


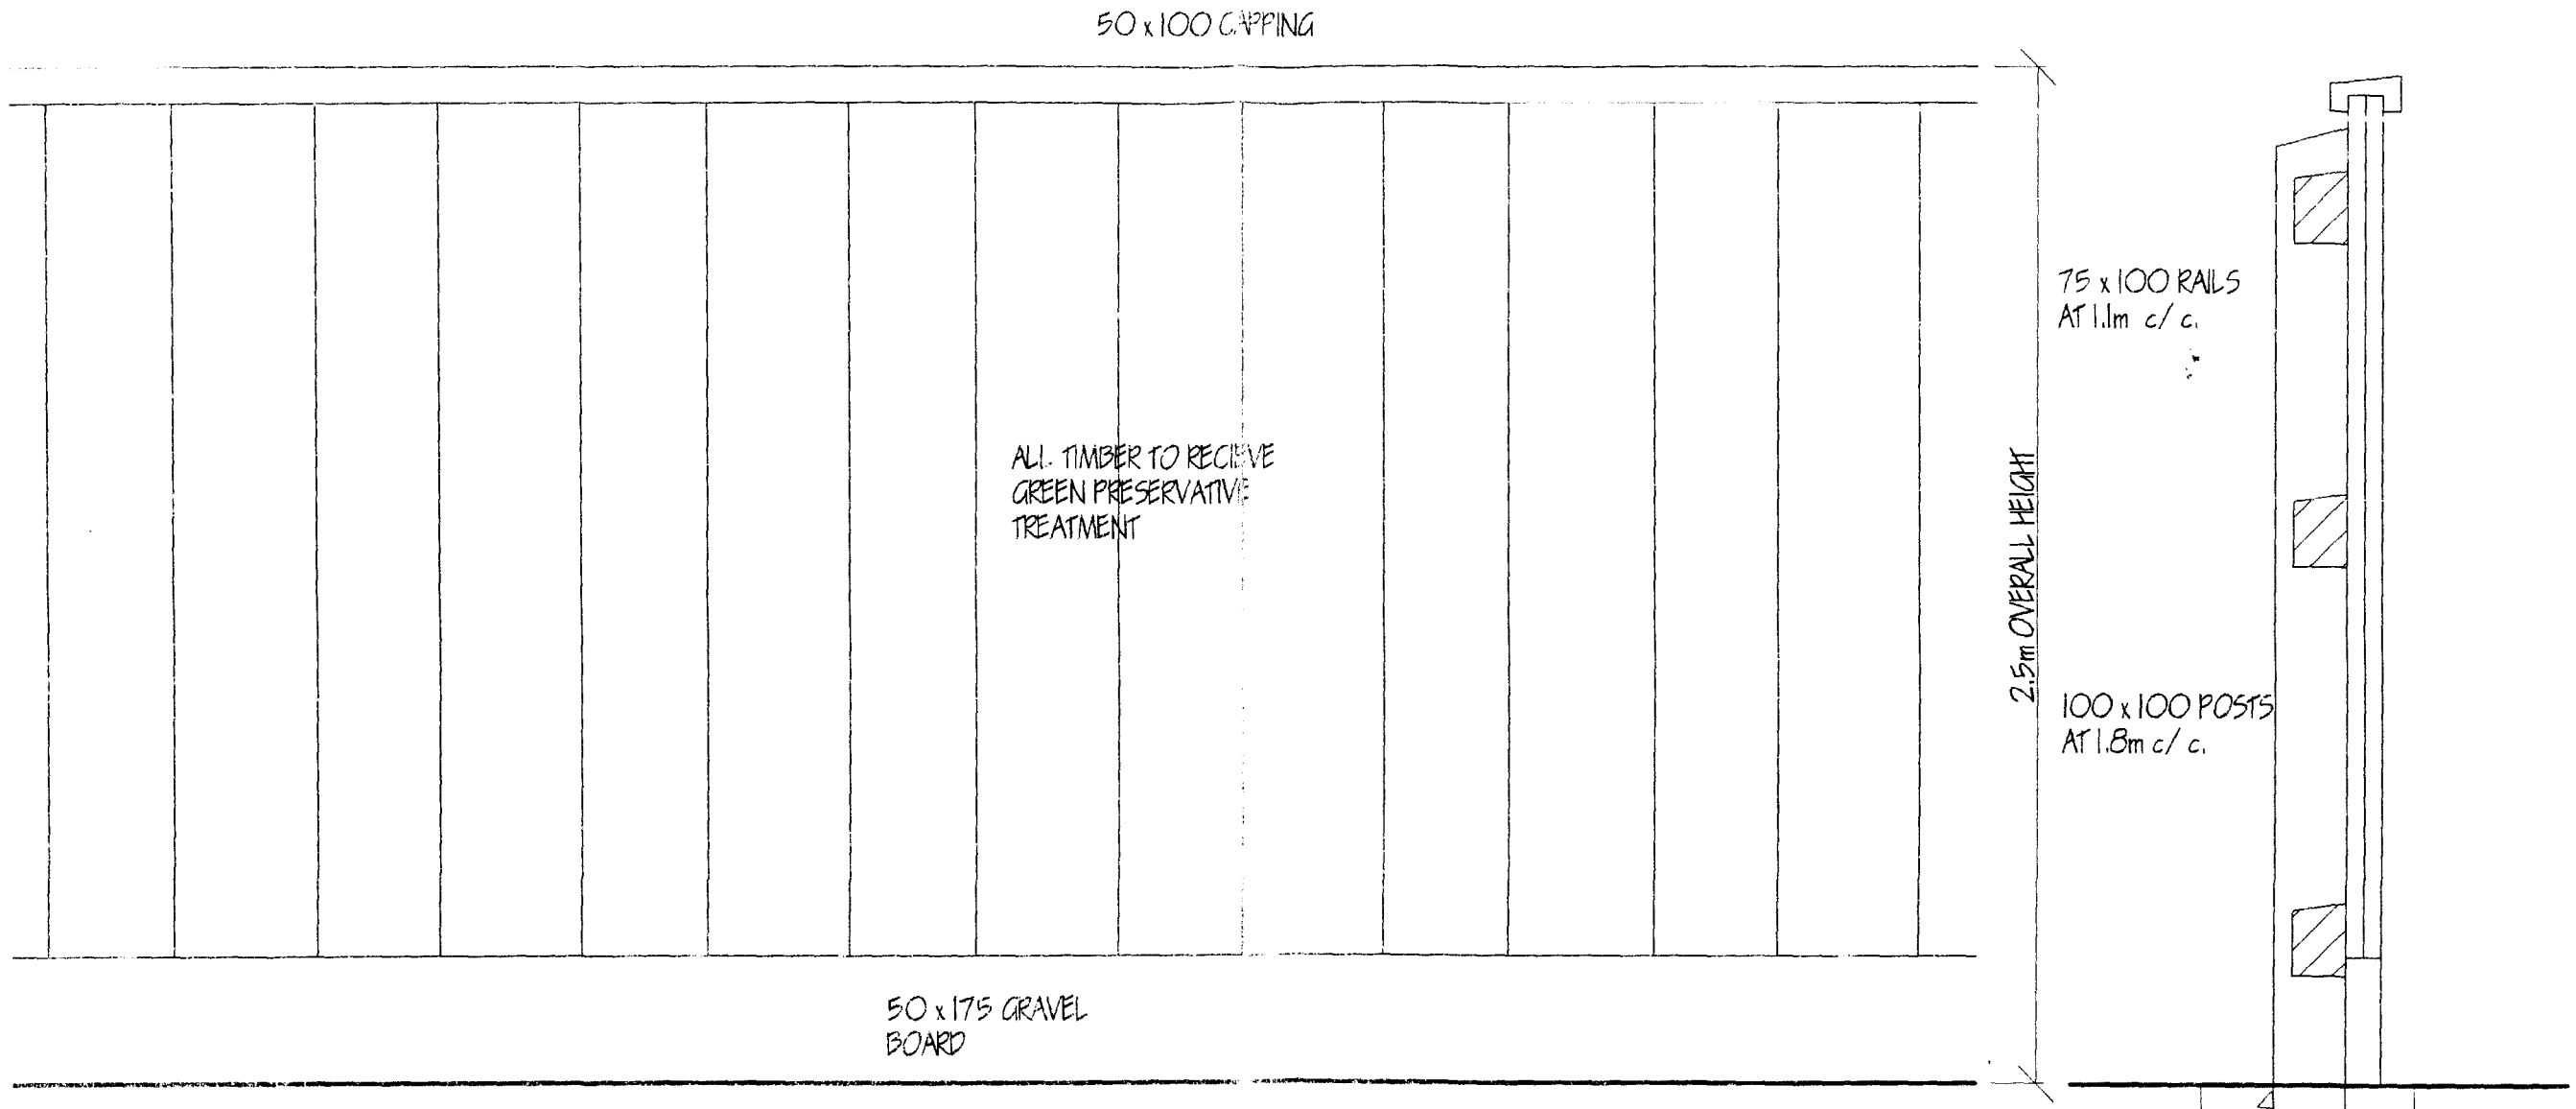

ACCOUSTIC BARRIER DETAIL

AMENDED PLAN

SOUTH HOLLAND DC
HOUSING & PLANNING
- 6 MAY 1998
Ref: 0170/98