




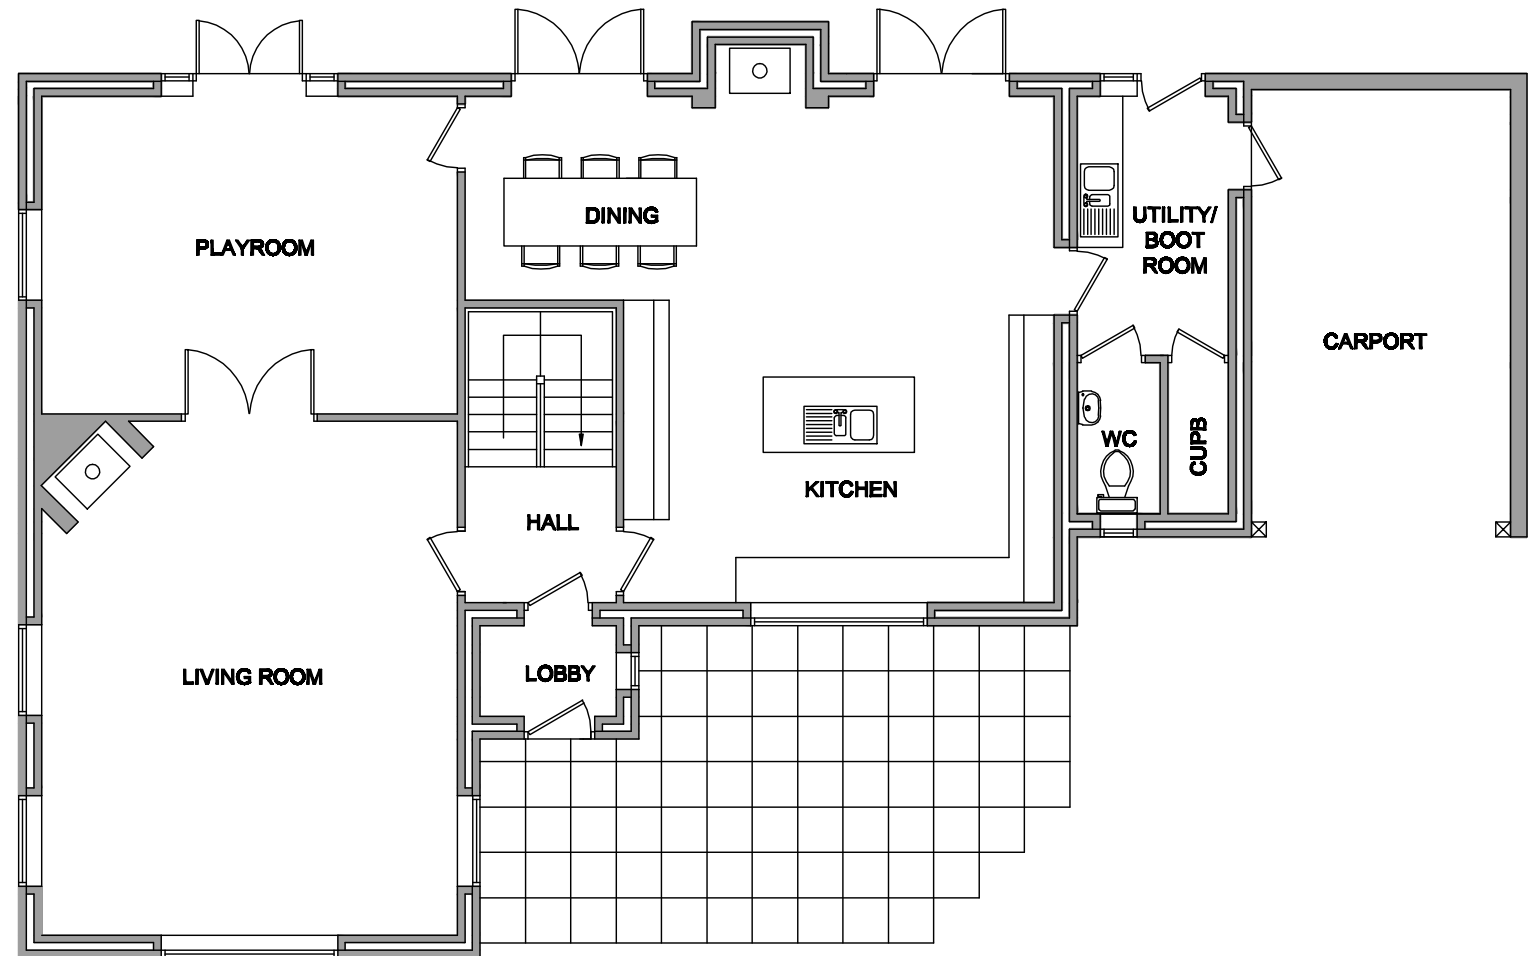

GROUND FLOOR

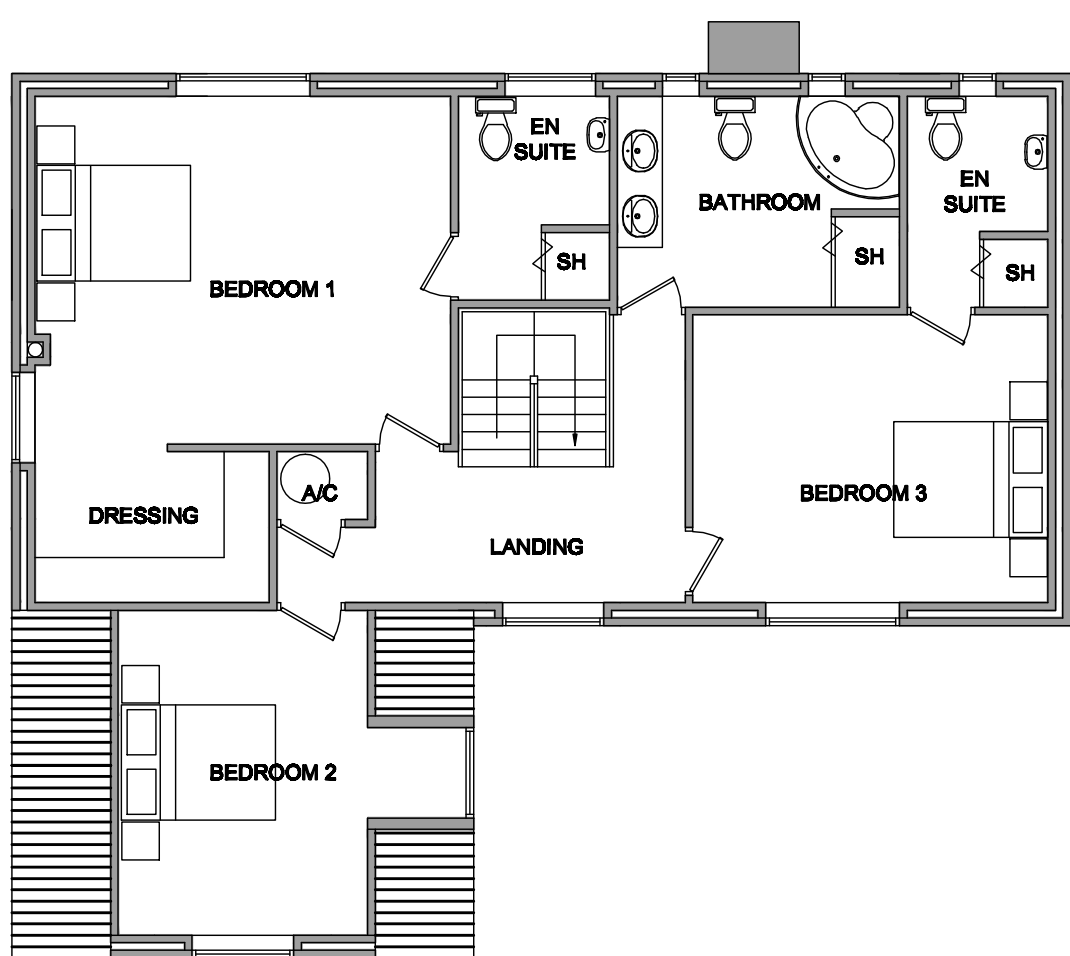

FIRST FLOOR

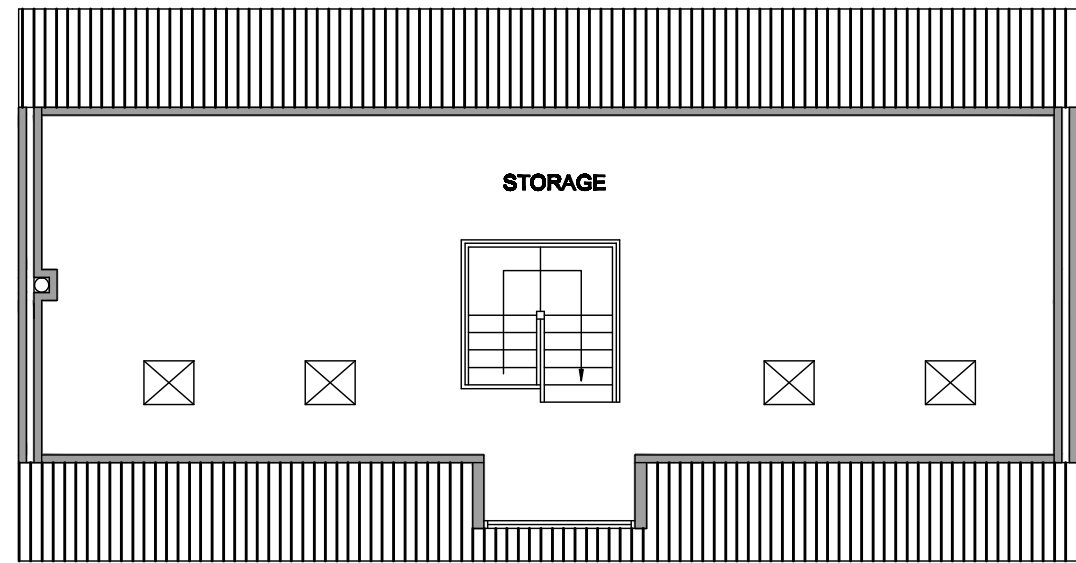

ATTIC FLOOR

FLOOR PLANS 1:100



FRONT (NORTH-EAST) ELEVATION



SIDE (NORTH-WEST) ELEVATION



REAR (SOUTH-WEST) ELEVATION





SIDE (SOUTH-EAST) ELEVATION

ELEVATIONS PLANS 1:100



SITE PLAN 1:200

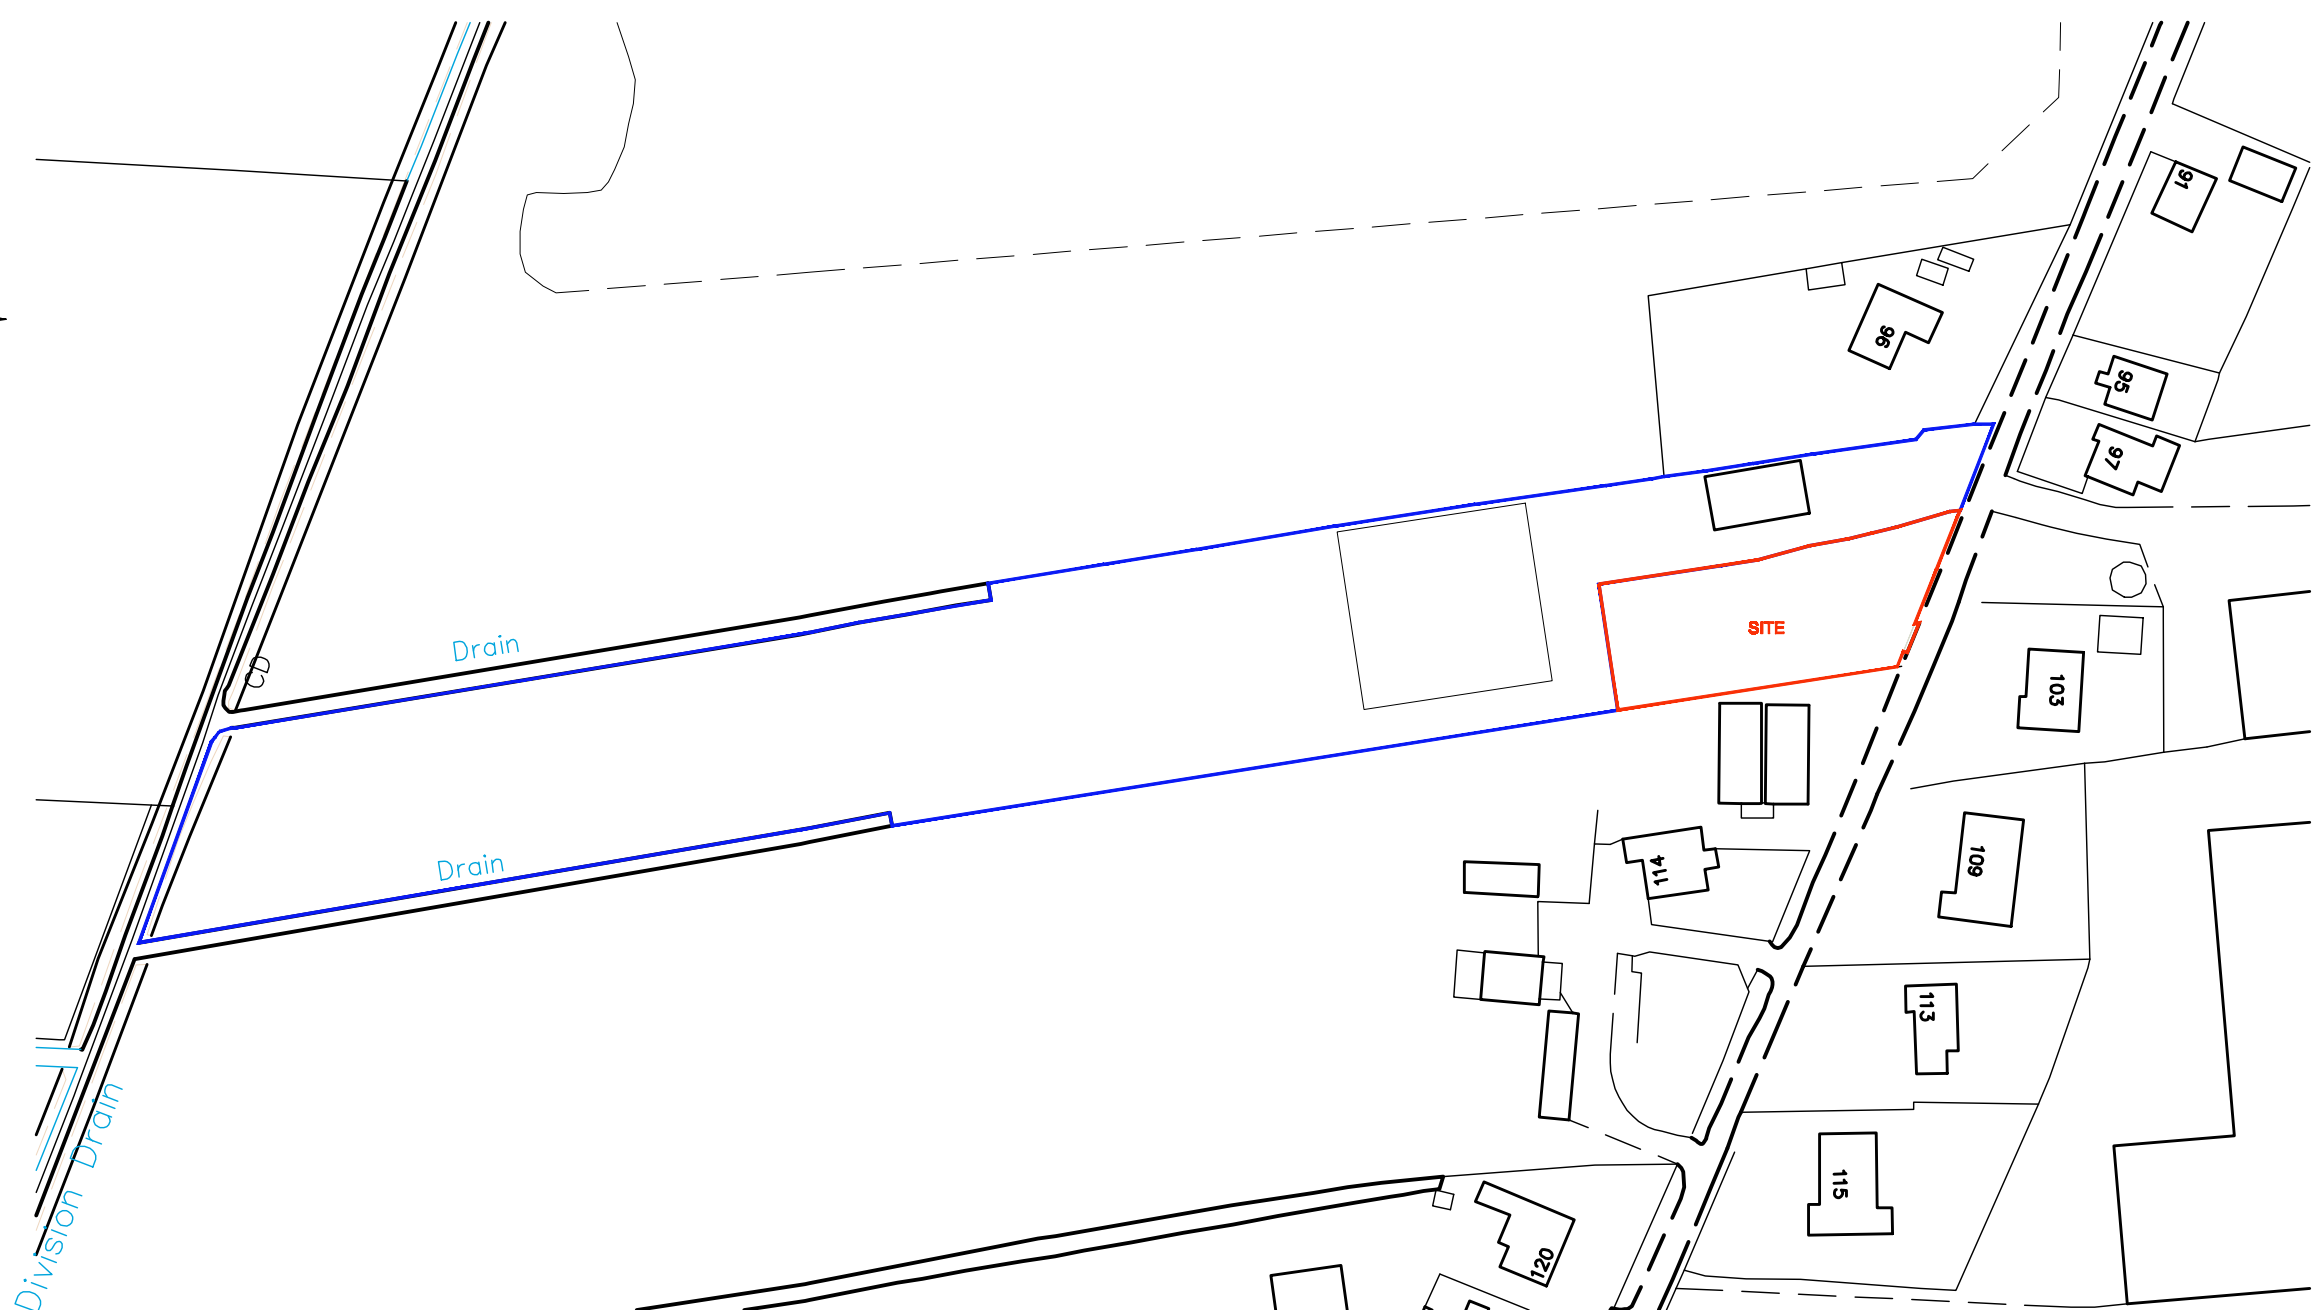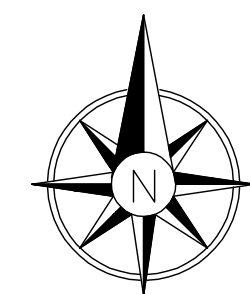

LOCATION PLAN 1:1250

PROPOSED DWELLING MORNINGSIDE NURSERIES DOG DROVE NORTH HOLBEACH DROVE PE12 0SA	A1@SCALE SHOWN
	DRG: P01B
	MR & MRS R HOLMES