




**DETERMINED
PLAN**

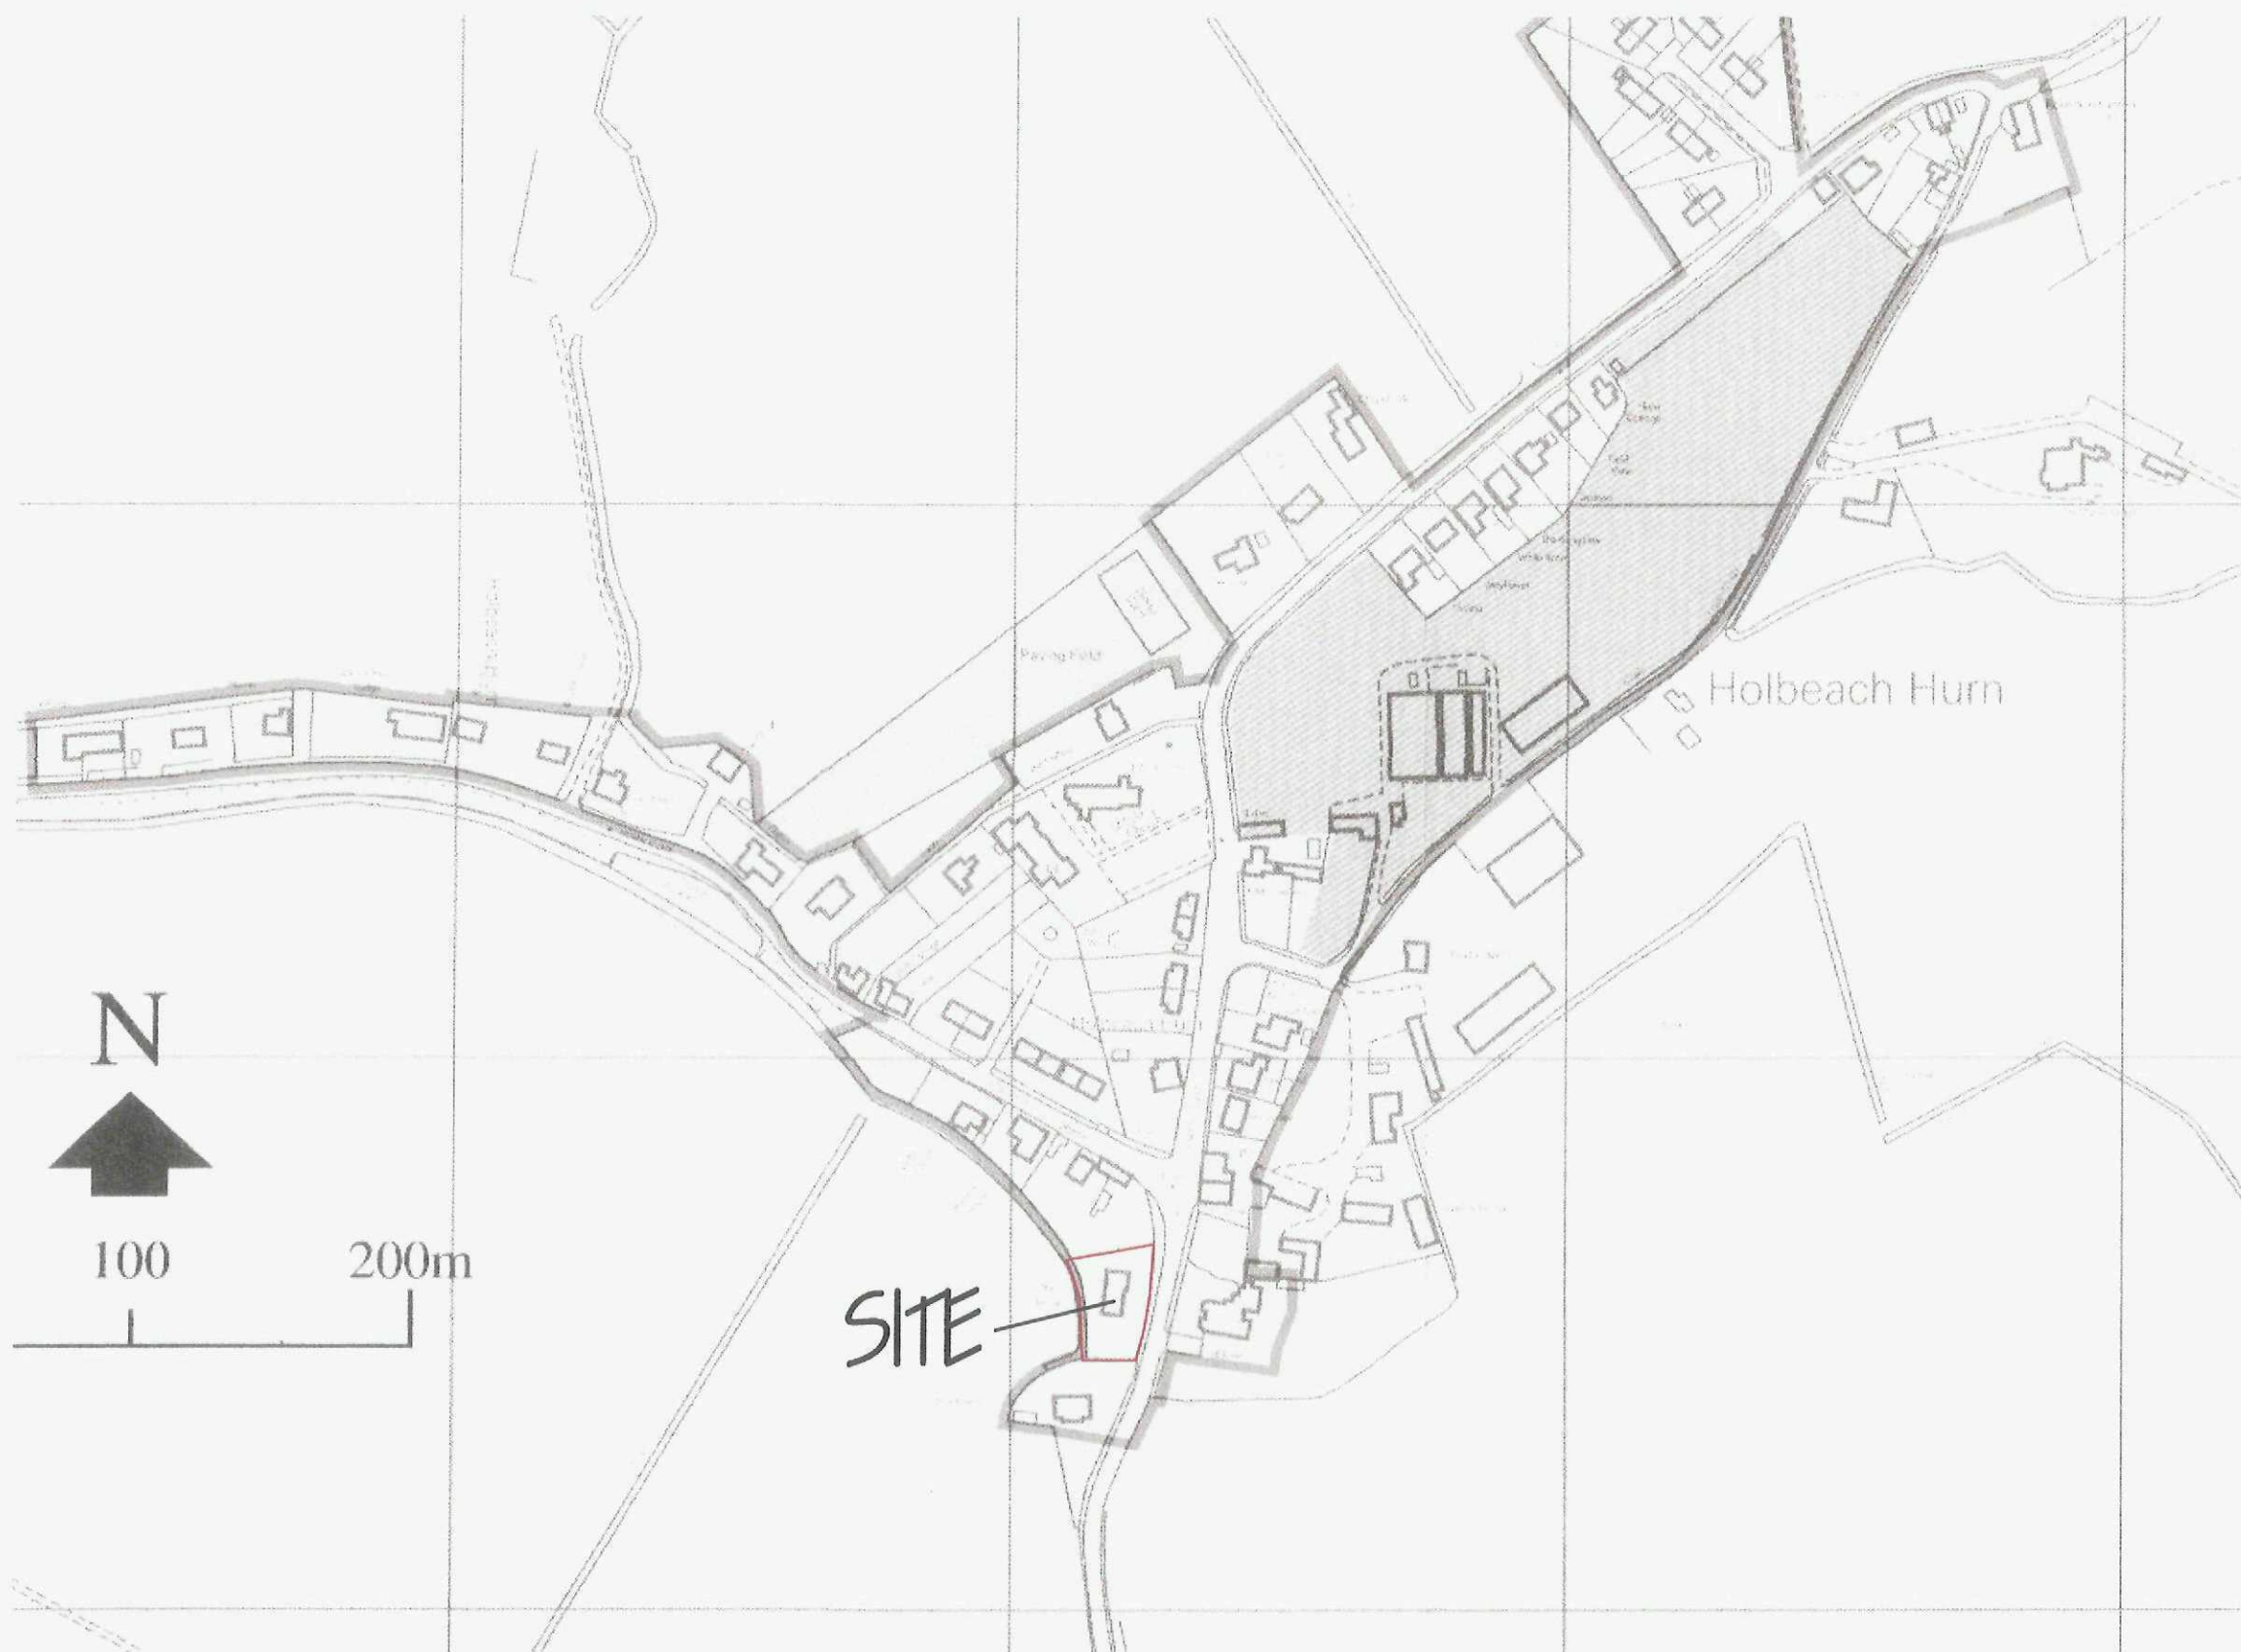

Plan No. 0175/09
16 MAR 2009
Ref: 0175/09

revision	date	init.	revision details.



**COOPER
ARCHITECTURAL
DESIGN**

WOODBINE COTTAGE, HOCKLESDATE, FLEET,
SPALDING, Lincs PE12 8LF
Tel: 01408 428899
Mobile: 07808 125 778
E-MAIL: c.a.d@btconnect.com

Client.
MR P WHITE

Project.
**PROPOSED CARPORTS
THE FLORES HURN ROAD
HOLBEACH HURN
Lincs**

Drawing.

LOCATION PLAN

Scale 1:2500	Drawing No. 09-01-04
Date. MAR 2009	Drawn. J.C.