

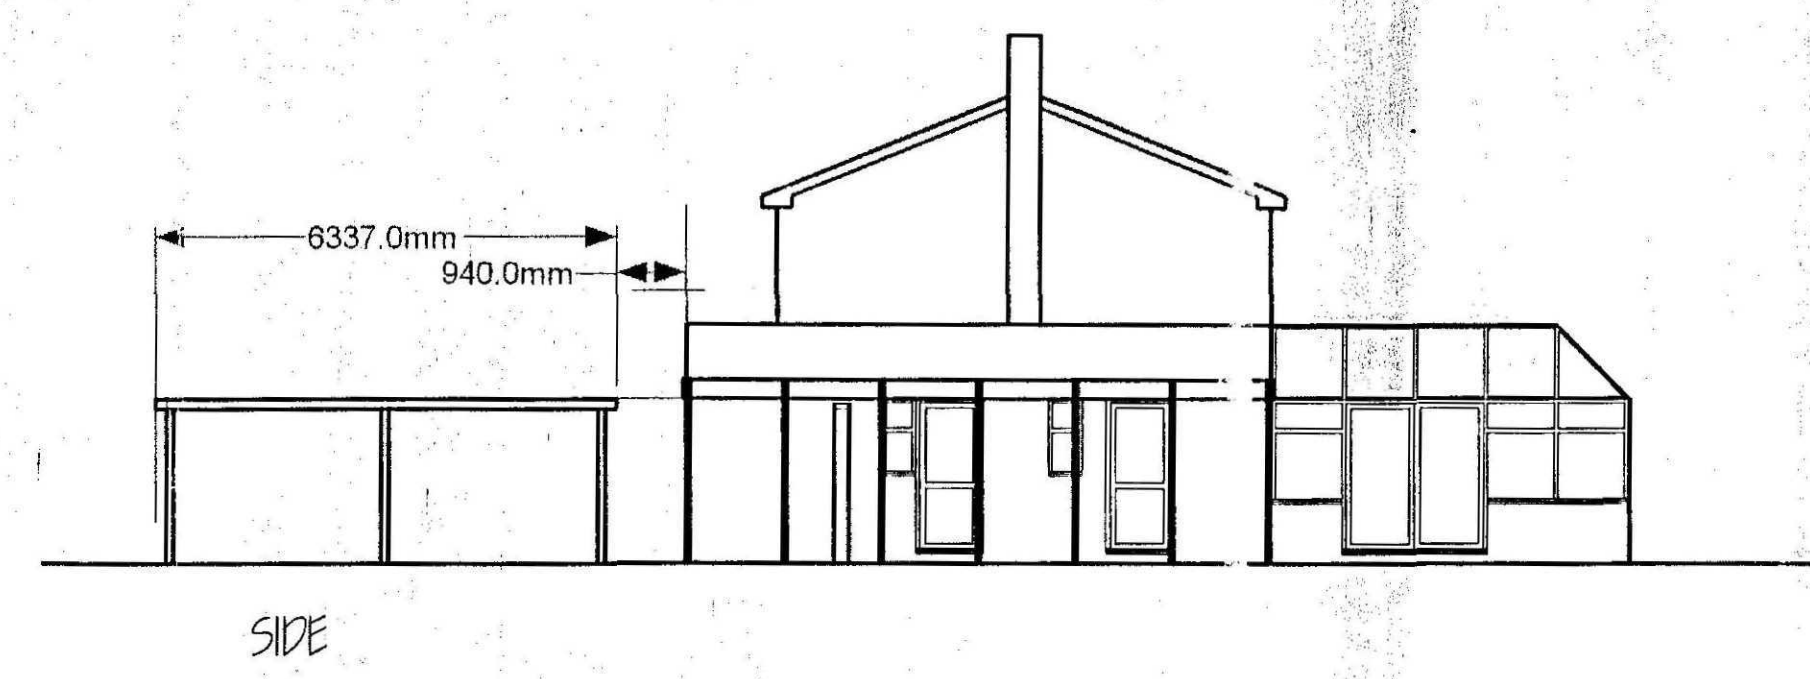
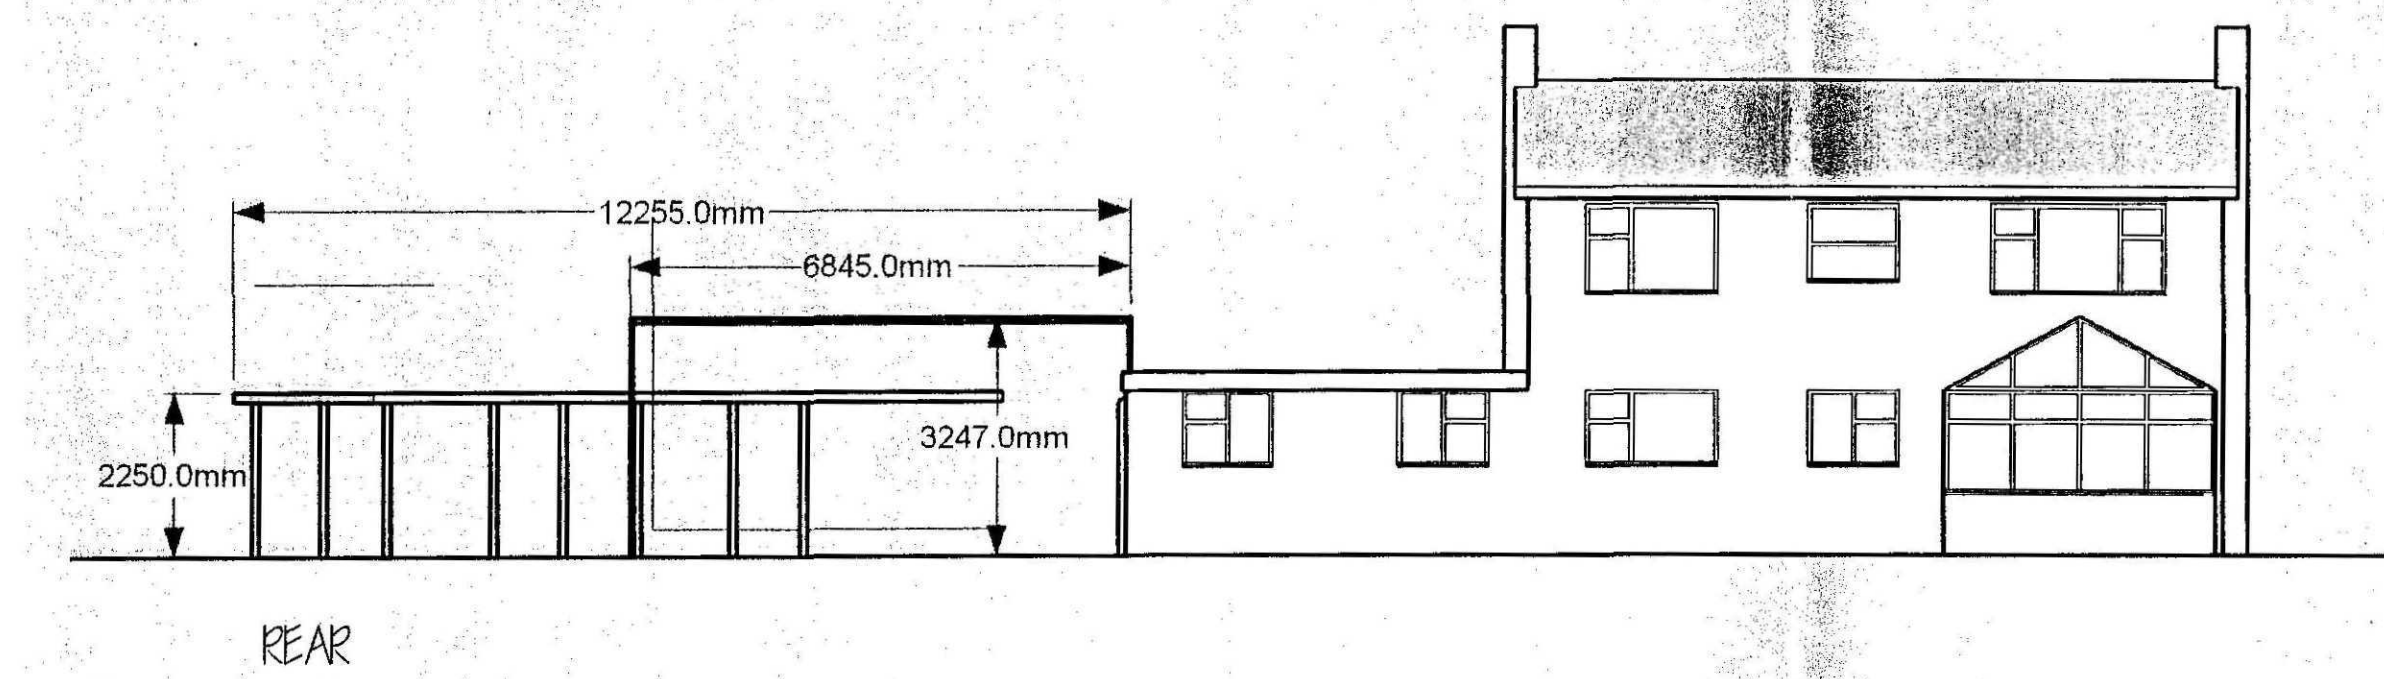


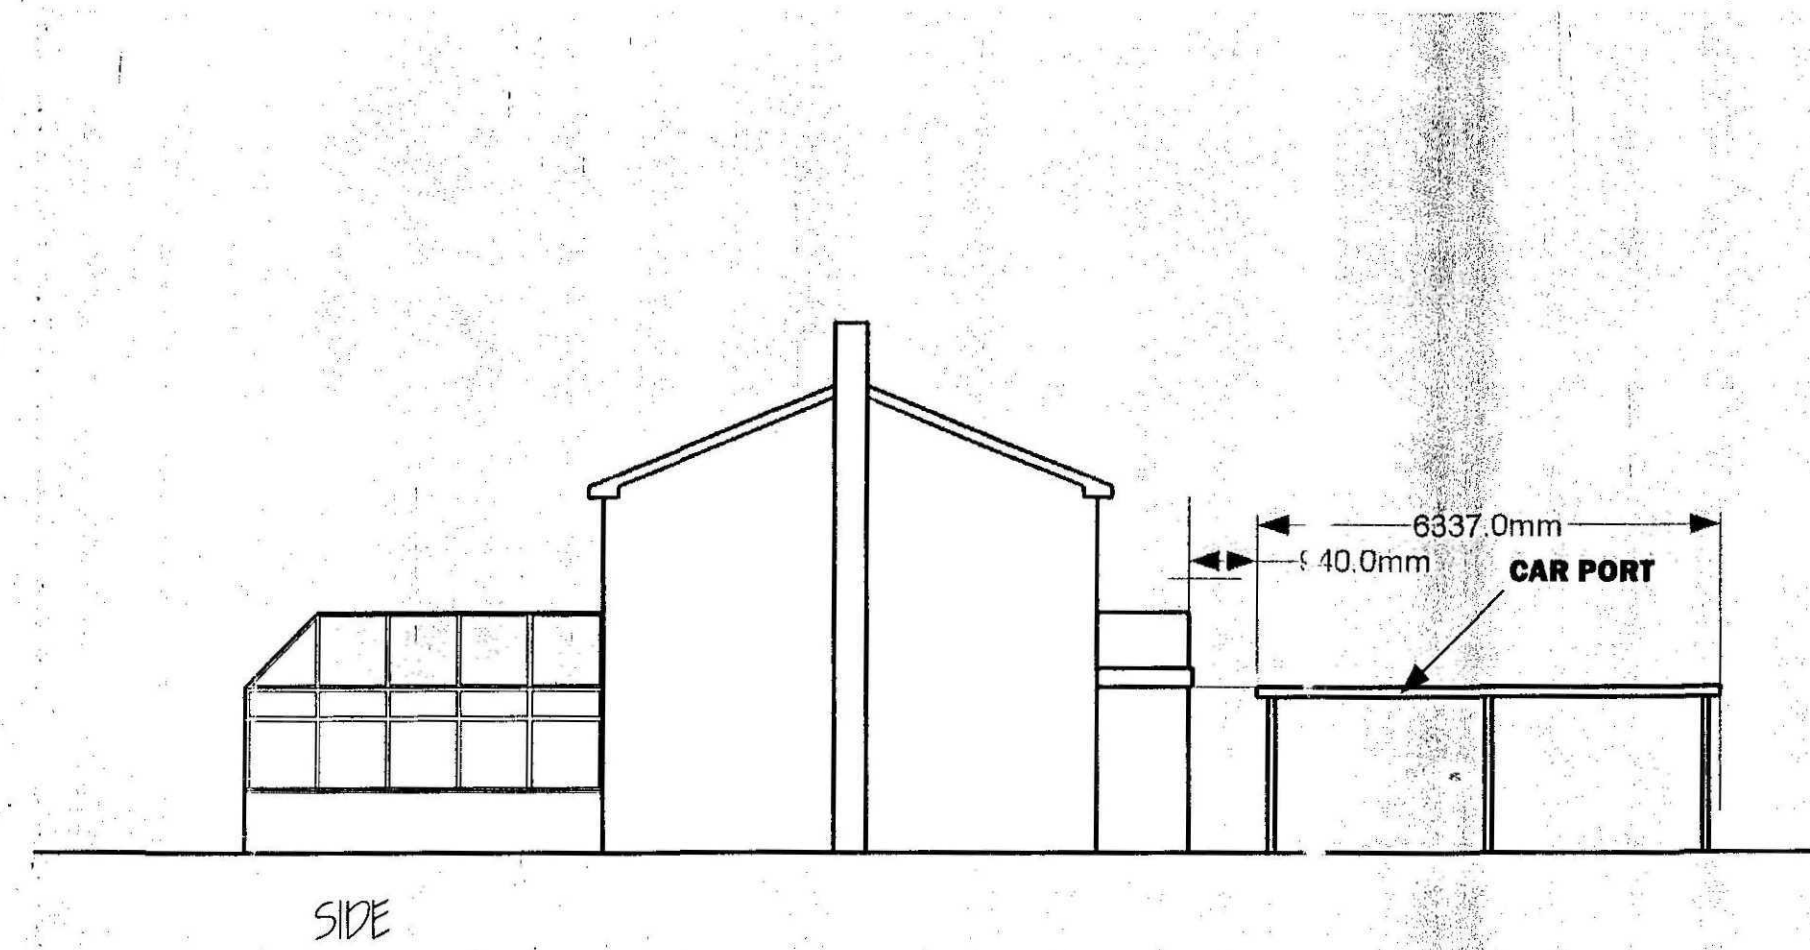

revision	date	init.	revision details

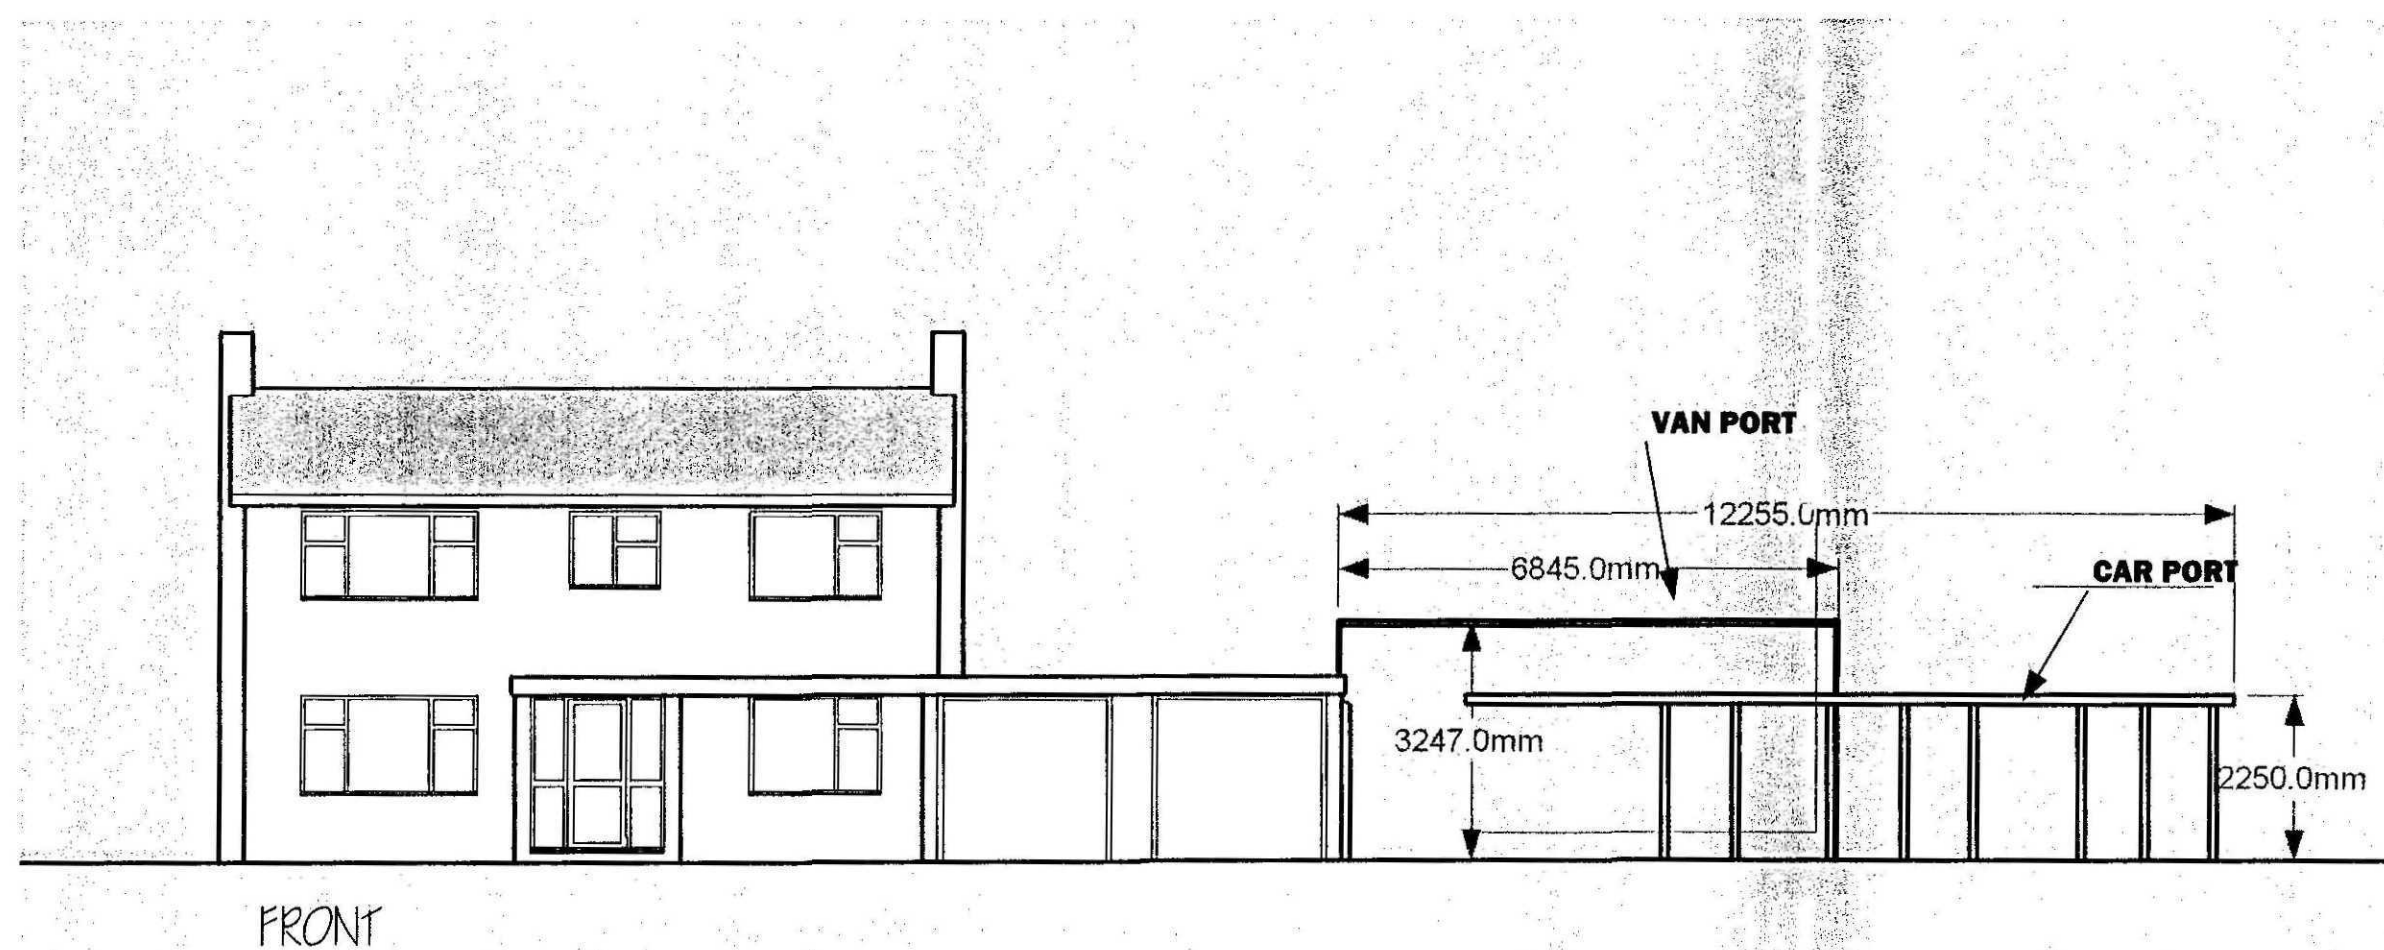


**COOPER
ARCHITECTURAL
DESIGN**
WOODBINE COTTAGE, HOCKLESGATE, FLEET,
SPALDING, Lincs PE12 8LF
Tel: 01406 426888
Mobile: 07806 125 778
E-MAIL: e.a.d@btconnect.com

Client: MR P WHITE


Project: PROPOSED CARPORTS
THE FLORES HURN ROAD
HOLBEACH HURN
Lincs

Drawing: PROPOSED ELEVATIONS
Ref: C175/09
11 MAR 2009

Scale 1/100	Drawing No. 09-01-01
Date. MAR 2009	Drawn. JC

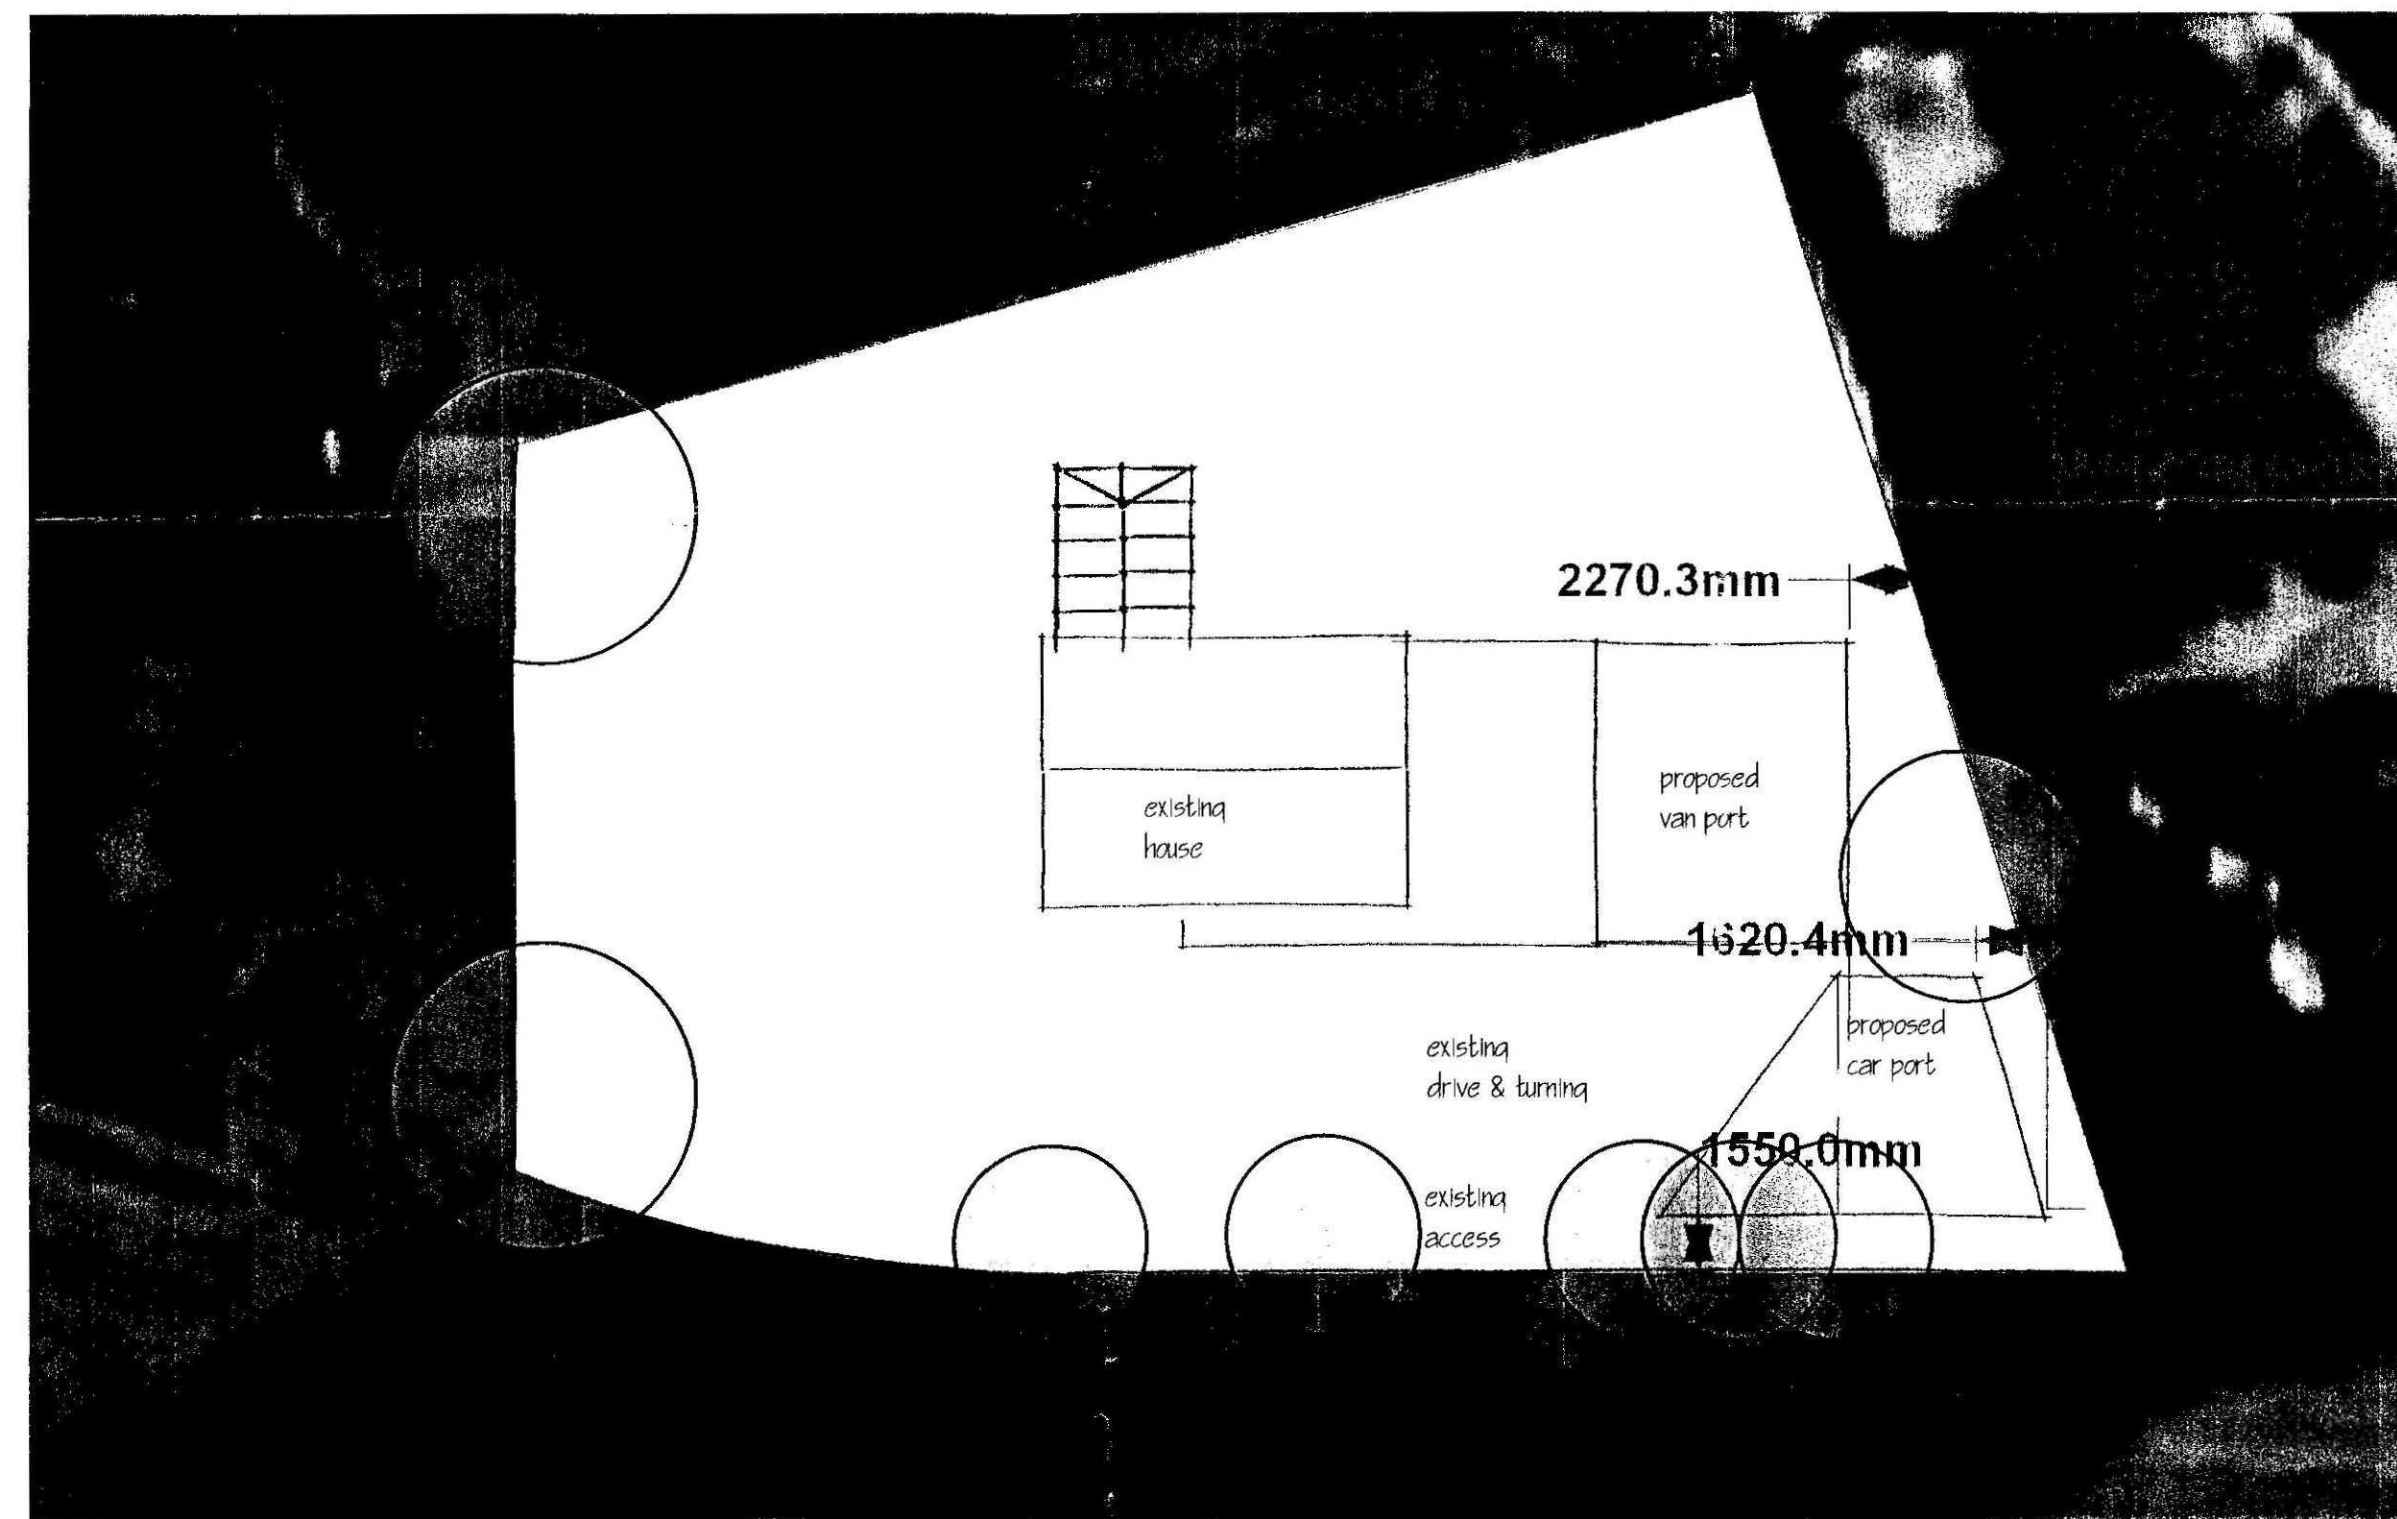

BLOCK PLAN (all trees shown existing)

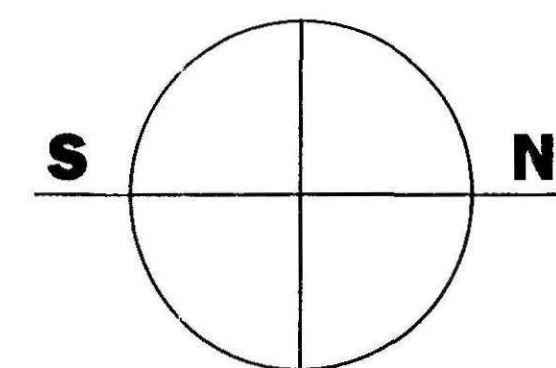

site



LOCATION PLAN


revision	date	init.	revision details



**COOPER
ARCHITECTURAL
DESIGN**
WOODBINE COTTAGE, HOCKLESGATE, FLEET,
SPALDING, Lincs' PE12 8LF
Tel: 01406 428899
Mobile: 07806 125 778
E-MAIL: c.a.d@btconnect.com

Client: MR P WHITE

Project: PROPOSED CARPORTS
THE FLORINS HURN ROAD
HOLBEACH HURN
LINGS

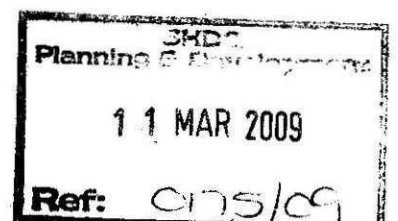


Drawing:

LOCATION AND BLOCK PLAN


Scale 1/200 1/2500	Drawing No. 09-01-03
Date. MAR 2009	Drawn. JC



FRONT

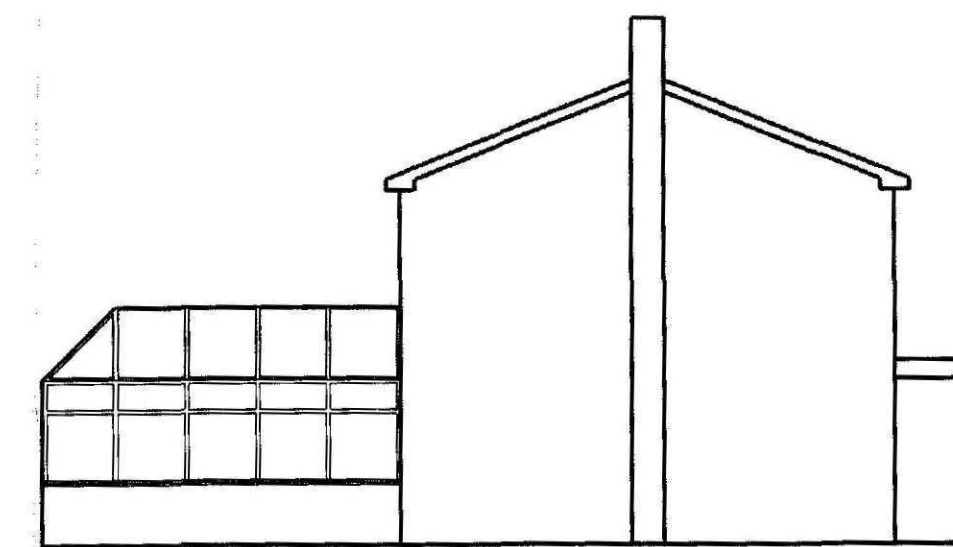

SIDE

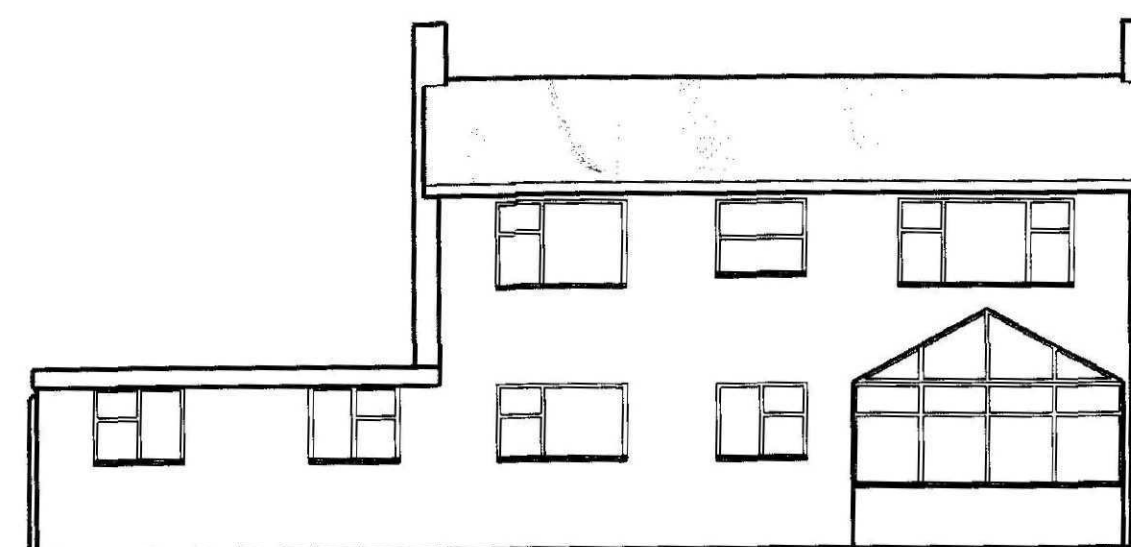

REAR



SIDE

revision	date	init.	revision details.



**COOPER
ARCHITECTURAL
DESIGN**

WOODHIRE COTTAGE, HOCKLESGATE, FLEET,
SPALDING, Lincs PE12 8LF
Tel: 01406 428888
Mobile: 07806 125 778
E-MAIL: c.a.d@btconnect.com

Client. MR P WHITE

Project. PROPOSED CARPORTS
THE FLORINS HURN ROAD
HOLBEACH HURN
Lincs

SHDC
Planning & Development
11 MAR 2009
Ref: C15169

Drawing. EXISTING ELEVATIONS

Scale 1/100	Drawing No. 09-01-02
Date. MAR 2009	Drawn. JC