


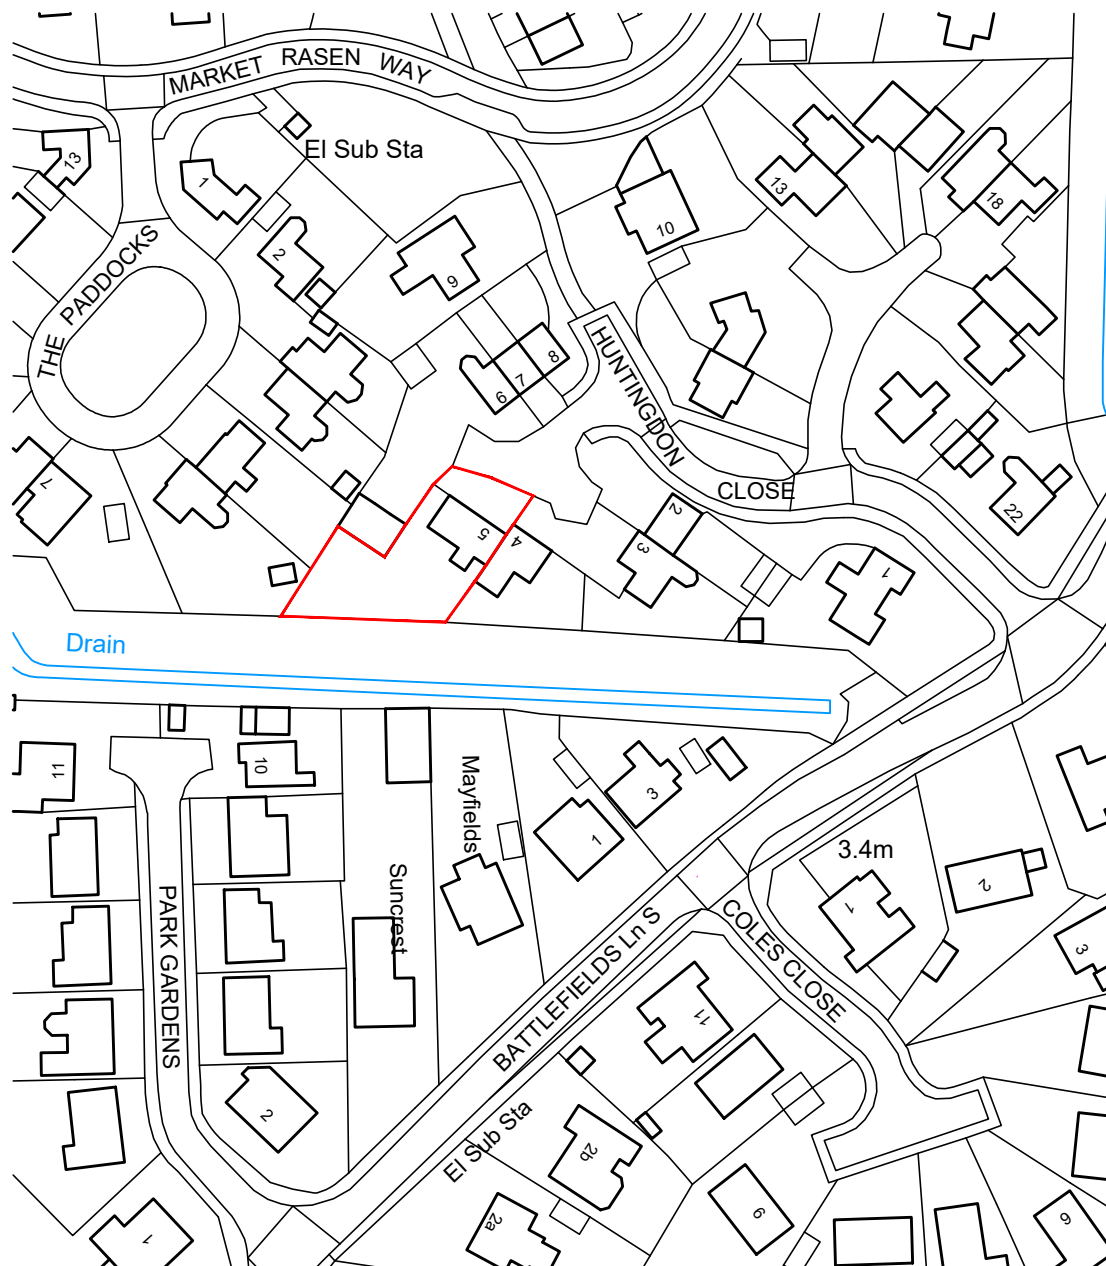

REV.	DATE	AMENDMENTS
PLANNING		
PROJECT: 5 Huntingdon Close, Holbeach, Spalding PE12 7QZ		
DRAWING TITLE: Location Plan		
DRAWING NO: 5 / HCH / 100		
SCALE: 1:1250 @ A4		
DATE: February 2022		DRAWN: RB