SOUTH HOLLAND DISTRICT COUNCIL

Town and Country Planning Act 1990

Determination that Prior Approval of Details is not Required

Reference: H09/0177/93 Received:01-MAR-93 Type:TELECOM DETERMIN.

Name: British Telecom plc
Wentworth Street
Peterborough
Cambridgeshire
PE1 1BA

Agent: British Telecom plc
Wentworth Street
Peterborough
Cambridgeshire
PE1 1BA

Description: Public payphone

Location : High Street Holbeach
Spalding Lincs

South Holland District Council hereby give notice that PRIOR APPROVAL OF DETAILS IS NOT REQUIRED, and the works may be carried out, subject to any condition(s) set out below:

Your attention is drawn to the need to comply with the provisions of Section 4, 7, 8 and 8(a) of the Chronically Sick and Disabled Persons Act 1970, where appropriate, and to the Code of Practice for Access of the Disabled to Buildings (British Standard Institutions code of practice BS 5810:1979) or to Design Note 18 'Access for Disabled People to Educational Buildings', or to documents replacing such codes. Any work required which would alter the proposal hereby permitted may need a further application for planning permission.

Director of Planning and Building Control Services
23-MAR-93 H09/0177/93

This decision refers only to that required for the purposes of the Town and Country Planning Act and not for Building Regulations or any other legislation. See enclosed notes relating to rights of appeal.

BRIAN SMITH Dip TP MRTPI Director of Planning & Building Control Services

Planning & Building Control Department, Council Offices, Priory Road, Spalding, Lincolnshire. PE11 2XE (Tel: 0775 761161)

British Telecommunications plc
EAST MIDLANDS DISTRICT
PETERBOROUGH SERVICE AREA HOLBEACH EXCHANGE

PLAN & SECTION No. 5765'91

DRN	CKD	APPD	DATE
PR			28-10-91

ROUTE PLAN

HOLBEACH

REG. PPS. ..... ITEM No. .....
W.O./A.N. .....
ENCLOSED WITH APPLICATION No. .....
OF 14TH OCTOBER 19 91


ORD. MAP REF TF 3624-3724 SCALE 1:2500

COPYRIGHT RESERVED

SECTIONS SHOWING NORMAL DEPTH (NOT TO SCALE)

DEPTH	mm
CARRIAGEWAY (C/W)	900
"	600
FOOTWAY (F/W)	600
"	450
"	350

APPROXIMATE SIZES (FOR DUCT:-ACROSS BARREL)

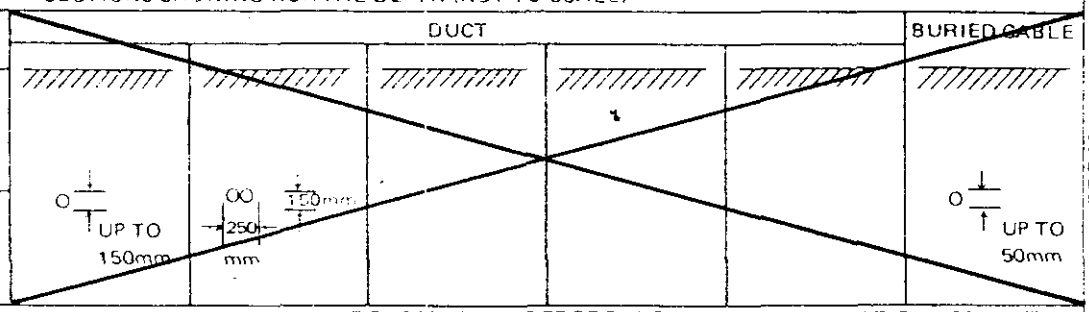

NOTES:-
1. THE ACTUAL COURSE AND DEPTH OF THE PROPOSED UNDERGROUND TELECOMMUNICATION APPARATUS ARE SUBJECT TO DEVIATION ARISING FROM UNFORESEEN OBSTRUCTIONS.
2. THIS PLAN IS NOT IN RESPECT OF A SERVICE LINE.

	PROPOSED	EXISTING
UNDERGROUND TELECOMMUNICATION APPARATUS		
OVERHEAD " "		
POLE (Approximate position)		
MANHOLE " "		
JOINT BOX " "		
KIOSK	E	

02 MAR 1993

A946(a)
R60/425X8/84 12m



PPW 92/122/91

APPLICATION ASSESSMENT

Notes for Case Officer

Site Inspection	Accuracy	Neighbours	Boundaries
Site features	Other		

Inspected by
Date

Notice posted by
Date

Resident Notices required

Sent Delivered

Case Officer Conclusions

RECOMMENDATION

COMMITTEE

Departure from Policy .....

Ward Member request .....

Recommend approval against material objection .....

Other circumstance viz: .....

Change to Committee recorded

DELEGATED

Case Officer .....

Senior Officer .....

Case Officer Recommendation

Approve ✓ Refuse

Signed .....

Conditions/Reasons
(continue overleaf)

Notes to applicant

- [ ] Disabled
- [ ] Outstanding RM
- [ ] Amended plans

DC RECORD SHEET

APPLICATION REF:

Directions

Art 7 (Outlines)
RM checklist

	Siting	Design	Ext app	Access	Landscape
Previous					
Current					
Required					

Reg 4 Scale drawing ..... Highway S/W ..... Agric appraisal .....

Other ....

Precise details, for non-standard direction:

Senior Officer authorised: ..... Sent: .....

Revalidation after Direction

Information satisfactory/unsatisfactory Signed: .....

Further direction: Precise details:

Amended description:

New valid date: .....

Consultation/Publicity Required

		Requested	Sent
Extra Publicity:			
	Departure	.....	.....
	Setting of LB	.....	.....
	Public Right of Way	.....	.....
	Discretionary	.....	.....
Extra Consultations:			
	Dept of Transport	.....	.....
	Environmental Serv.	.....	.....
	LB/Cons. Area - Local	.....	.....
	- Local & National	.....	.....
	- English Heritage	.....	.....
	Consultant: Name.....		..... Order No .....
	Other:	.....	.....

Case Officer John Bowcock **Recorded on board:**

ADMIN RECORD SHEET

Initial

Submitted Fee £ 22

Receipt Issued P2314

Date first Rec'd 01 MAR 1993

Registration

Reference H09/0177/93

Cross-Ref N/A

Date 2/3/93

Validation

TYPE DEL

Earliest permission

Site area

No of dwellings

Floorspace

Description

Tech

Certificate
Site plans
Description

Accuracy
Incomplete form

Fees

Nil fee

Previous app Type

Discounted fee

Correct fee £22

Additional Refund

Receipt Issued

Information

Newbuild/Redevelopment/Change of use/Extension/Alteration/Works

Earlier permission Ref

RM

	Siting	Design	Ext app	Access	Landscaping
Previous					
Current					

Index sheets 170

OS No's

Grid ref E 361950 N 247950

Ward

Parish HOOE

TR Rural
TR Bypass
Level Cross
Footpath

CA YES
LB
TPO

Inside IBD YES

Inside LP area NO

Linked to site

Ref 1163

Linked to property

Ref

Planning Records:
Earlier apps

B Reg Records:
Already submitted - Ref
Request
Requested

BRIAN SMITH Dip TP MRTPI
Director of Planning & Building Control Services
Planning & Building Control Department,
Council Offices,
Priory Road, Spalding,
Lincolnshire. PE11 2XE
Telephone: (0775) 761161
Fax: (0775) 710772

SOUTH HOLLAND DISTRICT COUNCIL

H09/0177/93
TELECOM DETERMIN.

Applicant: British Telecom plc
Tel: A G W Darkin

Agent: British Telecom plc
A G W Darkin

Description: Public payphone

Location: High Street
Holbeach
Spalding
Lincs

Valid date: 01-MAR-93
Target dates:
To case officer 08-MAR-93
Inspected by 15-MAR-93
Extra contacts 22-MAR-93
Report if not clear by 22-MAR-93

Terminal date: 29-MAR-93
Target Committee:
Report deadline:
Case Officer:
J BLACKLOCK

DEVELOPMENT/CONSTRAINTS

Size:
Category: Misc works
Listed building:
Conservation Area: HOLBEACH

Other Constraints:

CONSULTATIONS CARRIED OUT

	Sent	Expiry
L.C.C. No Objection	10/3/93	

SITE DETAILS

Grid ref: 536150 324780
OS Sheets: 170 Parcel:

BRIAN SMITH Dip TP MRTPI
Director of Planning & Building Control Services
Planning & Building Control Department,
Council Offices,
Priory Road, Spalding,
Lincolnshire, PE11 2XE

Telephone: (0775) 761161
Fax: (0775) 710772

SOUTH HOLLAND DISTRICT COUNCIL

VAT Reg No 121 5277 01

OFFICIAL RECEIPT - APPLICATION FEES

Receipt No : P2314
Date received : 01-MAR-93

Received from

British Telecom plc

Address

Wentworth Street
Peterborough

Fee paid	£	22.00
VAT	£	0.00
Total received	£	22.00

Cash/Cheque : Cheque

Signed.....K.T. Lowe...
(Authorised Collector)

BRIAN SMITH Dip TP MRTPI
Director of Planning & Building Control Services
Planning & Building Control Department,
Council Offices,
Priory Road, Spalding,
Lincolnshire. PE11 2XE

Telephone: (0775) 761161
Fax: (0775) 710772

SOUTH HOLLAND DISTRICT COUNCIL

VAT Reg No 121 5277 01

OFFICIAL RECEIPT - APPLICATION FEES

Receipt No : P2314
Date received : 01-MAR-93

Received from

British Telecom plc

Address

Wentworth Street
Peterborough

Fee paid	£	22.00
VAT	£	0.00
Total received	£	22.00

Cash/Cheque : Cheque

Signed..... K. Lowe..
(Authorised Collector)

H09/0177/93

02 MAR 1993

59331

S/H Holland District Council
Planning Dept
Council offices
Priory Rd
Spalding Lincs PE11 2XE

OFFICIAL COPY

Mr A G W Darkin
BT Payphones
PPW30/AD/WWTMC
Wentworth Street
PETERBOROUGH PE1 1BA

26/2/93.

Dear

TOWN AND COUNTRY PLANNING ACT - ENGLAND AND WALES - GDO PART 24

I am applying in accordance with the above Act for a determination on whether the following planned public call office site(s) requires your prior approval to the siting and appearance of the development(s):

HIGH ST. HOLBEACH LINCS.....

.....

.....

.....

.....

.....

I have enclosed a written description of the proposed development, a photo of the kiosk type and a plan indicating the proposed location. + Cheque for £22.


Yours sincerely

A G W DARKIN
Payphone Division

Enc

S.H.D.C. PLANNING DEPT.
RECEIVED
- 1 MAR 1993

British Telecommunications plc Registered Office: 81 Newgate Street LONDON EC1A 7AJ Registered in England no. 1800000

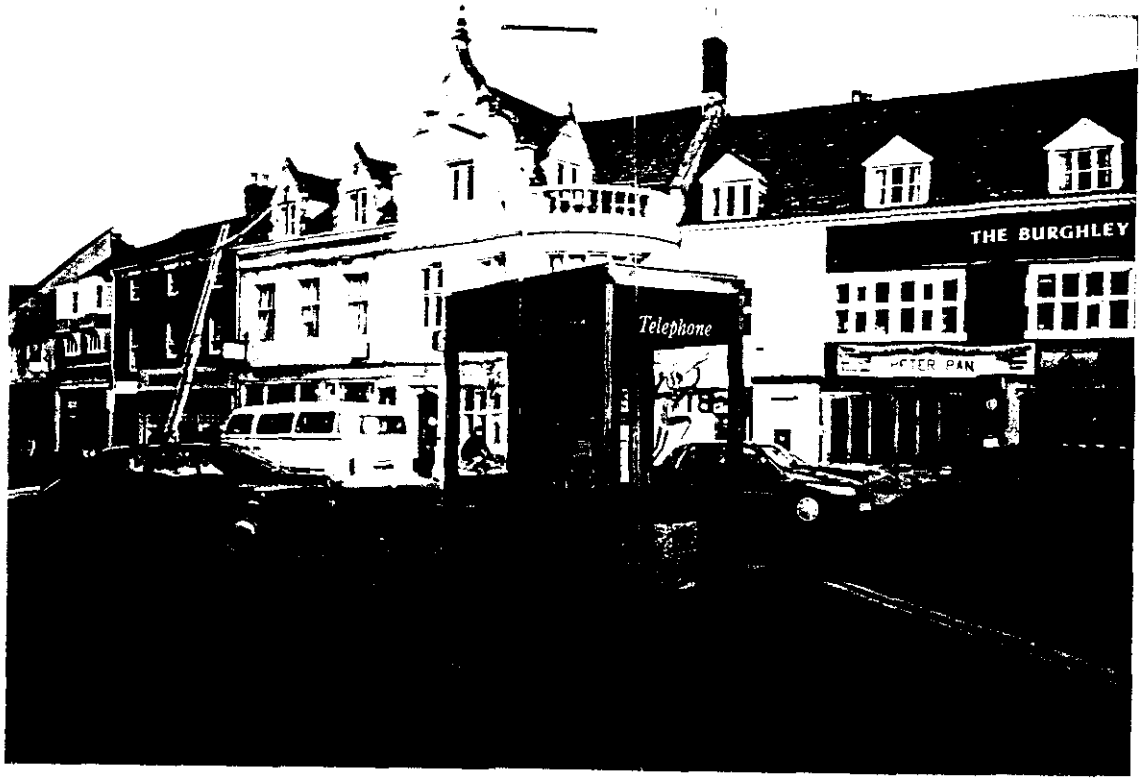

02 MA
0177 | 93

British Telecommunications plc
EAST MIDLANDS DISTRICT
PETERBOROUGH SERVICE AREA HOLBEACH EXCHANGE

PLAN & SECTION No. 5765'91

DRN	CKD	APPD	DATE
PR			28·10·91


ROUTE PLAN

HOLBEACH

REG. PPS. ..... ITEM No. .....
W.O./A.N. .....
ENCLOSED WITH APPLICATION No. .....
OF 14TH OCTOBER 19 91

ORD. MAP REF. TF 3624-3724 SCALE 1:2500 COPYRIGHT RESERVED

SECTIONS SHOWING NORMAL DEPTH (NOT TO SCALE)

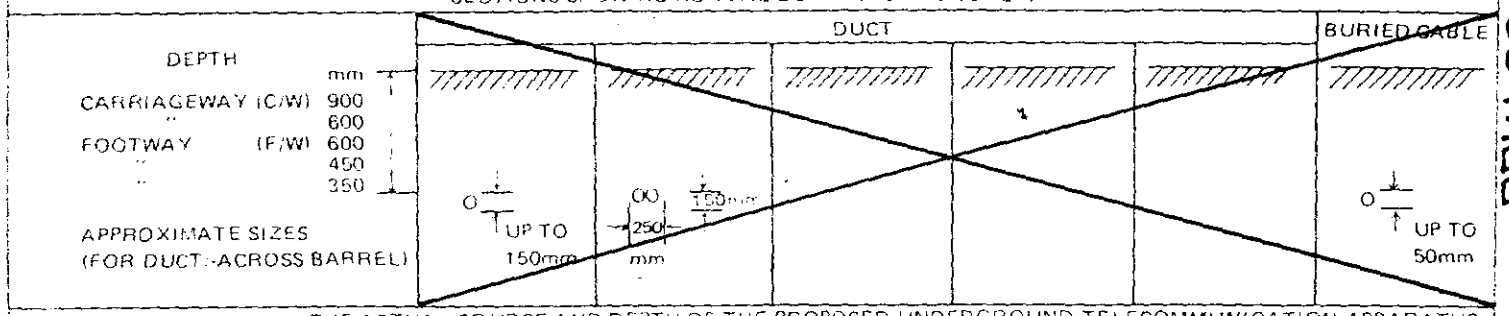


NOTES:-
1. THE ACTUAL COURSE AND DEPTH OF THE PROPOSED UNDERGROUND TELECOMMUNICATION APPARATUS ARE SUBJECT TO DEVIATION ARISING FROM UNFORESEEN OBSTRUCTIONS.
2. THIS PLAN IS NOT IN RESPECT OF A SERVICE LINE.

	PROPOSED	EXISTING
UNDERGROUND TELECOMMUNICATION APPARATUS		
OVERHEAD "		
POLE (Approximate position)		
MANHOLE "		
JOINT BOX "		
KIOSK	E	

02 MAR 1993
0177/93

PPW 62/122/91

A946(a)
R86425X8/84 12m

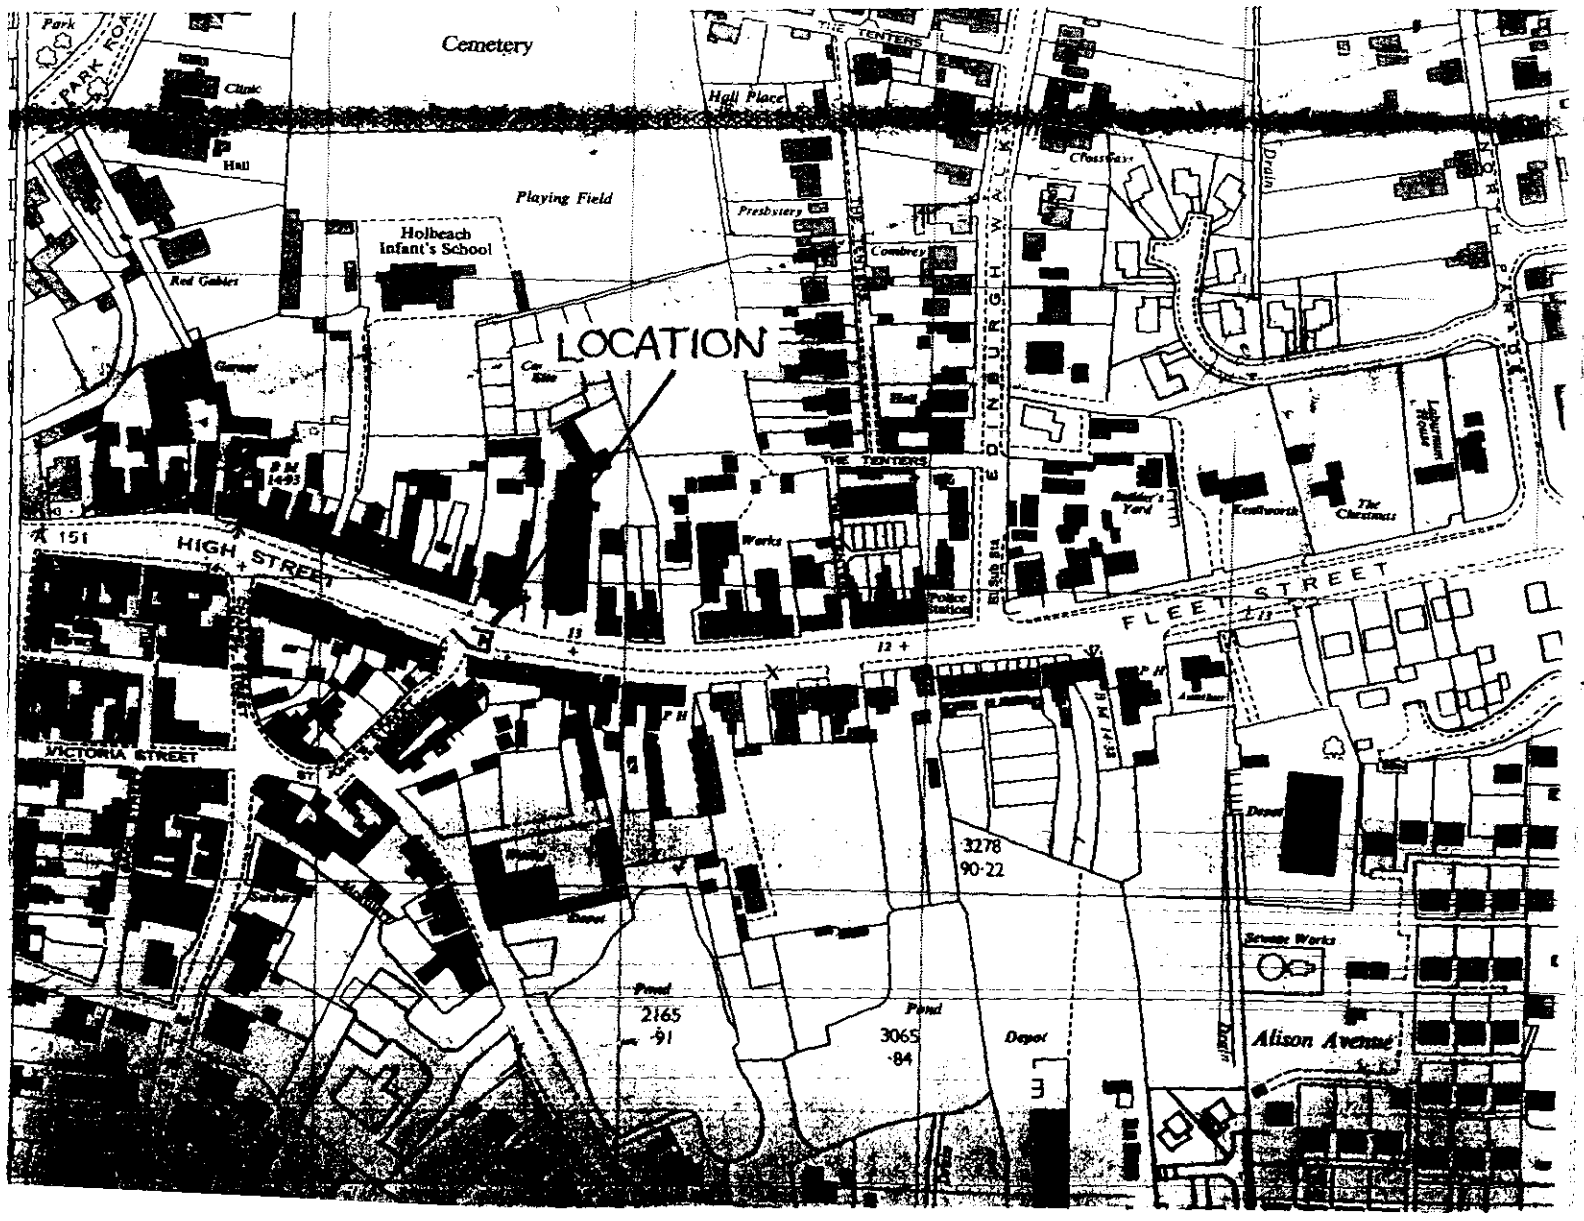

PCO TYPE

KX100D.

EXCH

TELNO

New.

LOCATION
High Street
Holbeach.

MECH TYPE

CASH.

