
EXTERNAL FINISHES


ROOF: SANDTOFT COUNTY CLAY PANTILES – County Red

WALLS: CLADDING – 19mm x 125mm softwood Shiplap boarding with ebony stain finish.


BRICKWORK - Reclaimed first quality local clay bricks – red.

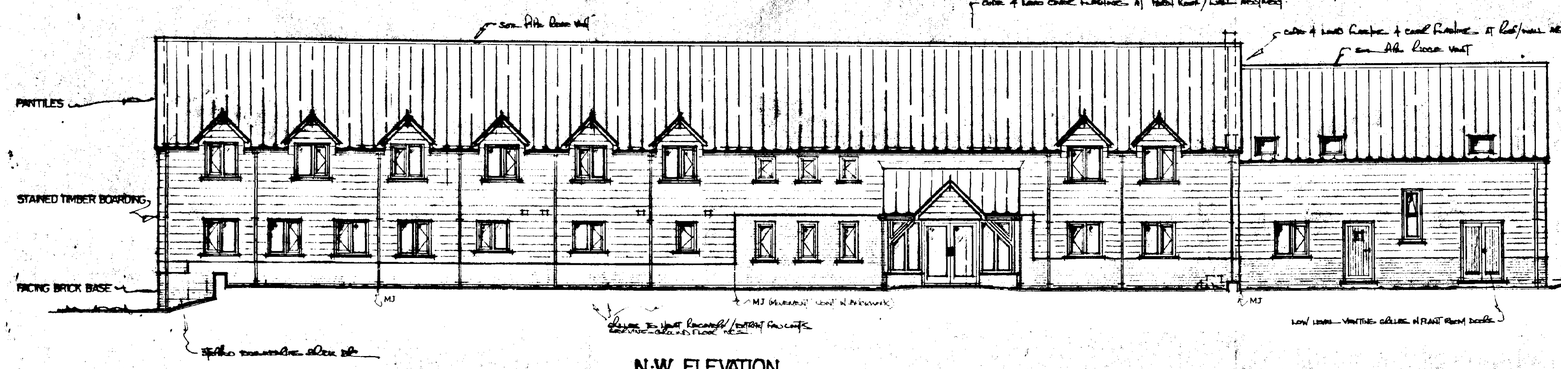


N·W ELEVATION

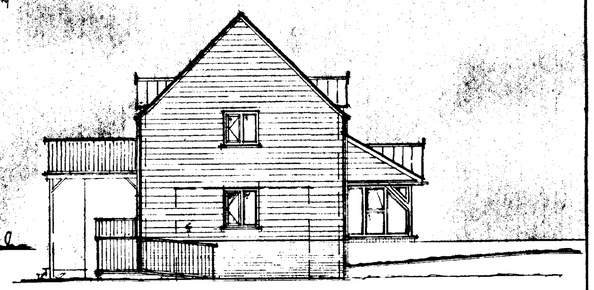

N·E ELEVATION

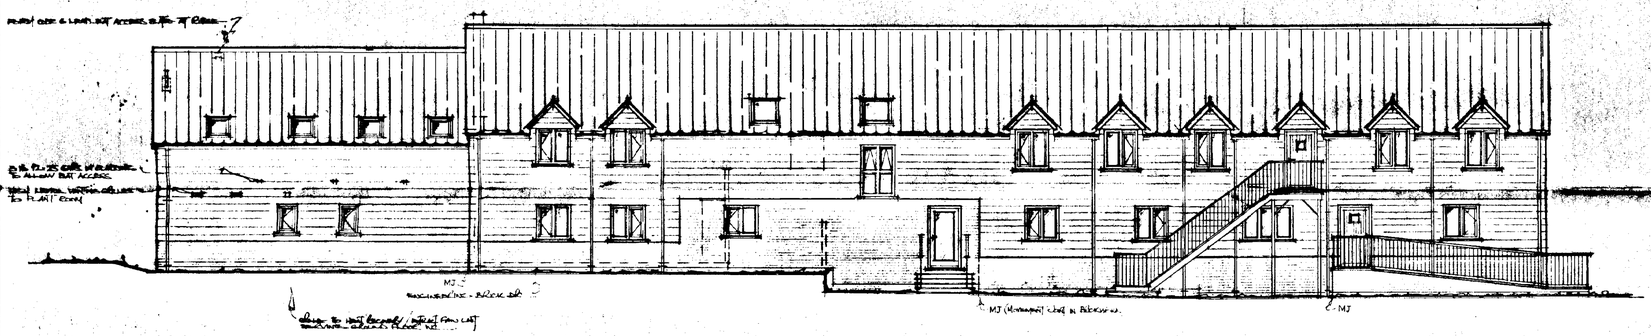

S·E ELEVATION

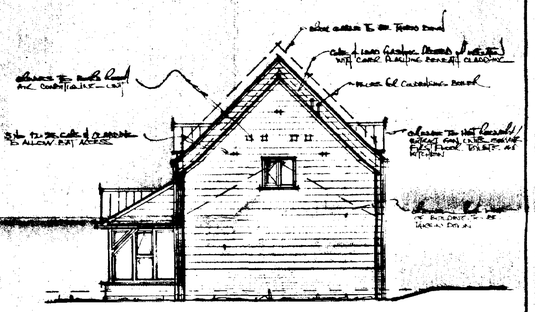

S·W ELEVATION

DETERMINED PLAN

SOUTH HOLLAND DC HOUSING & PLANNING 19 FEB 2000 Ref. 178/00

B- Building Regs Amendments - 6/2/00.

G. R. MERCHANT
I.ENG AMICE, FIWO,
ARCHITECTURAL, STRUCTURAL
& LAND DRAINAGE CONSULTANT
TEL: HOLBEACH (01406) 490800

PROJECT:
REDUNDANT BARN CONVERSION
HEAD OFFICE RE-LOCATION
MANOR FARM
HOLBEACH HURN

CLIENT:
A.H. WORTH & CO. LTD

SCALES:	DATE:
1/100	DEC 1998
	DRAWING No.: AHW.03 B.

REVISIONS: A. B.

DO NOT SCALE FROM THIS DRAWING
This drawing is copyright and may not be altered, traced, photographed or used for any purpose other than that for which it is issued.
The General Contractor is to check all dimensions on site and report discrepancies to the Architect.
All details shown on this drawing including foundations are based upon typical site conditions related to the area. No responsibility can be accepted for abnormal conditions which may be discovered during construction unless reported to the Architect so that design amendments may be considered. Site soil surveys are recommended in respect of foundations to establish specific site conditions before foundation work is undertaken.

Summit 1217