



SIDE

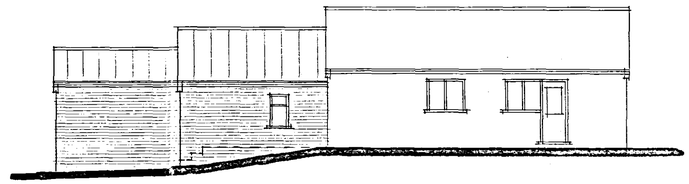

FRONT

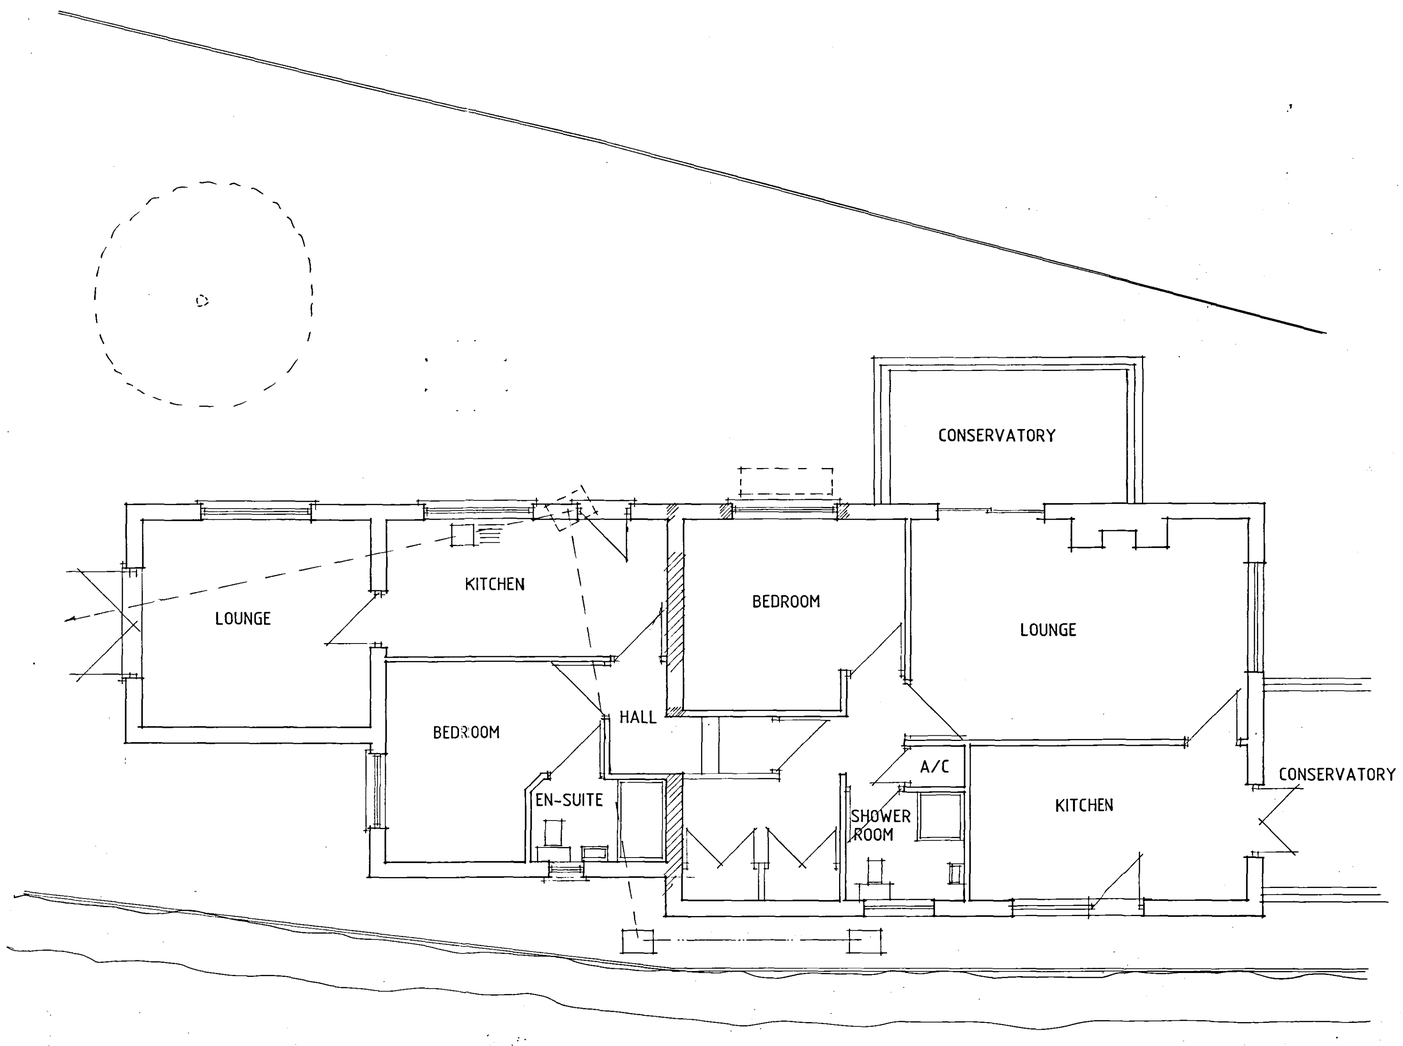

FLOOR PLAN

Status
DESIGN
CONSULTANTS IN ARCHITECTURE & PLANNING

PROPOSED ANNEXE EXTENSION TO WHINFELL, ROMAN BANK, HOLBEACH BANK FOR

MISS. J. CLARK.

PLAN AS PROPOSED
SKETCH.

1:100 1:50	SD06-052/3
NOV-06	B.GILHAM.

2 Edinburgh Walk, Holbeach,
Spalding, Lincs. PE12 7AP.
Tel: 01406 424343 Fax: 01406 490702