

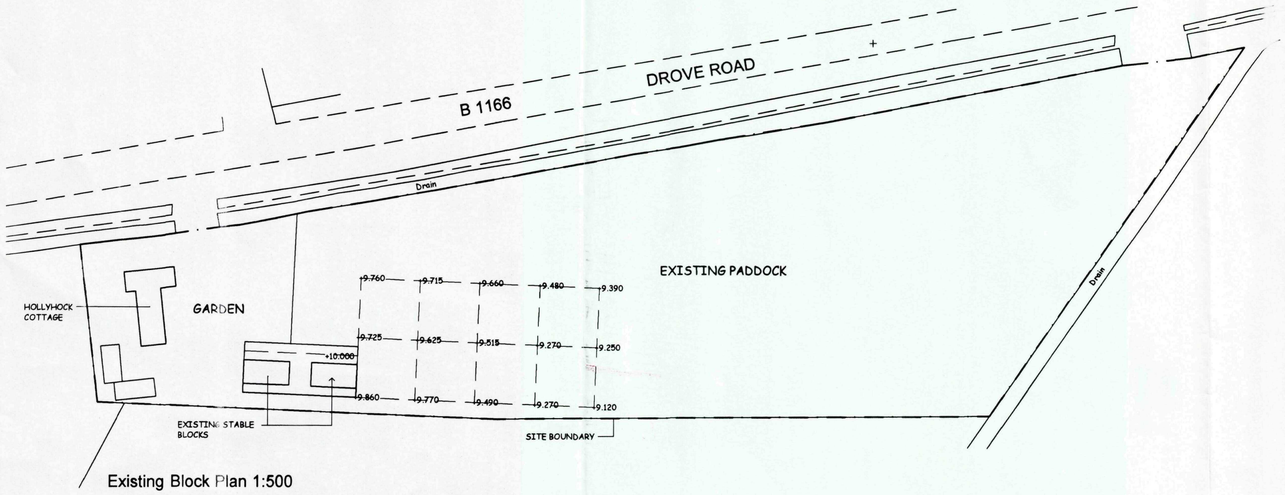


Existing Block Plan 1:500

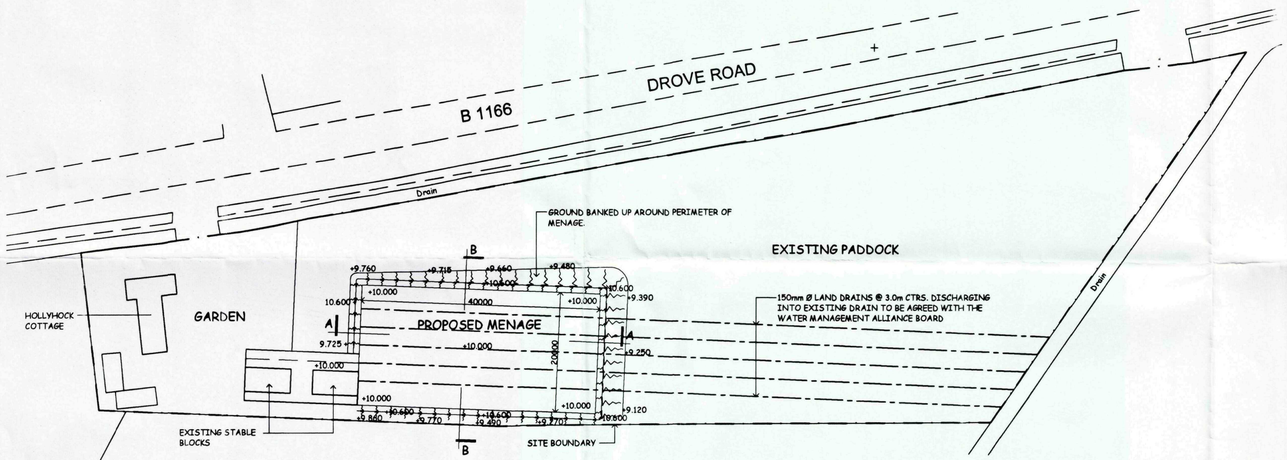


Proposed Block Plan 1:500

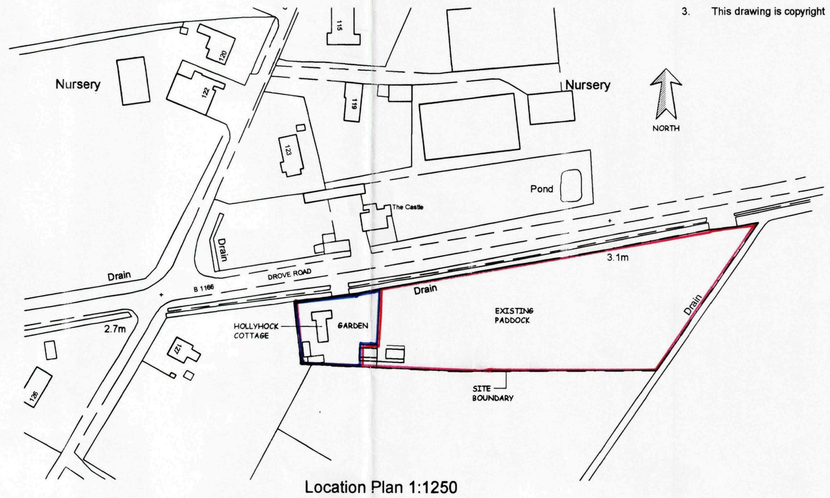


Location Plan 1:1250

NOTES


1. Do not scale this drawing
   Only figured dimensions shall be used.
2. All discrepancies to be refered to the Architect before commencing.
3. This drawing is copyright

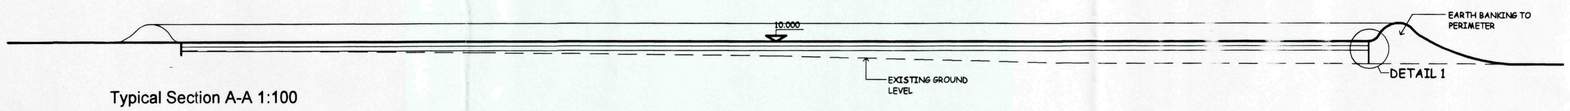

Typical Section A-A 1:100

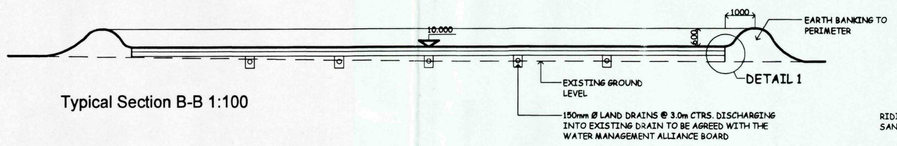

Typical Section B-B 1:100

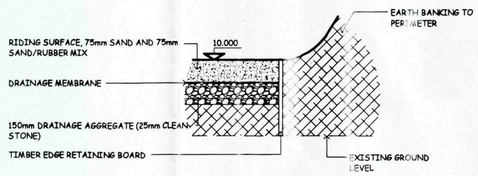

Detail 1 1:20

SHDC
Planning & Development
08 MAR 2010
Ref: 0180-10

Le Sage ASSOCIATES
CHARTERED ARCHITECTS
40 BRIDGE STREET DEEPING ST. JAMES
PETERBOROUGH PE6 8HA
TEL. (01778) 344200 FAX. (01778) 344391

PROJECT
Proposed Menage at,
Hollyhock Cottage,
Drove Road, Holbeach Drove.

CLIENT
Mr N Sellors

DRAWING
General Arrangement

DATE	SCALE
02/03/2010	1:1250, 1:500, 1:100, 1:20
DRAWING NO. 1682/01	REV.