SOUTH HOLLAND DISTRICT COUNCIL

Application no: H09/0181/93

Applicant: Mr G Swinard
Swinards of Kent Travel
26 Bank Street
Ashford
Kent, TN23 1BA

Agent: Mr G Swinard
Swinards of Kent Travel
26 Bank Street
Ashford
Kent, TN23 1BA

Description: Illumination of existing sign

Location: 14 Church Street
Holbeach
Spalding
Lincs

Type: ADVERTISEMENT

Date received: 24-MAR-93

TOWN AND COUNTRY PLANNING ACT 1990

NOTICE OF NON-DETERMINATION


South Holland District Council hereby give notice that no further action will be taken on this application.

Director of Planning and Building Control Services

03-MAR-94

BRIAN SMITH Dip TP MRTPI Director of Planning & Building Control Services

Planning & Building Control Department, Council Offices, Priory Road, Spalding, Lincolnshire. PE11 2XE (Tel: 0775 761161)

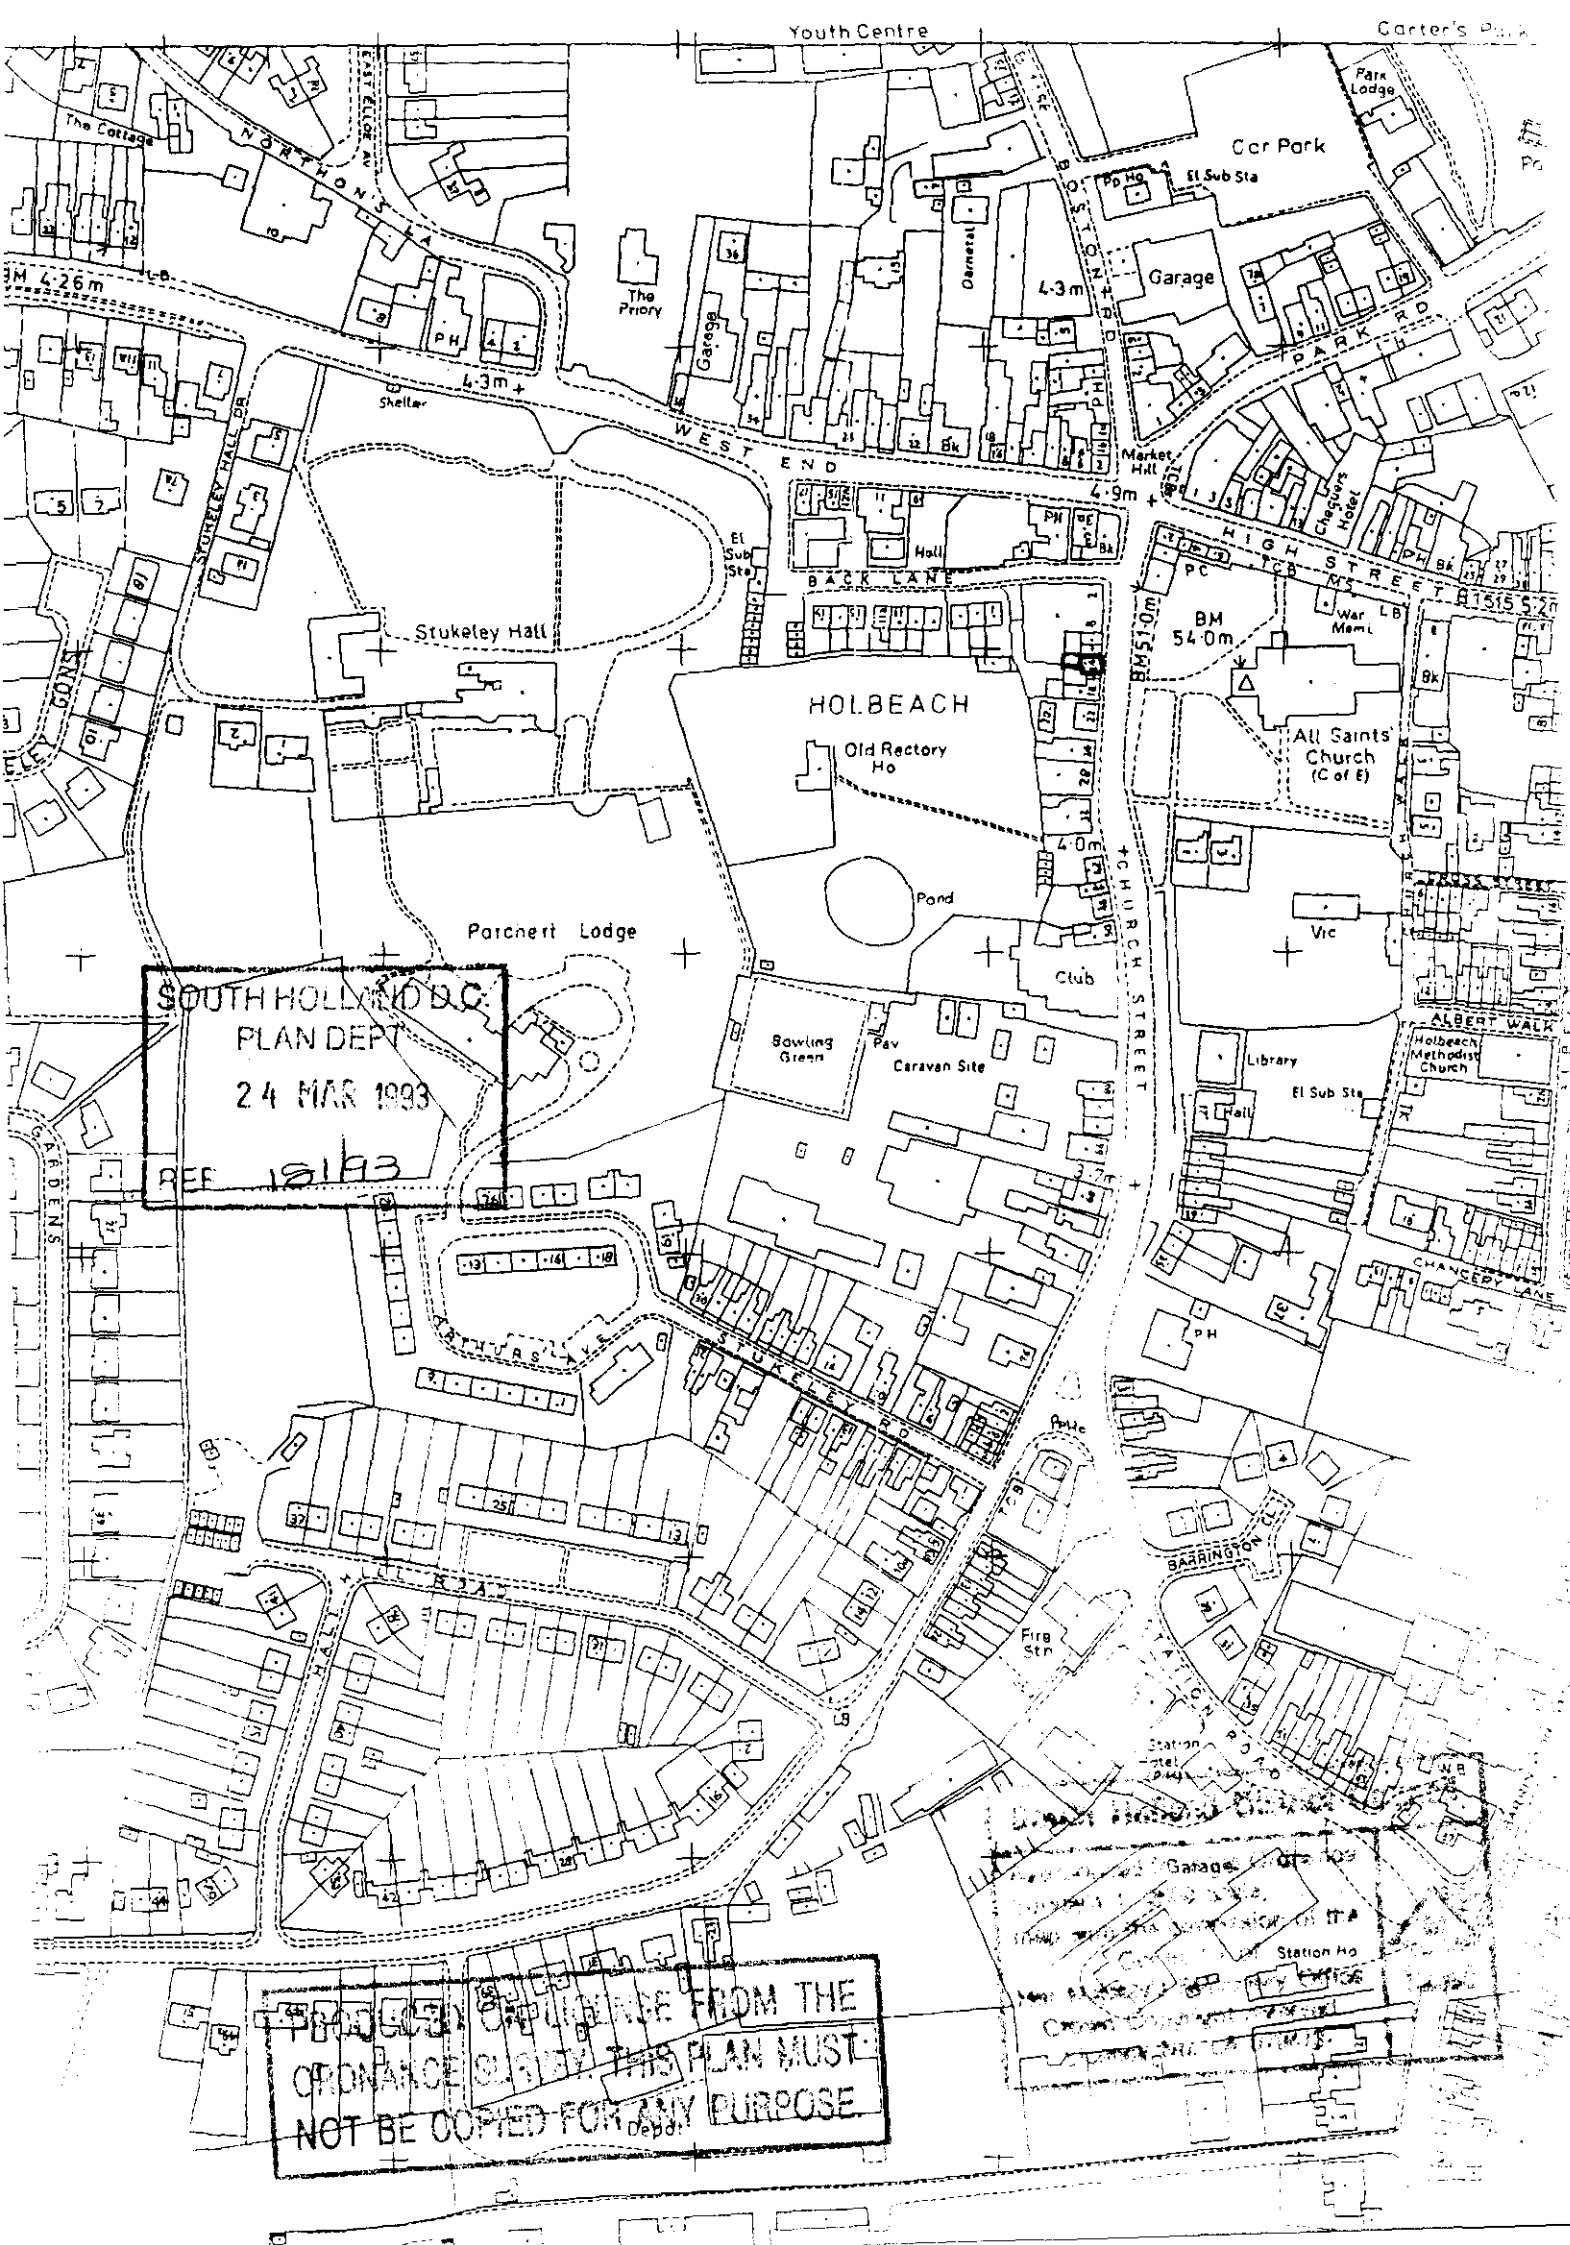
Youth Centre
Carter's Park
Car Park
Park Lodge
The Cottage
NORTHONS LA
Pp Ho
El Sub Sta
Garage
The Priory
Garage
Darnetal
4·3m
PARK RD
4·26m
4·3m
Shelter
WEST END
Market Hall
4·9m
Chequers Hotel
HIGH STREET
BACK LANE
Hall
El Sub Sta
Stukeley Hall
BM 54·0m
War Mem
All Saints' Church (C of E)
HOLBEACH
Old Rectory Ho
Pond
Parcnert Lodge
Vic
Club
Bowling Green
Pav
Caravan Site
Library
Holbeach Methodist Church
El Sub Sta
Hall
ALBERT WALK
CHURCH STREET
CHANCERY LANE
ARTHUR AVE
STUKELEY RD
HALL'S HILL
BARRINGTON CL
Fire Stn
Garages
Station Ho
Station Hotel
SOUTH HOLLAND D.C.
PLAN DEPT
24 MAR 1993
REF 12193
REPRODUCED FROM THE ORDNANCE SURVEY. THIS PLAN MUST NOT BE COPIED FOR ANY PURPOSE

THREE COPIES REQUIRED

ADVERTISEMENT APPLICATION

For office use only
Application No. H09/0181/93
Date Registered
Grid Reference 02

1. Please complete in block letters

NAME AND ADDRESS OF APPLICANT

MR G SWINARD
SWINARDS OF KENT TRAVEL
26 BANK STREET
ASHFORD KENT
TN23 1BA
Tel. No. (0233) 646181

NAME AND ADDRESS OF AGENT
(if form completed by agent)

N/A

Tel. No.
(Personal contact name)

Please complete in block letters

FULL POSTAL ADDRESS OF THE APPLICATION SITE

14 CHURCH STREET
HOLBEACH SPALDING LINCOLNSHIRE PE12 7LL

Please complete in block letters

BRIEF DESCRIPTION OF ADVERTISEMENT PROPOSED
(e.g. fascia sign, projecting box sign)

ILLUMINATION OF EXISTING SIGN

Please complete

I attach the necessary plans and I enclose the fee of £33

Signed ..... (Applicant/Agent) Date 22/02/93

Please complete **all** the sections below

2. **SITE DETAILS**

State the present use of the land or buildings:	TRAVEL SHOP (Agency)
What is the applicant's interest in the site? (e.g. owner, tenant)	OWNER
Has a planning application also been submitted for related proposals?	State Yes or No: NO
If so, please describe the proposal or give planning reference.	

3. **ADVERTISEMENT DETAILS**

Will the advertisement be illuminated?	State Yes or No: YES
If so, describe the type of illumination (e.g. internal): state whether static or intermittent:	EXTERNAL STATIC ON TIME SWITCH
State height of advertisement above ground level: dimensions of advertisement: size of letters or symbols: colours of letters and background:	EXISTING SIGN. 2.2 MTR. FROM GROUND LEVEL

4. **DURATION**

Please state period consent is required for (max. 5 yrs).	5 years

APPLICATION ASSESSMENT

Notes for Case Officer

Site Inspection | Accuracy | Neighbours | Boundaries

Site features
WHITE FRAMERS SHOP

Other

Inspected by
Date 31/3/93 AJ

Notice posted by
Date 31/3/93

Resident Notices required

Sent | Delivered

Case Officer Conclusions

NOTE : BRIGHT LIGHTS ON ADJOINING ARTICLES SHOP

— NOT DEEMED SIGNS OF LIGHTS

RECOMMENDATION

COMMITTEE

Departure from Policy .....

Ward Member request .....

Recommend approval against material objection .....

Other circumstance viz: .....

Change to Committee recorded

DELEGATED

Case Officer .....

Senior Officer .....

Case Officer Recommendation

Approve | Refuse

Signed 2/3/94

ISSUE NON DETERMINATION NOTICE.

Conditions/Reasons
(continue overleaf)

Notes to applicant

- ☐ Disabled
- ☐ Outstanding RM
- ☐ Amended plans

DC RECORD SHEET

APPLICATION REF:

Directions

Art 7 (Outlines)
RM checklist

	Siting	Design	Ext app	Access	Landscape
Previous					
Current					
Required					

Reg 4 Scale drawing ..... Highway S/W ..... Agric appraisal .....

Other ....

Precise details, for non-standard direction:

Senior Officer authorised: ..... Sent: .....

Revalidation after Direction

Information satisfactory/unsatisfactory Signed: .....

Further direction: Precise details:

Amended description:

New valid date: .....

Consultation/Publicity Required

		Requested	Sent
Extra Publicity:			
	Departure	.....	.....
	Setting of LB	.....	.....
	Public Right of Way	.....	.....
	Discretionary	.....	.....
Extra Consultations:			
	Dept of Transport	.....	.....
	Environmental Serv.	.....	.....
	LB/Cons. Area - Local	.....	.....
	- Local & National	.....	.....
	- English Heritage	.....	.....
	Consultant: Name.....		..... Order No .....
	Other:	.....	.....

Case Officer John Blackwell Recorded on board:

ADMIN RECORD SHEET

Initial

Submitted Fee £ 33

Receipt Issued P3322

Date first Rec'd 01 MAR 1993

Registration

Reference H09|0181|93

Cross-Ref N/A

Date 2|3

Validation

TYPE ~~FULL~~ ADVERT

Earliest permission

Site area

No of dwellings

Floorspace

Description

Tech

Certificate ✓
Site plans ✓
Description

Accuracy
Incomplete form

Fees

Nil fee
Previous app Type
Discounted fee

Correct fee

Additional
Refund

Receipt Issued

Information

Newbuild/Redevelopment/Change of use/Extension/Alteration/Works

Earlier permission Ref

RM

	Siting	Design	Ext app	Access	Landscaping
Previous					
Current					

Index sheets 169

OS No's

Grid ref 535530 334790

Ward J

Parish HOLBEACH

TR Rural
TR Bypass
Level Cross
Footpath

CA YES
LB
TPO

Inside IBD YES

Inside LP area NO

Linked to site

Ref

Linked to property 0067981

Ref

Planning Records: 90/184
Earlier apps

B Reg Records:
Already submitted - Ref
Request
Requested

BRIAN SMITH Dip TP MRTPI
Director of Planning & Building Control Services
Planning & Building Control Department,
Council Offices,
Priory Road, Spalding,
Lincolnshire. PE11 2XE

Telephone: (0775) 761161
Fax: (0775) 710772

SOUTH HOLLAND DISTRICT COUNCIL

H09/0181/93

ADVERTISEMENT

Applicant: Mr G Swinard
Tel: 0233 646181

Agent: Mr G Swinard
0233 646181

Description: Illumination of existing sign

Location: 14 Church Street
Holbeach
Spalding
Lincs

Valid date:	24-MAR-93	Terminal date:	19-MAY-93
Target dates:		Target Committee:	12-MAY-93
To case officer	31-MAR-93	Report deadline:	28-APR-93
Inspected by	07-APR-93		
Extra contacts	14-APR-93	Case Officer:	
Report if not clear by	28-APR-93	J BLACKLOCK	

DEVELOPMENT/CONSTRAINTS

Size:
Category: Misc works
Listed building:
Conservation Area: HOLBEACH

Other Constraints:

CONSULTATIONS CARRIED OUT

		Sent	Expiry
Clerk to Holbeach PC	0406 26739	29-MAR-93	12-APR-93
Cllr N I Capes	0406 23830	29-MAR-93	12-APR-93
Cllr T G M Tyler	0406 22285	29-MAR-93	12-APR-93
Cllr D S Venni		29-MAR-93	12-APR-93
Site/Press Advert CSA		02-APR-93	23-APR-93

L.C.C. - No objections JC CB 1/4/93.

H LIDAY

SWINARDS OF KENT

GRS/cjb

S.H.D.C. PLANNING DEPT.
- 5 AUG 1993 50

Mr J Blacklock
South Holland District Council
Planning & Building Control Department
Council Offices
Priory Road, Spalding
Lincs.
PE11 2XE

26 July 1993

Dear Mr Blacklock

RE: HO9/0181/93 - Illumination of Existing Sign - 14 Church Street, Holbeach.

I am sorry that I haven't come back to you sooner with regard to the above request for planning permission, things have been a little hectic lately.

I am still experiencing problems in finding a suitable light fitting as per your suggestion that it should be in the form of a strip light. There do not seem to be many around that are suitable for outdoor use. However I have found some which I would like you to consider and on which I would like your advice as to whether they are suitable. These lamps as you will see are All-Weather types.

With regard to another application, I realise I might have missed the deadline that you imposed, however, I do not want to waste your time in submitting a plan which you would have to turn down due to the wrong light fixings being used.

Yours sincerely
FOR SWINARDS TRAVEL LTD

GARY SWINARD
Managing Director

26 Bank Street Ashford Kent TN23 1BA
Tel 0233 634321 Fax 0233 610842 (Office Tel 0233 646181)
Registered in England No 642356 Association of British Travel Agents

25/5/93

MEETING WITH MR SWINARD

AGREED WITH MR SWINARD :—

(a) CURRENT APPLICATION WITHDRAWN.

(b) POSSIBILITY ONLY OF NO FEE ON SECOND APPLICATION FOR REVISED ILLUMINATION

(c) REVISED ILLUMINATION BY WAY OF TROUGH LIGHTING SUGGESTED

JD

14/7 PHONED MR SWINARD — RELUCTANT TO WITHDRAW APPLICATION; WILL EXPEDITE OUTCOME ON ALTERNATIVE FORM OF LIGHTING

1/9/93 SPOKE TO MR SWINARD AND ADVISED HIM APPLICATION SHOULD BE FOR ILLUMINATED ADVERT AND SUGGESTED NATURE OF ADVERTISING UNACCEPTABLE — MR SWINARD TO WITHDRAW CURRENT APPLICATION.

SWINARDS WORLD TRAVEL SERVICE


14 CHURCH STREET · HOLBEACH · LINCOLNSHIRE · PE12 7LL
TELEPHONE (0406) 490558

The World In One Shop

Our Ref: AMH/HB

11th May 1993

Mr J Blacklock
South Holland District Council
Planning & Building Control Department
Council Offices
Priory Road
Spalding
Lincs
PE11 2XE

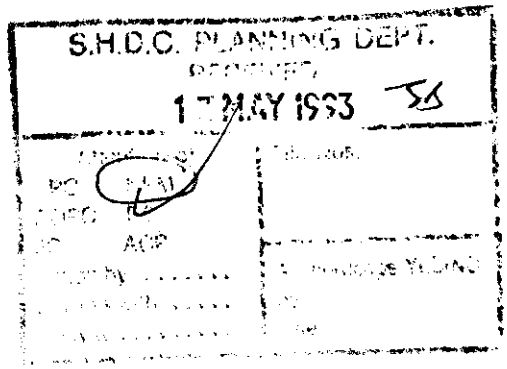

Dear mr Blacklock

Re: H09/0181/93 - Illumination of Existing Sign - 14 Church Street Holbeach.

I refer to our telephone call of Yesterday and can now confirm your requests for the colour of the light fittings and the material of which they are made of.

Colour: Black
Material: Alluminium - Die-cast

I sincerely hope that this is now in order, and I trust that you will let me know when I can proceed with the errection of the lights.

Yours sincerely

Anne Marie Hales (MRS)
MANAGER/COMPANY DIRECTOR/OWNER

IATA

Registered in England No. 642356
Swinards of Kent (Travel Service) Ltd.
Registered Office: 26 Bank Street, Ashford, Kent
Member of the Association of British Travel Agents

ABTA


SWINARDS WORLD TRAVEL SERVICE

14 CHURCH STREET · HOLBEACH · LINCOLNSHIRE · PE12 7LL
TELEPHONE (0406) 490558

The World In One Shop

Our Ref: AMH/HB

16th April 1993

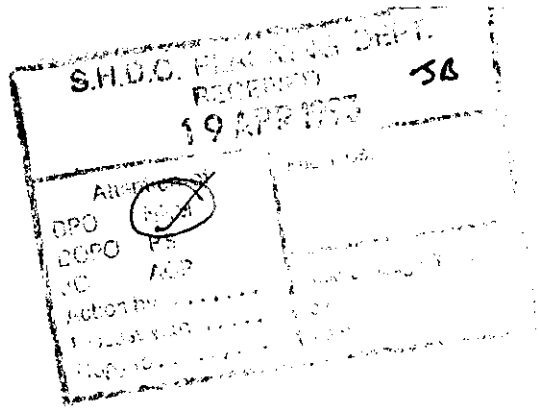

Mr J Blacklock
South Holland district Council
Planning & Building Control Department
Council Offices
Priory Road
Spalding
Lincs
PE11 2XE

Dear Mr Blacklock

Re: H09/0181/93 - Illumination of existing sign - 14 Church Street, Holbeach.

I refer to my Husbands recent telephone conversation with your secretary regarding the above mentioned planning application,

I would like to confirm in writing the following specification of the down-lighters envisaged.

NEL 500 300 WATT TUNGSTEN HALOGEN ENCLOSED LIGHT FITTING.

DIMENSIONS:

Width - 180 mm
Depth - 120 mm
Height - 120 mm
PROTRUDING - 250 mm

I sincerely hope that our application can be granted, but should you have any queries, please do not hesitate to contact me.

Yours sincerely

Anne Marie Hales

Anne Marie Hales (MRS)
MANAGER/COMPANY DIRECTOR

21/4/93 Spoke to Mrs Hales
— picture of proposed downlighter to be sent.
JF.

Registered in England No. 642356
Swinards of Kent (Travel Service) Ltd.
Registered Office: 26 Bank Street, Ashford, Kent
Member of the Association of British Travel Agents

IATA ABTA

FILE NOTE

Mr Hales of Swinards Travel called and left a message re: H09/0181/93 Advertisement at 14 Church Street, Holbeach.

The details for the sign are that it is a 2 Tongsten Halogen 300 watt enclosed light fittings, Model No. NEL 500.

The dimensions are:


180	millimetres	wide
120	"	deep
120	"	height
250	"	from wall

He will confirm this in writing. Any further queries please ring him on 0406 490083.

J Jex
14 Apr 1993

BRIAN SMITH Dip TP MRTPI
Director of Planning & Building Control Services
Planning & Building Control Department
Council Offices,
Priory Road, Spalding,
Lincolnshire. PE11 2XE

Telephone: (0775) 761161
Fax: (0775) 710772

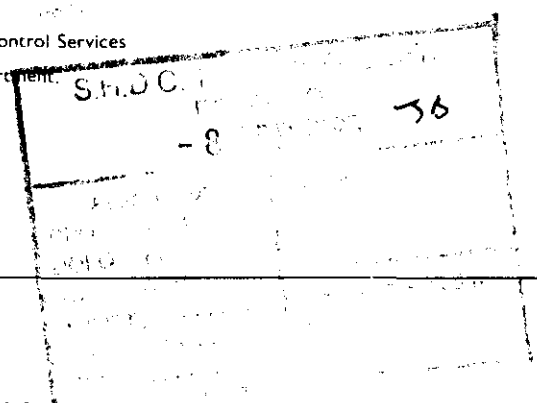

SOUTH HOLLAND DISTRICT COUNCIL

Application no: H09/0181/93

Applicant: Mr G Swinard
Swinards of Kent Travel
26 Bank Street
Ashford
Kent, TN23 1BA

Agent: Mr G Swinard
Swinards of Kent Travel
26 Bank Street
Ashford
Kent, TN23 1BA

Description: Illumination of existing sign

Location: 14 Church Street Holbeach
Spalding Lincs

Type: ADVERTISEMENT

Date received: 24-MAR-93

29-MAR-93

Dear Sir/Madam

CONSULTATION WITH PARISH COUNCIL

I have received an application for the above proposal and enclose a copy for your information. Any observations which the Parish Council wish to make should be set out below and returned to me by 13-APR-93. If no observations have been received by that date, it will be assumed that the Parish Council have no comments to make. The officer dealing with this application is J BLACKLOCK

Yours faithfully
B SMITH
Director of Planning and Building Control Services

Clerk to Holbeach PC
Parish Council Office
2 Spalding Road, Holbeach
Spalding, Lincs

FOR PARISH COUNCIL USE ONLY

Comments:

Supported

Signed:

M Foley

Mr G Swinard
Swinards of Kent Travel
26 Bank Street
Ashford
Kent
TN23 1BA

J Blacklock

JB/SJS B09/0181/93

6 April 1993

Dear Sir

Illumination of existing sign - 14 Church Street, Holbeach

I refer to your application in respect of the above which is currently receiving consideration.

Could you please specify exactly the nature or type of downlighters envisaged. Your drawing is not drawn to scale so that I cannot determine the exact size of the downlighters. Please indicate their size.

I would suggest in fact that any trade specification or promotional material of the downlighters which you may have should be sent to this authority to enable the above queries to be resolved.

Yours faithfully

N R Midlen
Principal Planning Officer
(Development Control)

March 25, 1993.
b5357
187/507 SG 2-4
899951 (evenings)
4/9800 CW VN
Estate Agents on the property pages for helpful, professional advice.
DRESSMAKERS adj model and cutting out board, £25 the two ono. Tel: 0775 (Spalding) 769246.

PLANNING APPLICATION

Notice is hereby given that application has been made to the Council in respect of the following:

PROPOSAL IN CONSERVATION AREAS

The proposal may affect the character or appearance of the Conservation Area of HOLBEACH .

Reference No: H09/0181/93
Description: Illumination of existing sign

Location: 14 Church Street
Holbeach
Spalding
Lincs

Applications and plans showing the proposal(s) may be seen during office hours at the Planning Department, Council Offices, Priory Road, Spalding. Any observations should be sent to me by 23-APR-93 quoting the above reference number.

B Smith
Director of Planning and Building Control Services

02-APR-93

SOUTH HOLLAND DISTRICT COUNCIL

BRIAN SMITH Dip TP MRTPI
Director of Planning & Building Control Services
Planning & Building Control Department,
Council Offices,
Priory Road, Spalding,
Lincolnshire. PE11 2XE

Telephone: (0775) 761161
Fax: (0775) 710772

SOUTH HOLLAND DISTRICT COUNCIL

Application no: H09/0181/93

Applicant: Mr G Swinard
Swinards of Kent Travel
26 Bank Street
Ashford
Kent, TN23 1BA

Agent: Mr G Swinard
Swinards of Kent Travel
26 Bank Street
Ashford
Kent, TN23 1BA

Description: Illumination of existing sign

SOUTH HOLLAND D.C.
PLANNING DEPT
24 MAR 1993
REF .....

Location: 14 Church Street
Holbeach
Spalding
Lincs

Type: ADVERTISEMENT

Date received: 01-MAR-93

04-MAR-93

Dear Sir/Madam

NOTICE THAT APPLICATION IS INVALID
Requirement for additional information, fees etc

Your submission for the above has been received, but I regret that it cannot be dealt with as it stands. Please provide the following:

Four copies of a 1:2500 Ordnance Survey site location plan are required, showing the site clearly outlined in red, and any other land in the applicants ownership in blue.

Please return the additional copy of this letter with your reply.

If I do not hear from you within the next 14 days it will be assumed that you have no wish to continue with the application. It will then be filed away and any fee already received will be reimbursed.
If you wish to contact the department at any time, please ask for Mrs Maxwell quoting the above reference.

Yours faithfully


pp Principal Administrative Officer

H LIDAY

SWINARDS OF KENT

GRS/cjb

Mr N R Midlen
Principal Planning Officer
(Development Control)
South Holland District Council
Council Office
Priory Road, Spalding
Lincolnshire. PE11 2XE

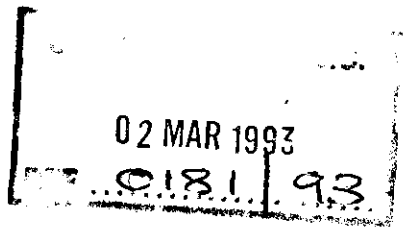

25 February 1993

Dear Mr Midlen

RE: FASCIA SIGN AT 14, CHURCH STREET, HOLBEACH

Please find enclosed completed Application Forms for the conversion of the above sign from non-illuminated to illuminated. A cheque for £33.00 is also enclosed being the fee for this application.

I hope that everything is in order and look forward to receiving your consent in the near future.

Yours sincerely
FOR SWINARDS TRAVEL LTD

GARY SWINARD
Managing Director

26 Bank Street Ashford Kent TN23 1BA
Tel 0233 634321 Fax 0233 610842 (Office Tel 0233 646181) DX 30239
Registered in England No 642356 Association of British Travel Agents

Swinards of Kent (Travel Service) Ltd Registered Office 26 Bank Street Ashford Kent

BRIAN SMITH Dip TP MRTPI
Director of Planning & Building Control Services
Planning & Building Control Department,
Council Offices,
Priory Road, Spalding,
Lincolnshire. PE11 2XE

Telephone: (0775) 761161
Fax (0775) 710772

SOUTH HOLLAND DISTRICT COUNCIL

VAT Reg No 121 5277 01

OFFICIAL RECEIPT - APPLICATION FEES

Receipt No : P2322
Date received : 01-MAR-93

Received from

Swinards of Kent Ltd.

Address


26 Bank Street
Ashford
Kent

Fee paid	£	33.00
VAT	£	0.00
Total received	£	33.00

Cash/Cheque : Cheque

Signed.....K. Lowe....
(Authorised Collector)

NEWLEC®
...Quality Products

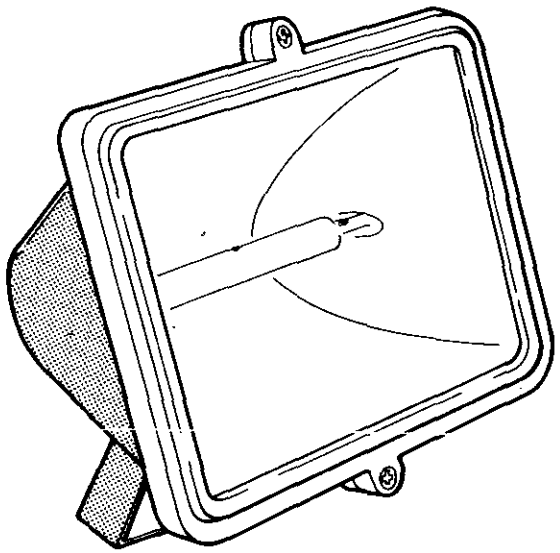


will use 300 w bulbs.

Outdoor floodlight

500 W IP55 - NL 500

1000 W IP55 - NL 1000

NEWEY & EYRE LTD
Nationwide Electrical Distributors
Head Office: Donne House, Calthorpe Road, Edgbaston, Birmingham B15 1QX
Telephone: (021) 455 9727 Fax: (021) 454 0948
Out of Hours Service 0345 023999
5 pm – 9 pm weekdays. 8 am – 5 pm weekends

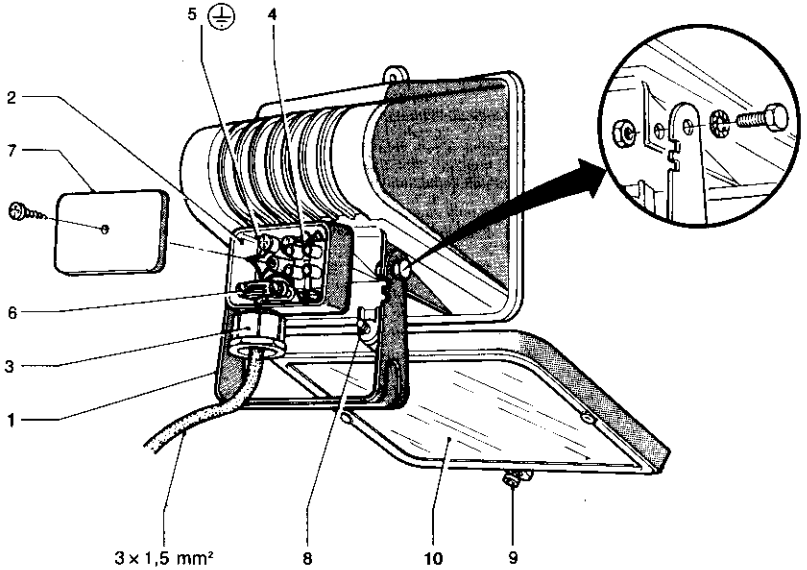

Warning !

- The equipment is safe to use only if the directions below are followed carefully. Please file them away for future reference.
- Disconnect before carrying out any installation or maintenance operations.
- This fitting must be earthed.

Assembly


- Secure the floodlight's swivel bracket (**1**) to the bearing surface by means of screws.
  The equipment must be mounted in such a way that the angle which the lamp's longitudinal axis forms with the horizontal plane does not exceed 4°.
- For use on normally flammable surfaces, follow the directions on fig. 1-2.
  Do not mount the floodlight on the ceiling (fig. 3).
- The distance between the floodlight and the illuminated surface must not be less than shown on fig. 4.

Electrical connections

- Open the terminal box (**2**) and fit the supply cable through the cable gland (**3**).
  Use a 2 pole + earth flexible cable of the type measuring 3x1,5 mm². The cable gland is suitable for a cable diameter from 8 to 11 mm.
- Effect the electrical connection to the terminal block (**4**).
  The yellow-green conductor must be connected to the terminal (**5**) marked with the earth symbol ⏚.
- Position and tighten the cable clamp (**6**), close the terminal box with its lid (**7**) and tighten the cable gland.

Maintenance

- For mounting and replacing the lamp, follow the directions provided with it. Loosen the lower screws (**8**) acting as a hinge by a few turns, unscrew the top ones (**9**) completely.
  Close again screwing tight.
- In case of breakage replace the protective pane (**10**) at once.

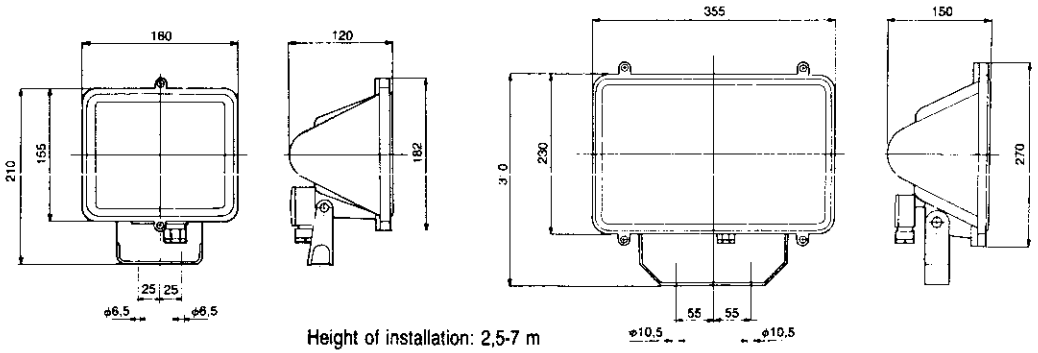

Height of installation: 2,5-7 m

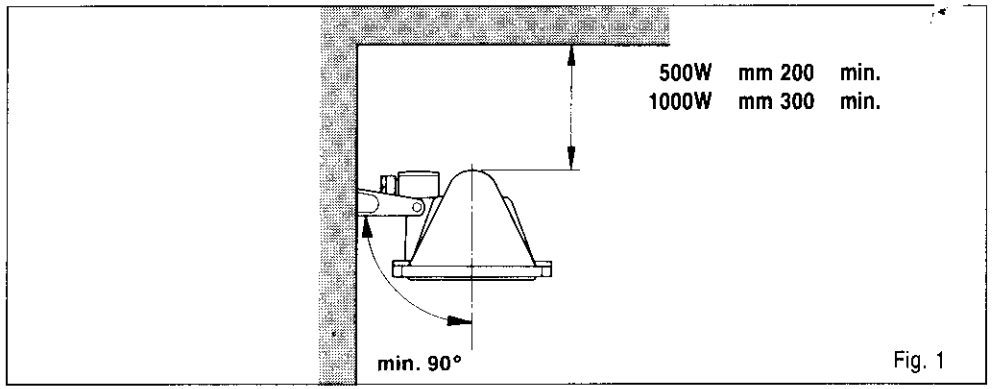


Fig. 1

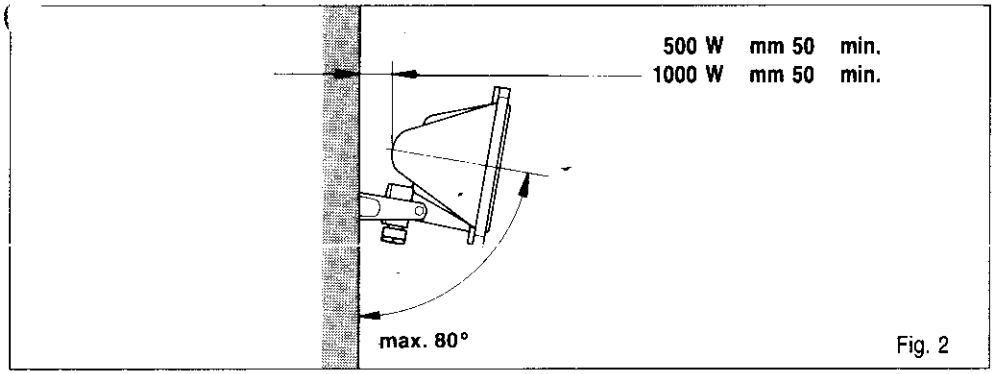


Fig. 2

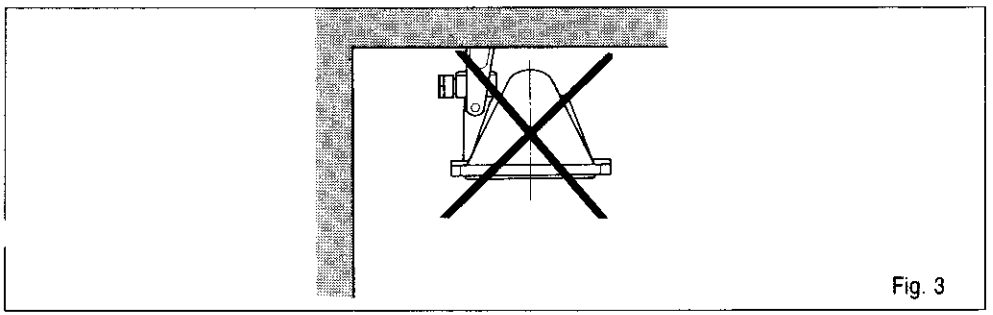


Fig. 3

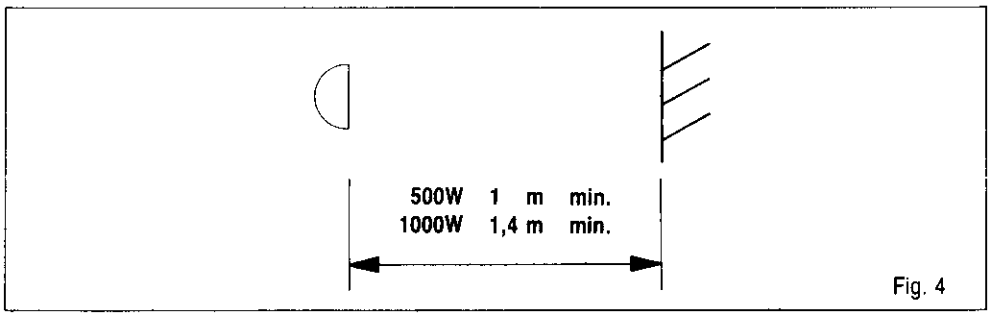


Fig. 4

EUROFORM
LIGHTING · RANGE

EXTERNAL/GARDEN SPOTLIGHT FITTINGS

• Double insulated • Rating IP65 • Suitable for PAR lamps • ABS thermoplastic construction • Wall mounting or ground spiked



SINGLE GARDEN SPOTLIGHT

• Double insulated • ABS thermoplastic construction
• Supplied complete with garden spike and cable gland. • Fully adjustable.
• Rating IP65 • Colour: Black.

ORDER CODE: EF 1044BL **£6.99ea** **£6.45ea3+**

PLEASE NOTE: FLEX NOT INCLUDED



SINGLE WALL MOUNTING SPOTLIGHT

• Double insulated • ABS thermoplastic construction
• Fully adjustable single spotlight. • Complete with backplate. • Rating IP65
• Colour: Black.

ORDER CODE: EF 1095BL **£4.25ea** **£3.99ea3+**



TWIN GARDEN SPOTLIGHT

• Double insulated • ABS thermoplastic construction
• Supplied complete with garden spike and cable gland. • Both spotlights independently adjustable. • Rating IP65 • Colour: Black.

ORDER CODE: EF 1094BL **£10.99ea** **£10.65ea3+**

PLEASE NOTE: FLEX NOT INCLUDED



TWIN WALL MOUNTING SPOTLIGHT

• Double insulated • ABS thermoplastic construction
• Both spotlights independently adjustable. • Complete with backplate.
• Rating IP65 • Colour: Black.

ORDER CODE: EF 1096BL **£8.49ea** **£8.19ea3+**

PLEASE NOTE: LAMPS ARE NOT INCLUDED WITH ABOVE FITTINGS



OPEN TUNGSTEN HALOGEN FITTING

- Weatherproof
- High quality floodlight.
- Lightweight stylish body.
- Hand angle adjustment.
- NO SCREWDRIVER NEEDED.
- 20mm conduit entry.
- Complete with wall bracket and gland.
- Rating: IP23.
- Colour: Black.


ORDER CODE: EF OTH500

£5.98ea
£5.58ea10+

ALSO AVAILABLE:
SIGN BRACKET
- Colour: Black

ORDER CODE: EF OTHB


£6.54ea
£6.10ea10+

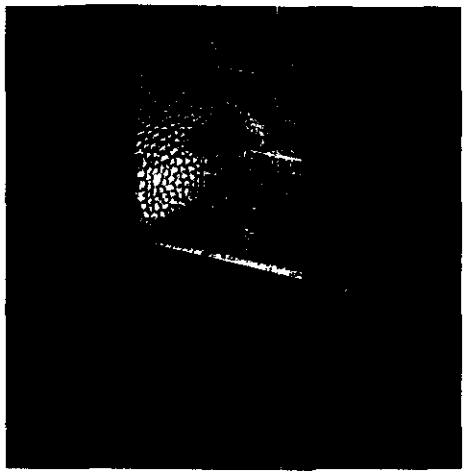

ENCLOSED TUNGSTEN HALOGEN FITTINGS

500W/1500W
- Weatherproof
- Total dispersion from double ended tungsten halogen lamp 300-1500 watts.
- Cast aluminium body with black anti-corrosion finish and toughened glass fronts.
- Suitable for sports arenas, car parks, building sites and other areas needing robust and powerful floodlights.
- Rating: IP55
- Colour: Black.


ORDER CODE	Wattage	ea	Qty Price
EF ETH500	300/500W	**6.99**	**6.49ea10+**
EF ETH1000	750/1000W	**23.43**	**21.86ea3+**
EF ETH1500	1500/2000W	**24.27**	**22.65ea3+**

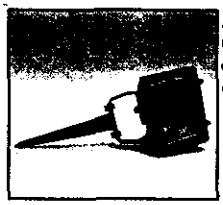

ALSO AVAILABLE:
GROUND SPIKE
- Easily attached to main fitting
- Colour: Black

ORDER CODE: EF OTHHB

£6.54ea
£6.10ea10+

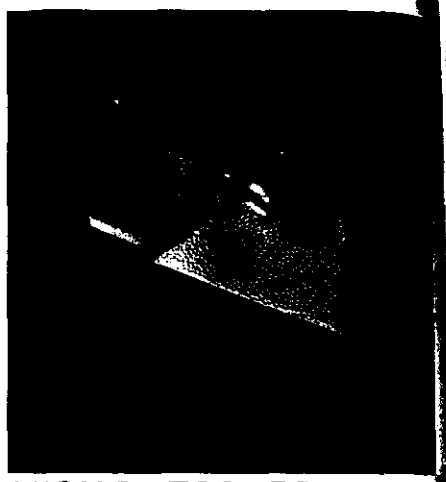

HIGH PRESSURE SODIUM FLOODLIGHTS

- Weatherproof
- Energy saving high efficiency lamp with reduced consumption.
- Ideal for fields, large squares, building fronts, monuments etc.
- Die-cast aluminium body stove enamelled with black polyurethene.
- Front glass shock proof.
- Electrical gear already wired, includes condensor.
- Rating: IP55.
- Colour: Black.

ORDER CODE	Wattage	ea	ea5+
EF S70	70W	**59.23**	**54.16**
EF S250	250W	**91.15**	**83.34**
EF S400	400W	**93.39**	**86.46**

HIGH PRESSURE SODIUM LAMPS

ORDER CODE	Cap	Watts	Finish	ea	ea5+
LAM 70SON	E27	70	Clear	13.49	12.69
LAM 250SON	E40	250	Clear	21.63	20.30
LAM 400SON	E40	400	Clear	27.79	26.08

For high pressure sodium lamps with ignitor see page 58




TRIPODS

PORTABLE TUNGSTEN HALOGEN FITTING

- Weatherproof.
- Freestanding
- Complete with 3 metres of flex.
- Suitable for: Building sites, agricultural use, decorating, temporary lighting, photographic studios etc.
- 240 volts.
- Rating: IP55.
- Height adjustment up to 5' 9".
- Colours: Black, White or Yellow.

ORDER CODE	Colour
EF TR500BL	Black
EF TR500W	White
EF TR500Y	Yellow

£20.45ea
£19.10ea3+

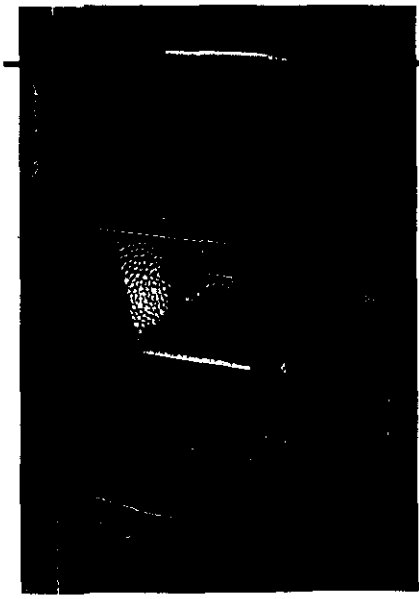

SITELITES

POWERFUL, PORTABLE FLOODLIGHT FITTINGS

- Weatherproof
- Versatile portable free-standing tungsten halogen fitting
- Complete with universal stand and 3 metres of flex
- Suitable applications include: Building sites, agricultural use, decorating, temporary lighting, photographic studios etc.
- 240 volts
- Rating: IP55
- Colours: Black or White

ORDER CODE	Colour
EF ST500BL	Black
EF ST500W	White


£13.49ea
£12.89ea3+

PLEASE NOTE: LAMPS ARE NOT INCLUDED WITH ABOVE FITTINGS

NEW LOW, LOW PRICES!

EUROFORM
LIGHTING · RANGE

EUROFORM Exterior lighting kits fulfil a multitude of out-door functions. Ideal for lighting Paths, Patios, Gardens, Flower beds, even Swimming pool areas. Their Low-voltage design and operation give maximum safety against mishaps sometimes caused by electric current, ensuring zero risk to children and animals. Running costs too are cut to a minimum, with power consumption reduced to a quarter of traditional lighting systems. All but one of the kits come complete with 3 fittings and appropriate lamps, 15 metres of cable and tranformer. All that is required for easy installation is a screwdriver. Once you have decided on the locations for your fittings connecting to the main supply cable is by means of easy fit connectors. The lamps provided with the kit are either 12v dichroic or 12v 21W lamps (as used in motor vehicle headlights).

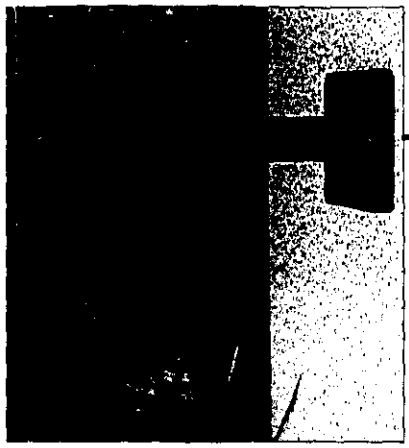

WALL MOUNTED low voltage GARDEN LIGHT.

Adjustable. 20 to 35W 12v Dichroic lamp can be used to provide a highly concentrated beam of light.
Weatherproof rating IP55.
Overall projection: 190mm.
INCLUDES:
- Single Fitting.
- 12v Dichroic lamps.
- 15 Metres of cable.
- Easy fit connectors.

ORDER CODE: EF 2004

£38.99



"SHELL SHAPED" low voltage GARDEN LIGHT KIT.

Effective for lighting small areas. Ideal for paths, driveways and rockeries etc.
Overall standing height: 500mm.
KIT CONTAINS:
- 3 Fittings.
- 3 12v 21W lamps.
- 15 Metres of cable.
- Easy fit connectors.
- Transformer.

ORDER CODE: EF 2000

£41.55



ADJUSTABLE low voltage GARDEN LIGHT KIT.

20 to 35W 12v Dichroic lamp can be used to provide a highly concentrated beam of light.
Weatherproof rating IP55.
Overall standing height: 200mm.
KIT CONTAINS:
- 3 Fittings.
- 3 12v Dichroic lamps.
- 15 Metres of cable.
- Easy fit connectors.
- Transformer.

ORDER CODE: EF 2003

£57.99



"CLASSICAL" low voltage GARDEN LIGHT KIT.

Diffused light, effective for lighting gardens etc.
Overall standing height: 460mm.
KIT CONTAINS:
- 3 Fittings.
- 3 12v 21W lamps.
- 15 Metres of cable.
- Easy fit connectors.
- Transformer.

ORDER CODE: EF 2001

£52.99




low voltage GARDEN LIGHT KIT.

Fitted with internal metallic reflector enabling an intense light beam to be focused onto a particular feature i.e. trees, rockeries, or a particular architectural feature of the house etc.
Overall standing height: 200mm.
KIT CONTAINS:
- 3 Fittings.
- 3 12v 21W lamps.
- 15 Metres of cable.
- Easy fit connectors.
- Transformer.

ORDER CODE: EF 2002

£52.99

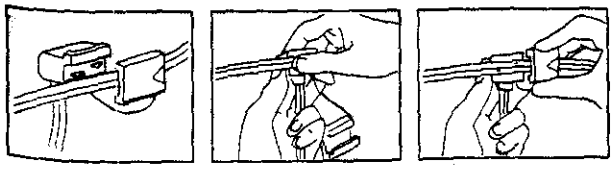


SIMPLE, EASY CONNECTION OF LIGHT FITTINGS TO CABLE -TOTALLY WATERPROOF TOO!

(1)


14 CHURCH STREET HOLBEACH

02 MAR 1993
0181/93

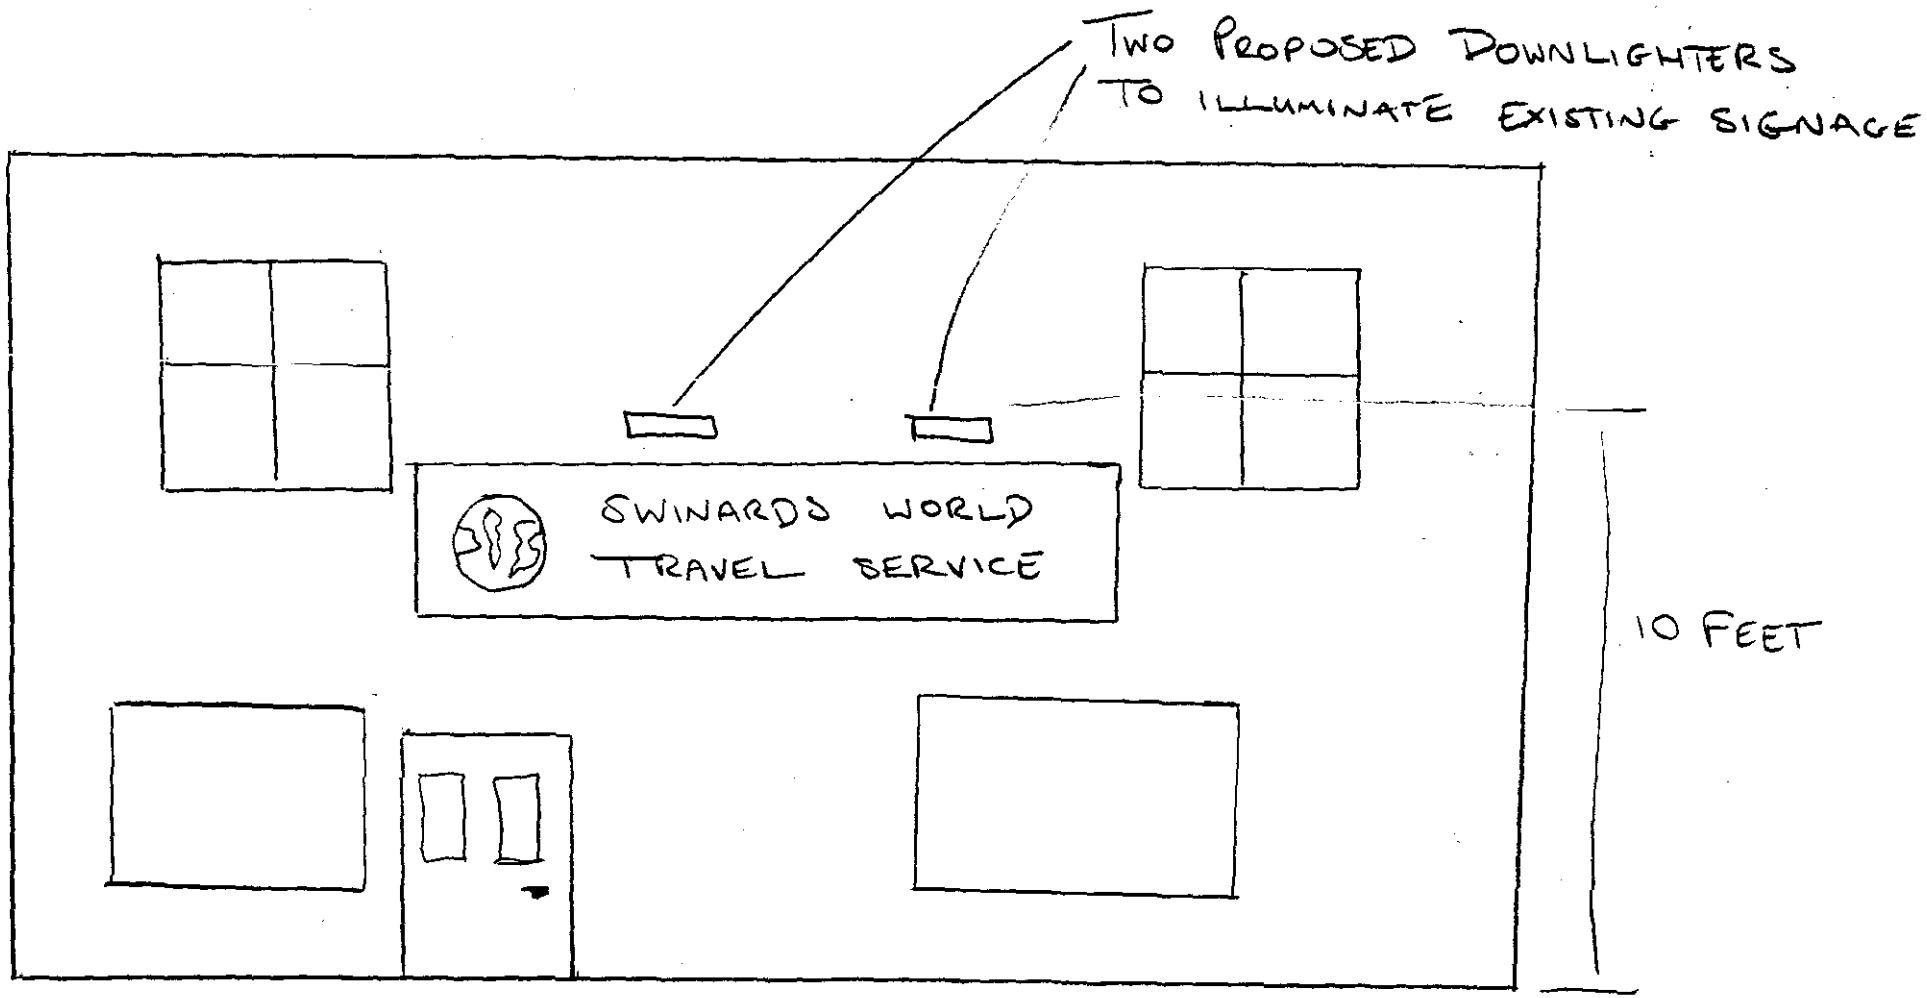

(2)

14 CHURCH STREET HOLBEACH.

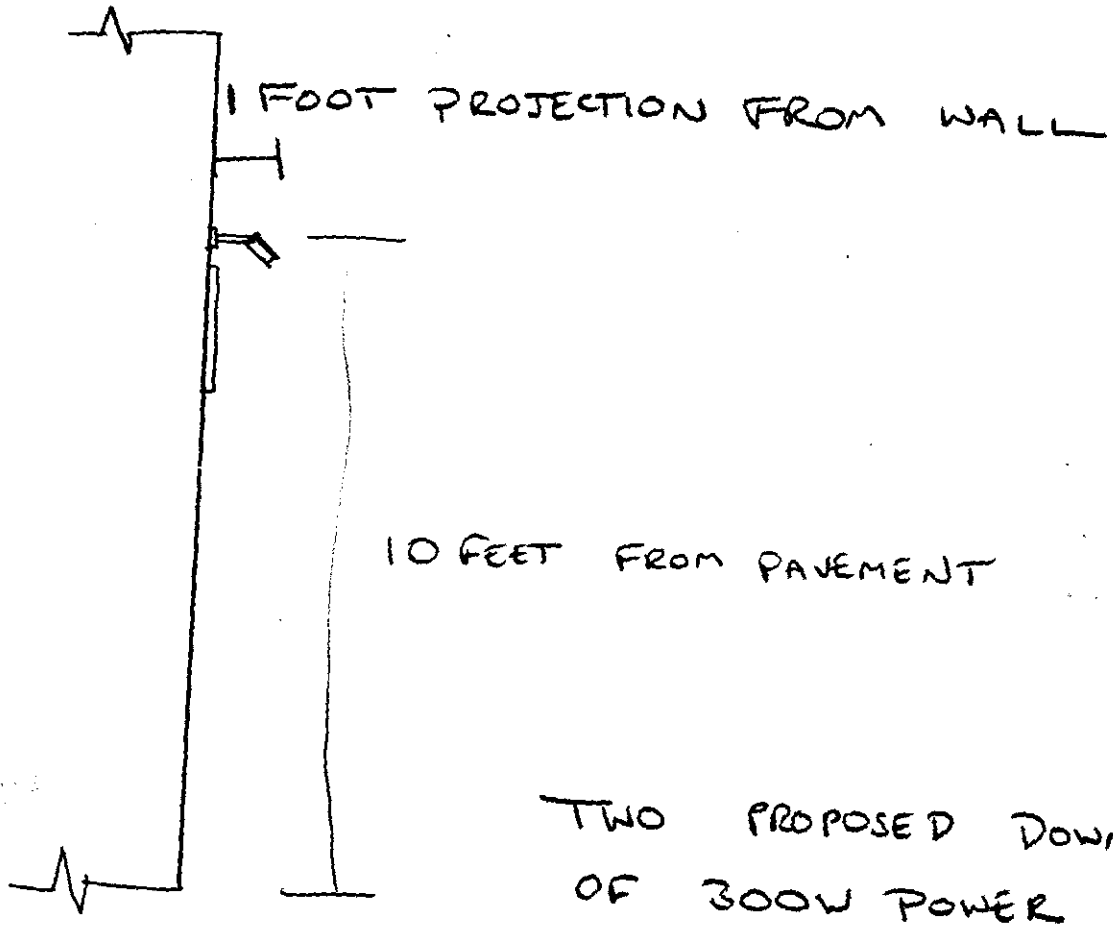

02 MAR 1993
0181/93

TWO PROPOSED DOWNLIGHTERS OF 300W POWER OUTPUT EACH.