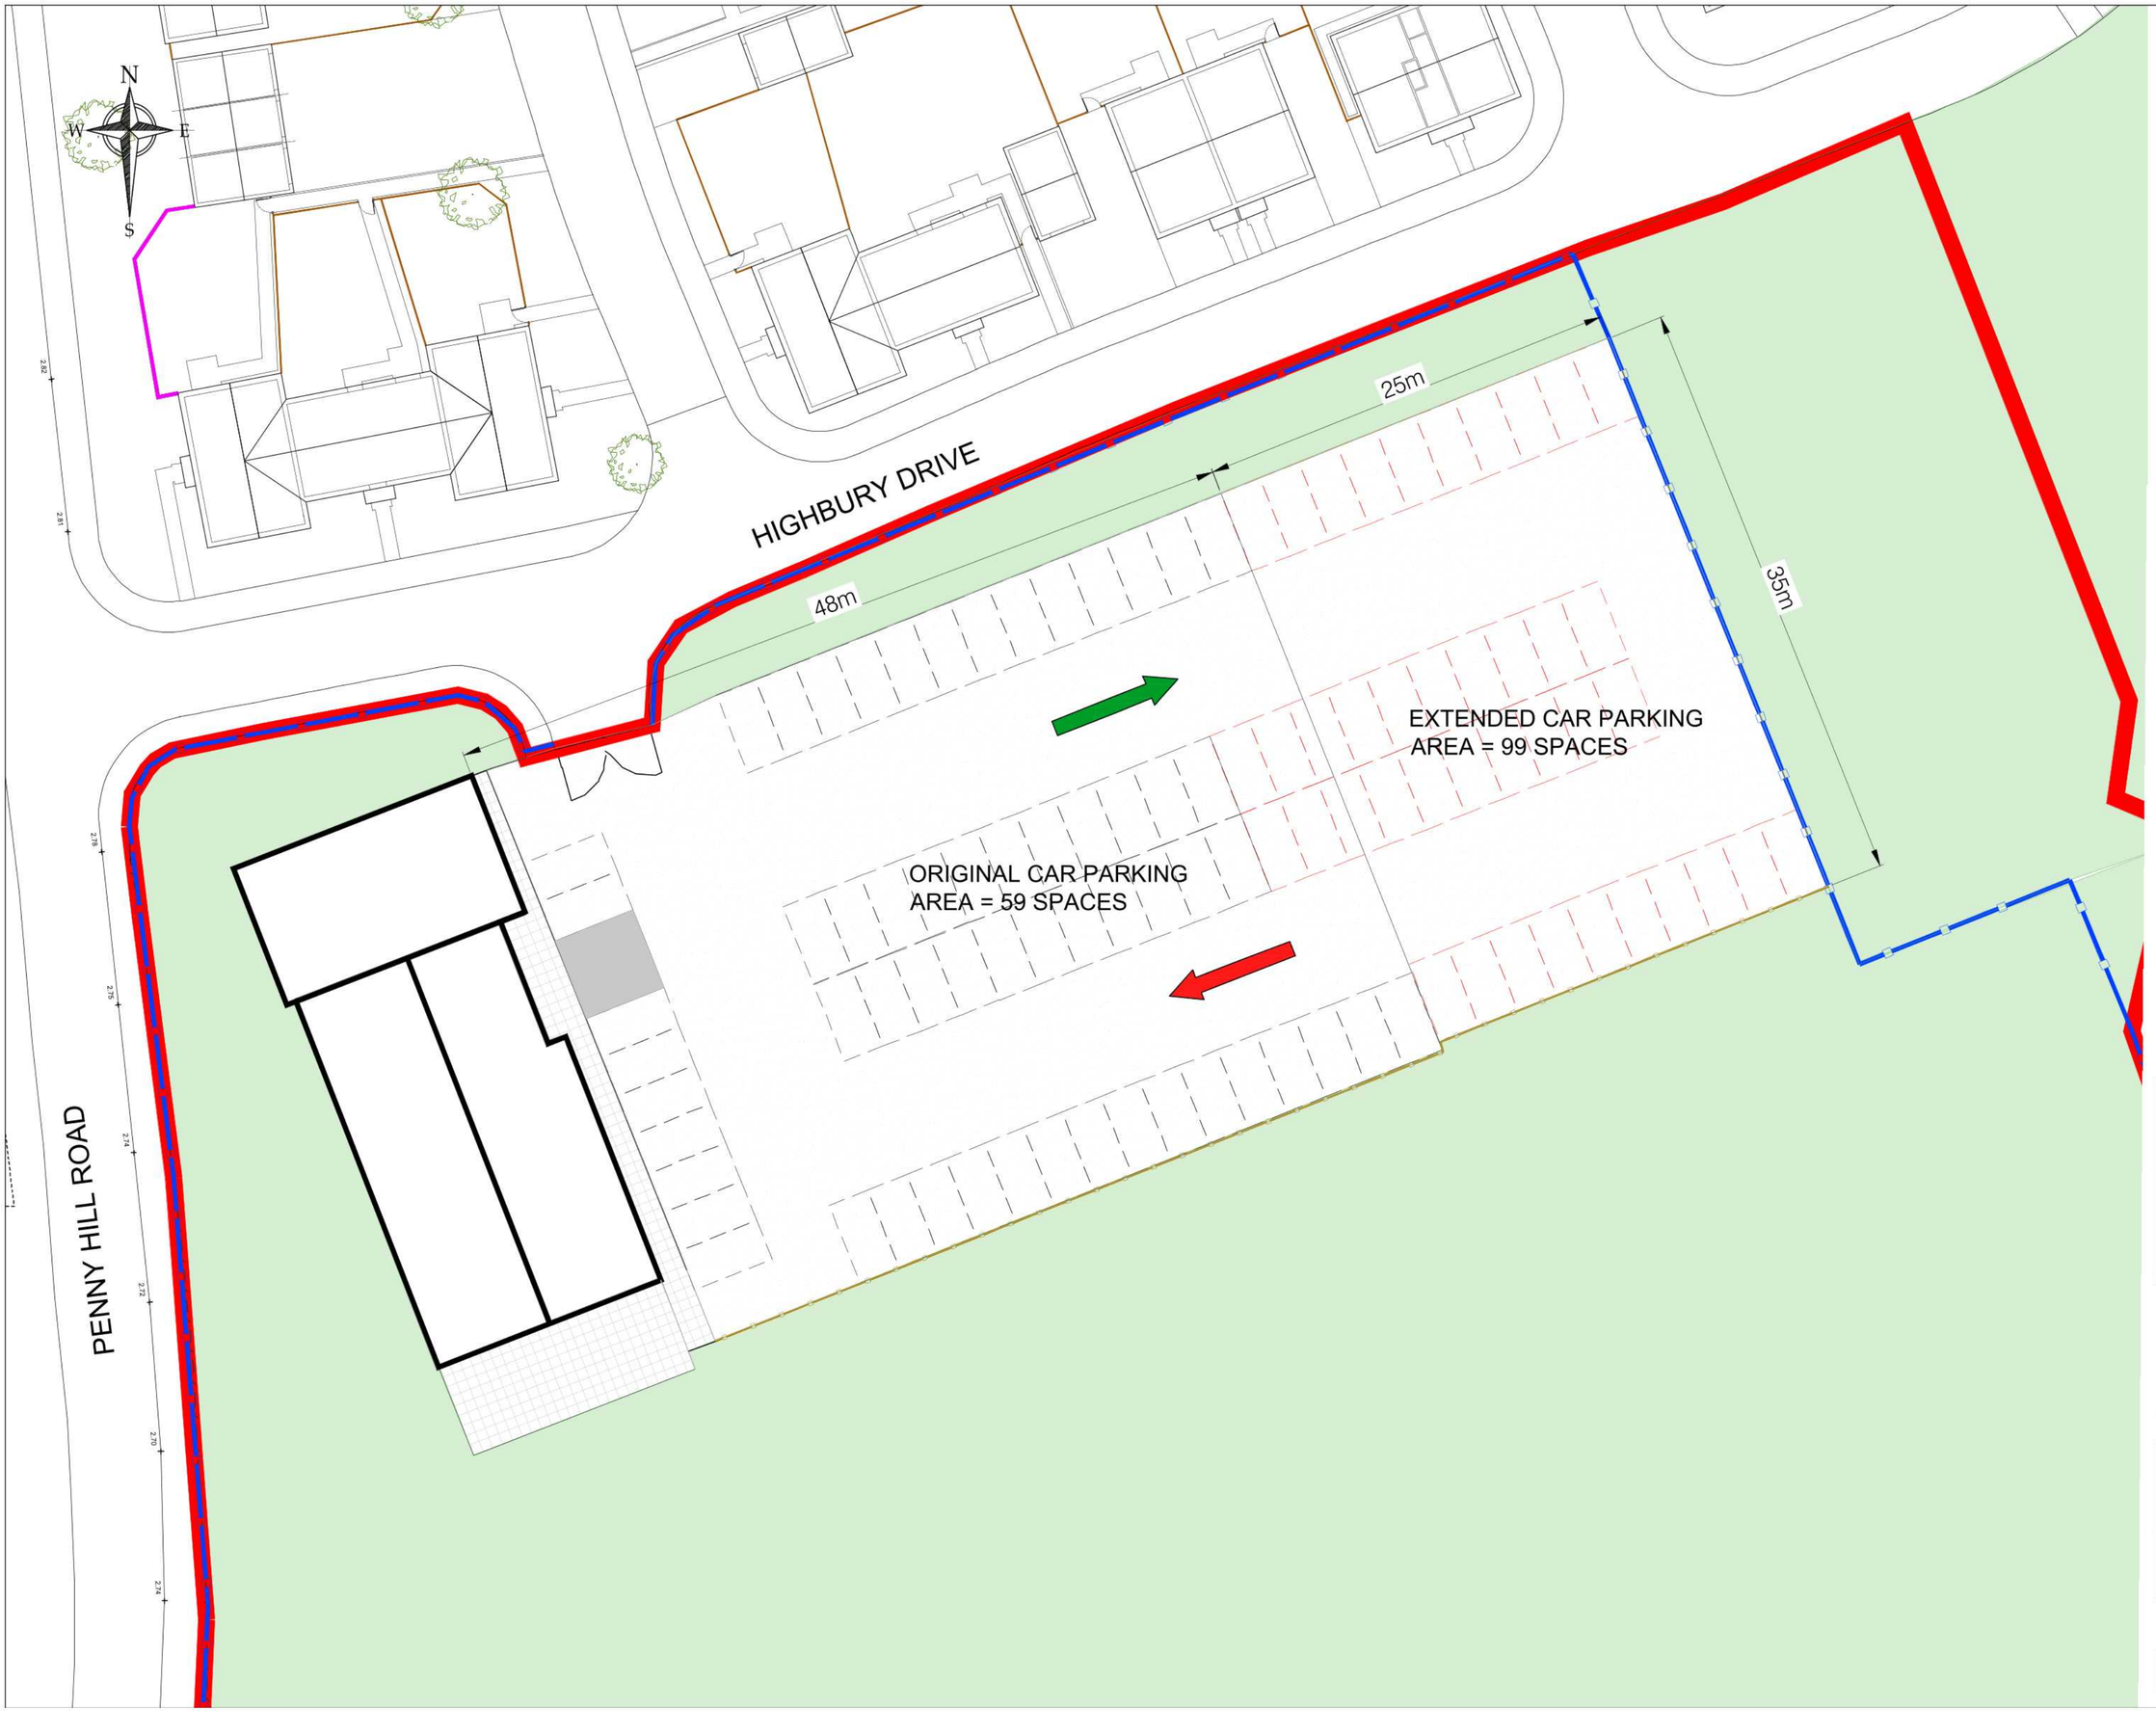


KEY

- Gravel Surface to Car Park
- Existing block paving
- Existing Concrete
- Post and Rail Fencing
- Mesh Security Fencing

Rev.	Date	Description

HOLBEACH UNITED COMMUNITY SPORTS ACADEMY
PENNY HILL ROAD HOLBEACH PE12 7PR

PROJECT:
Holbeach Community Sports Academy, Penny Hill Road, Holbeach, PE12 7PR

DRAWING:
Car Park Layout

SCALE: 1:250@A2 DRAWN: -

DATE: DEC.2021 REVISION: -

DRAWING No:
HUCSA-Car Park-001