




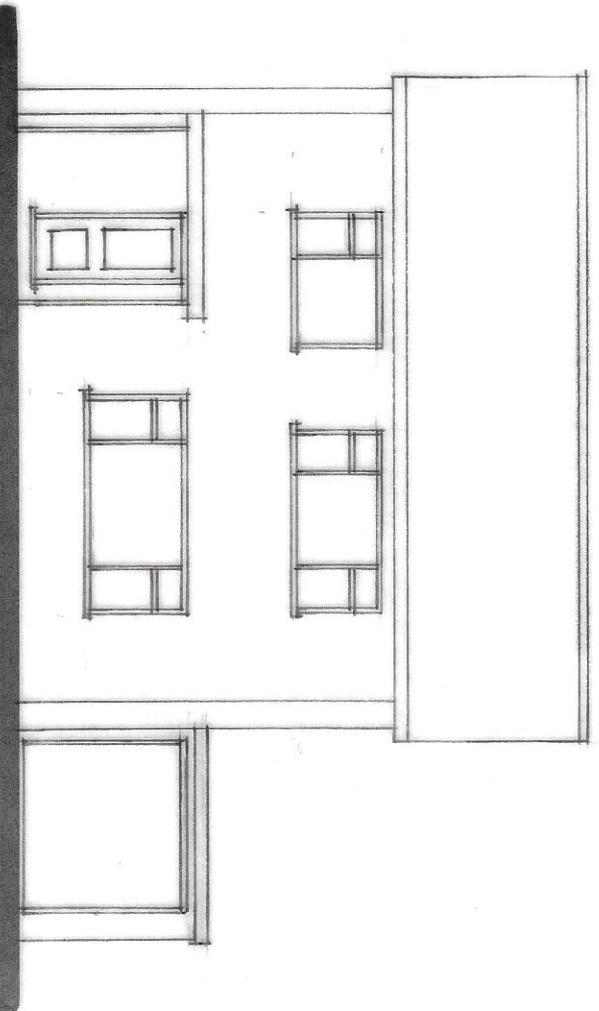


FRONT

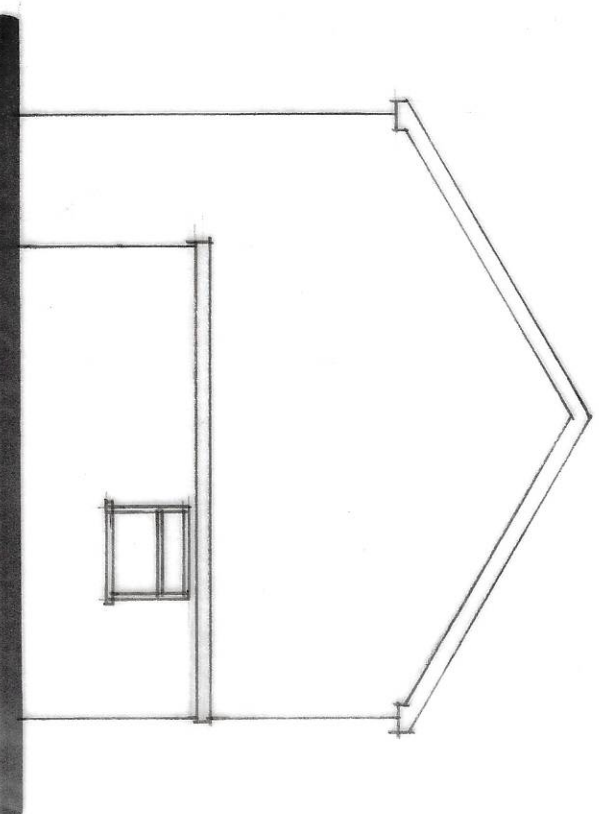


SIDE

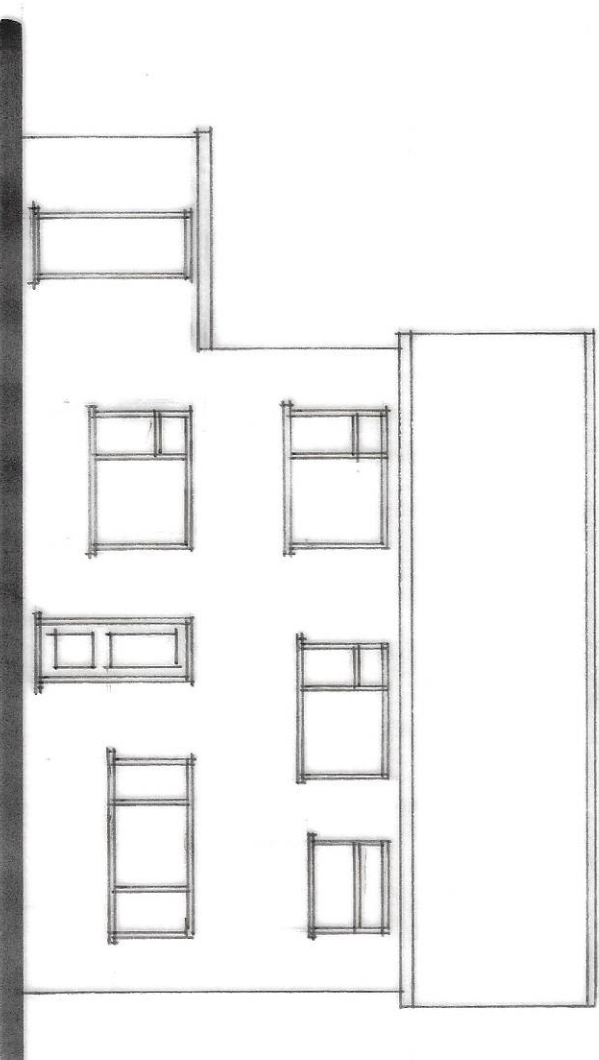



REAR

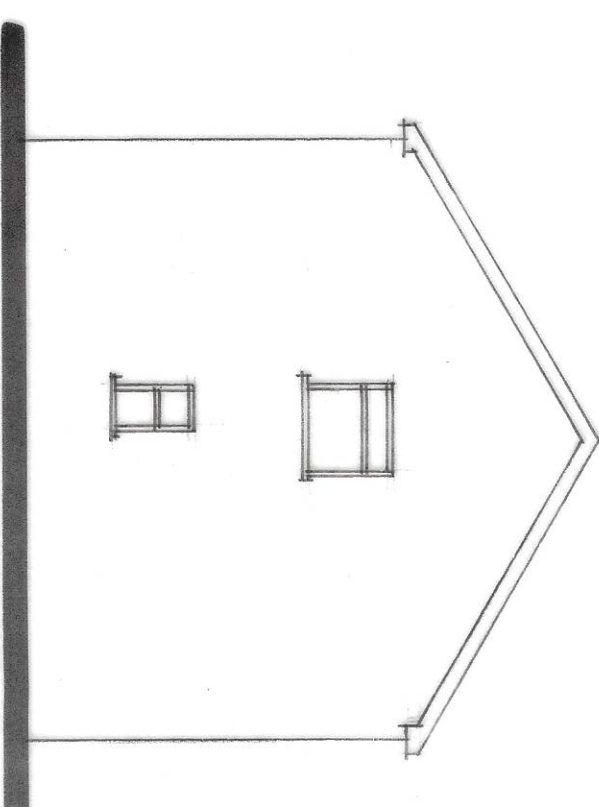

SIDE

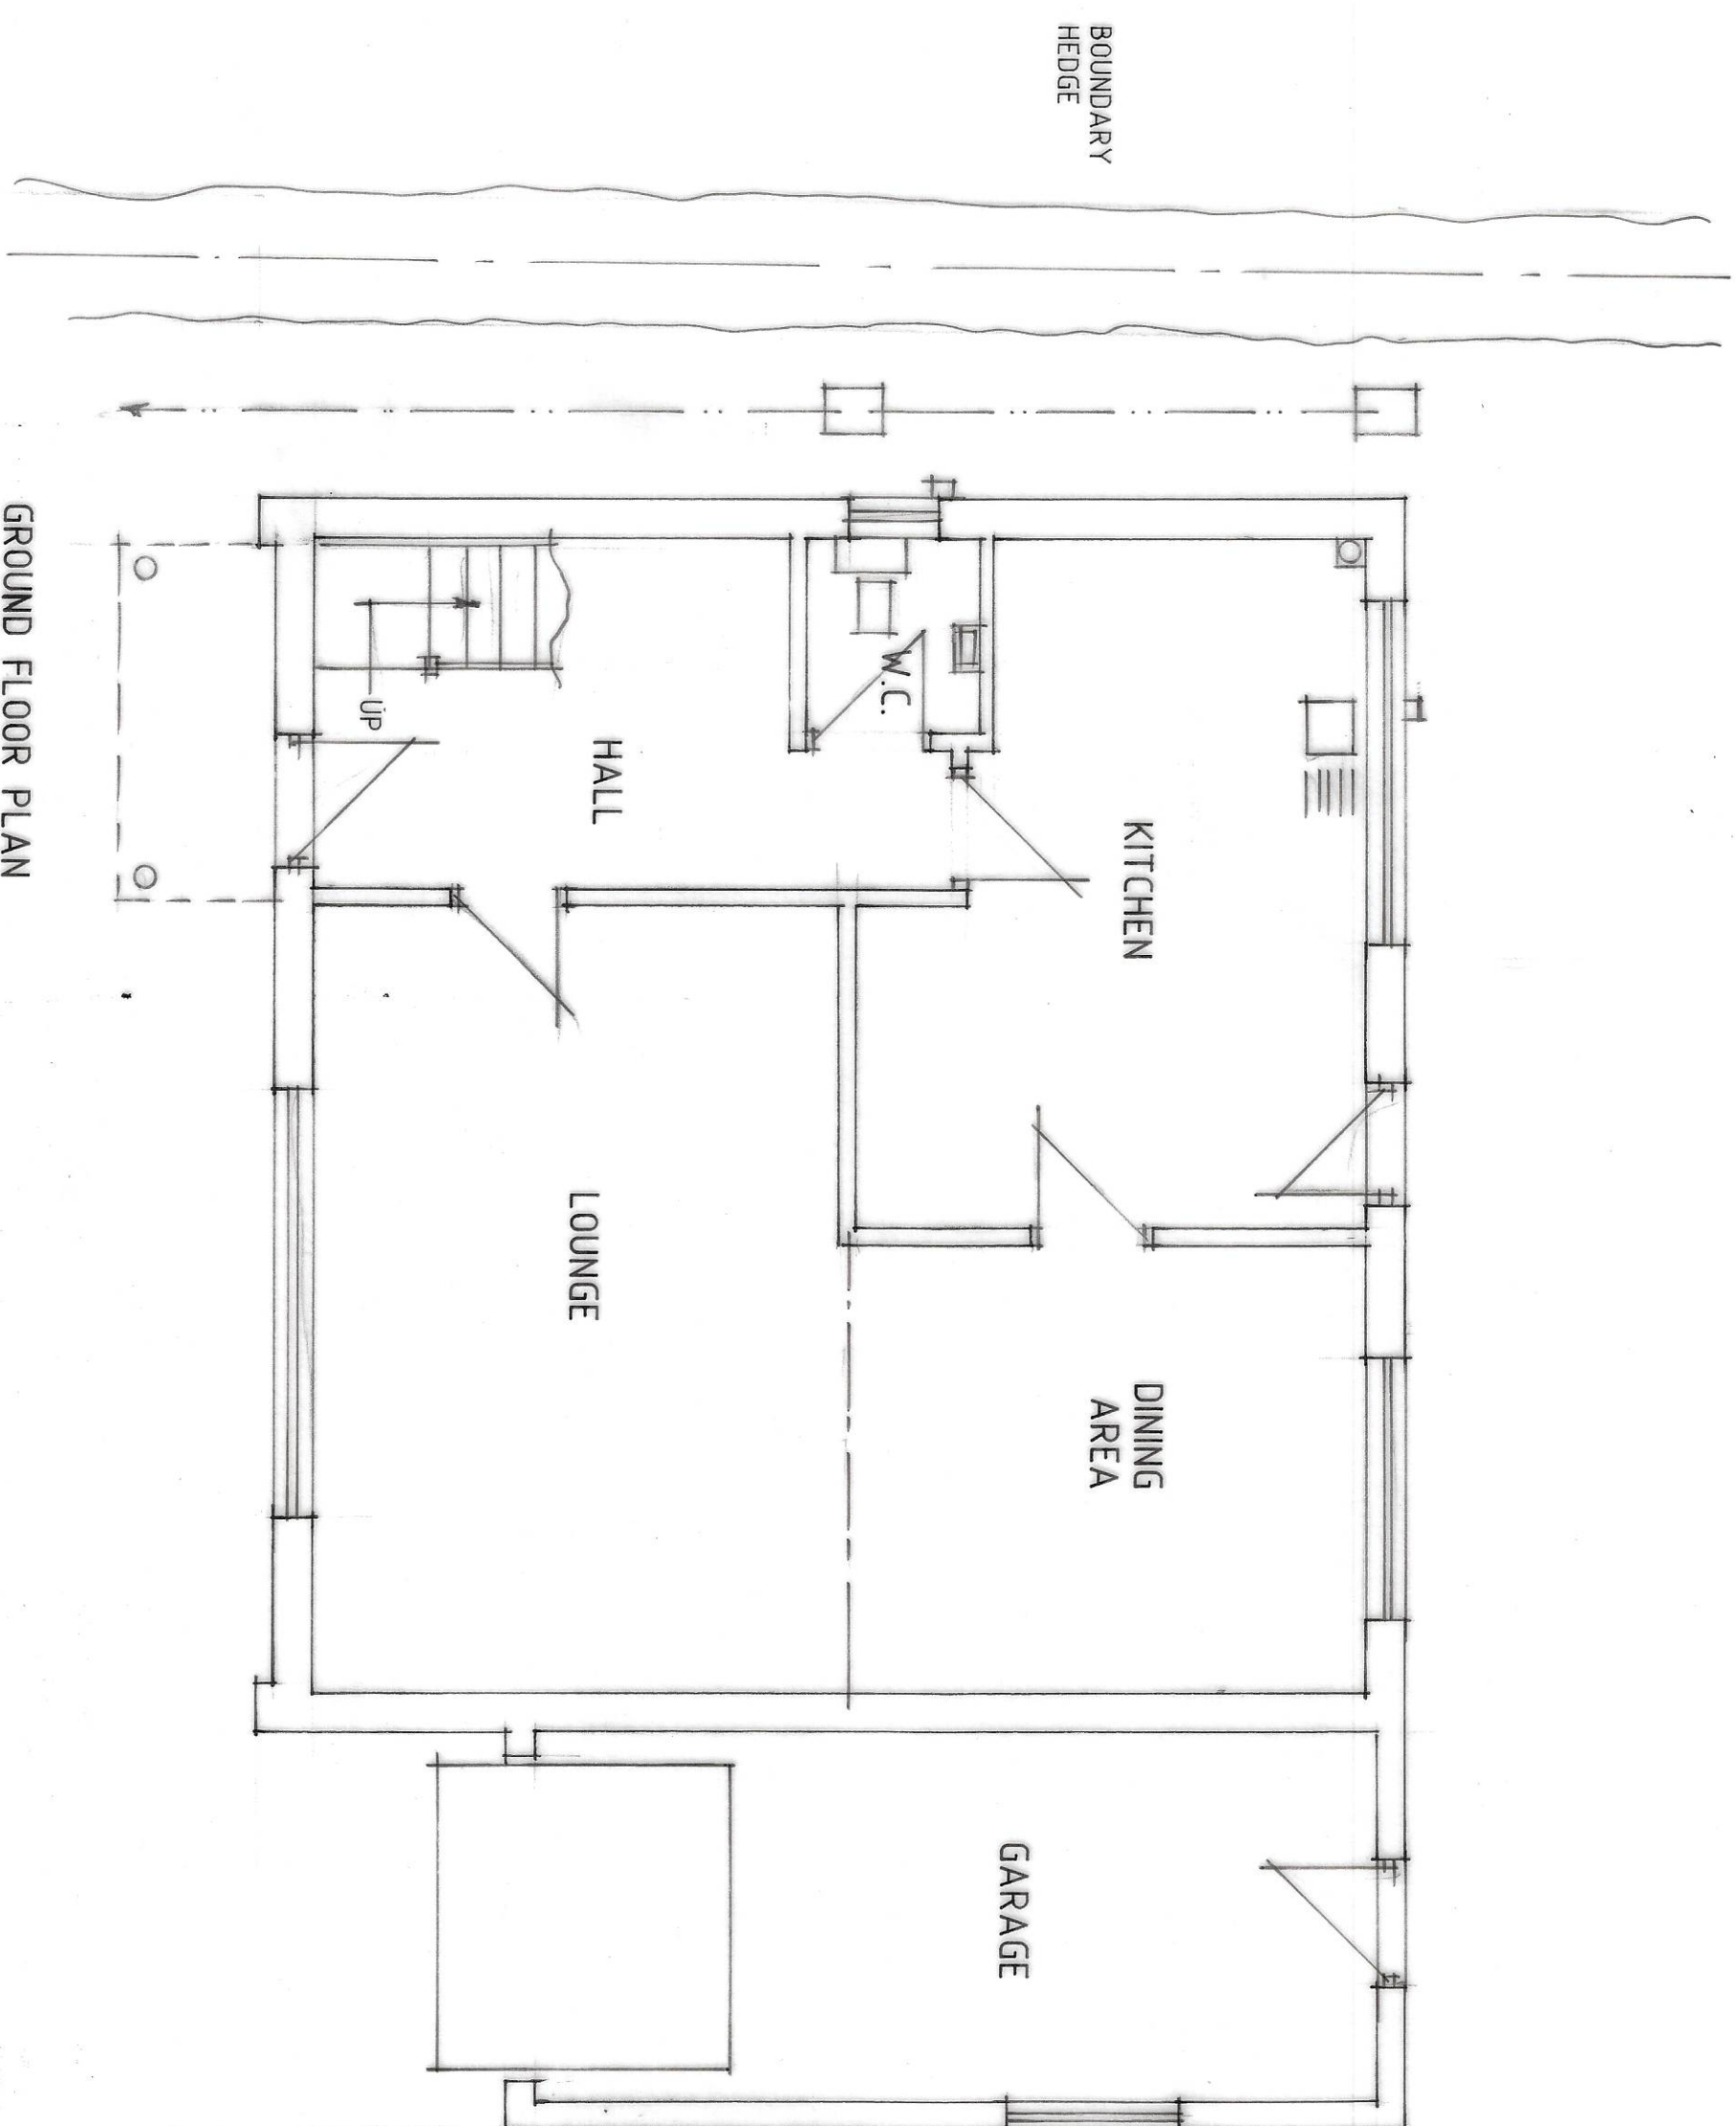

GROUND FLOOR PLAN

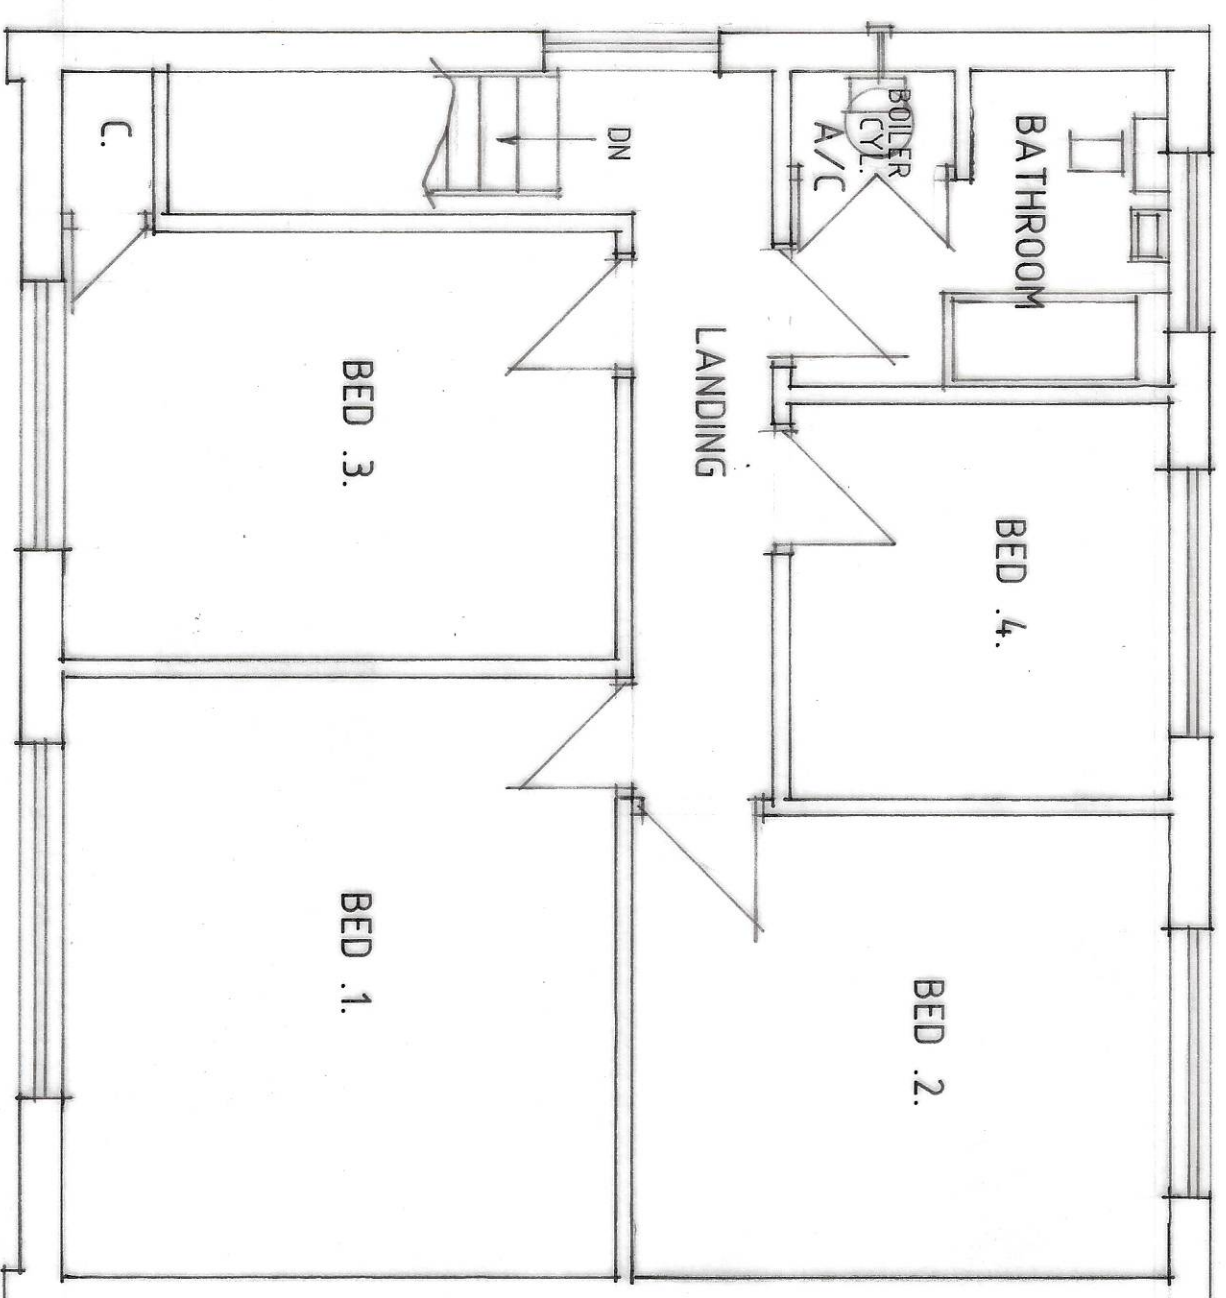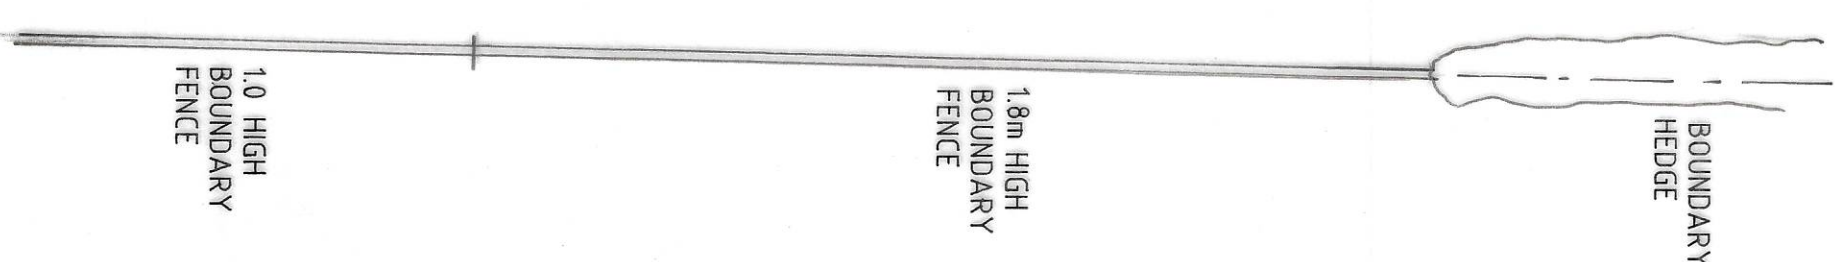

FIRST FLOOR PLAN

