


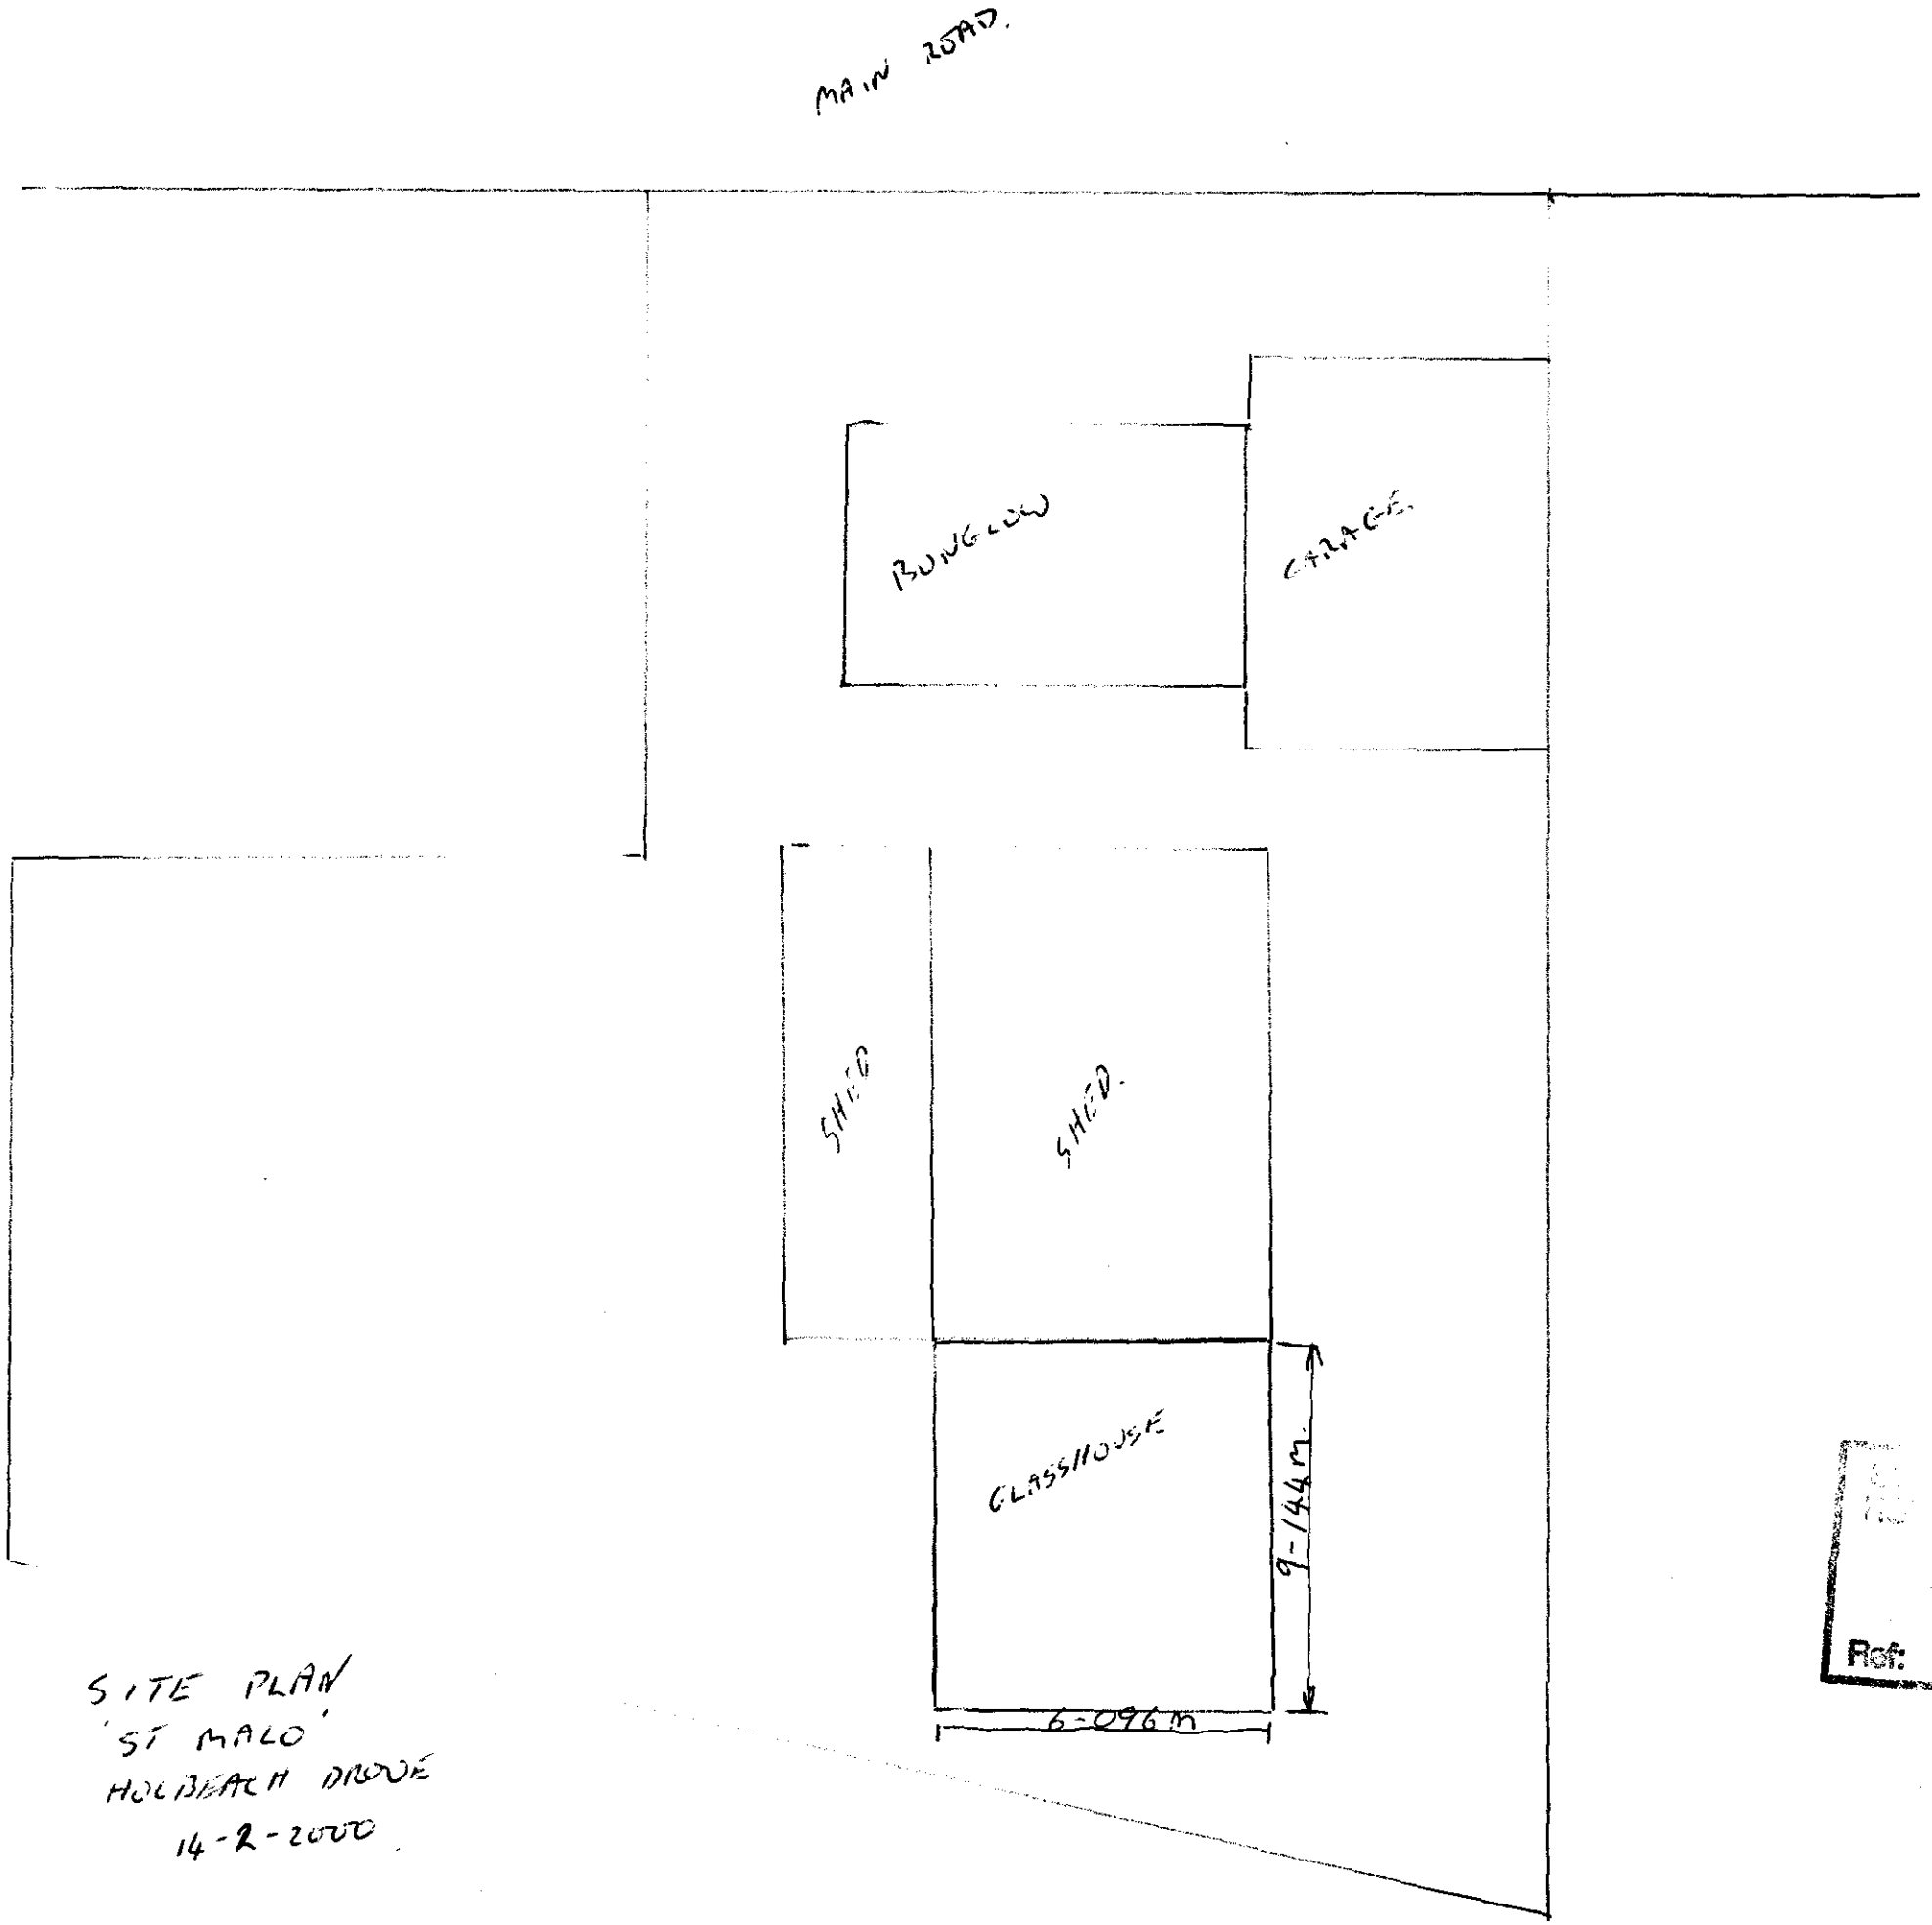


SITE PLAN
'ST MALO'
HOLBEACH DROVE
14-2-2000.

Ref: 0187/00

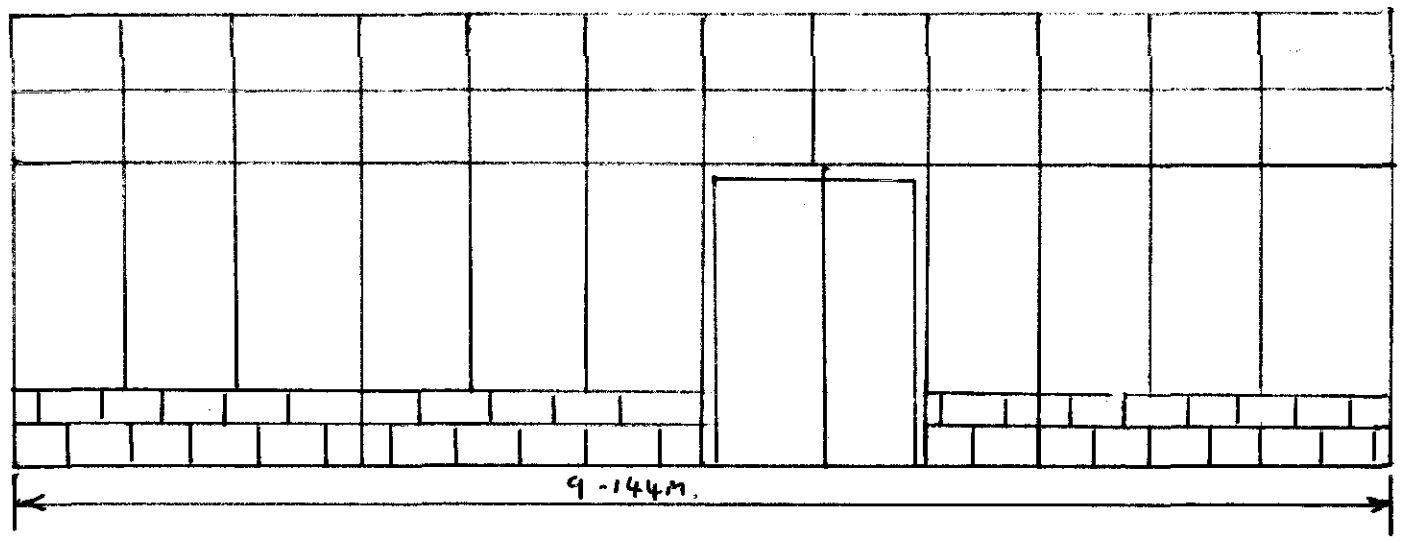

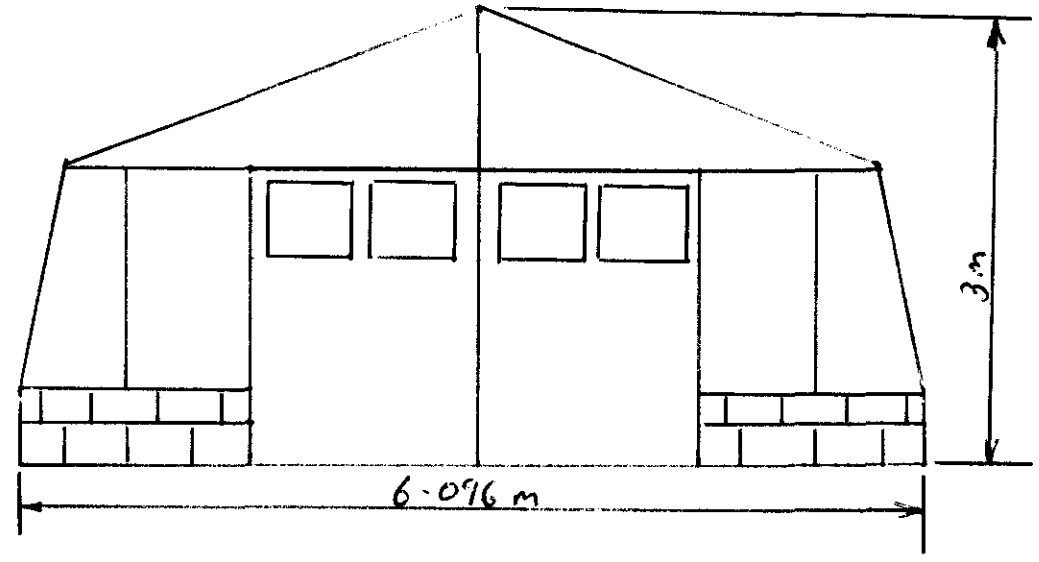

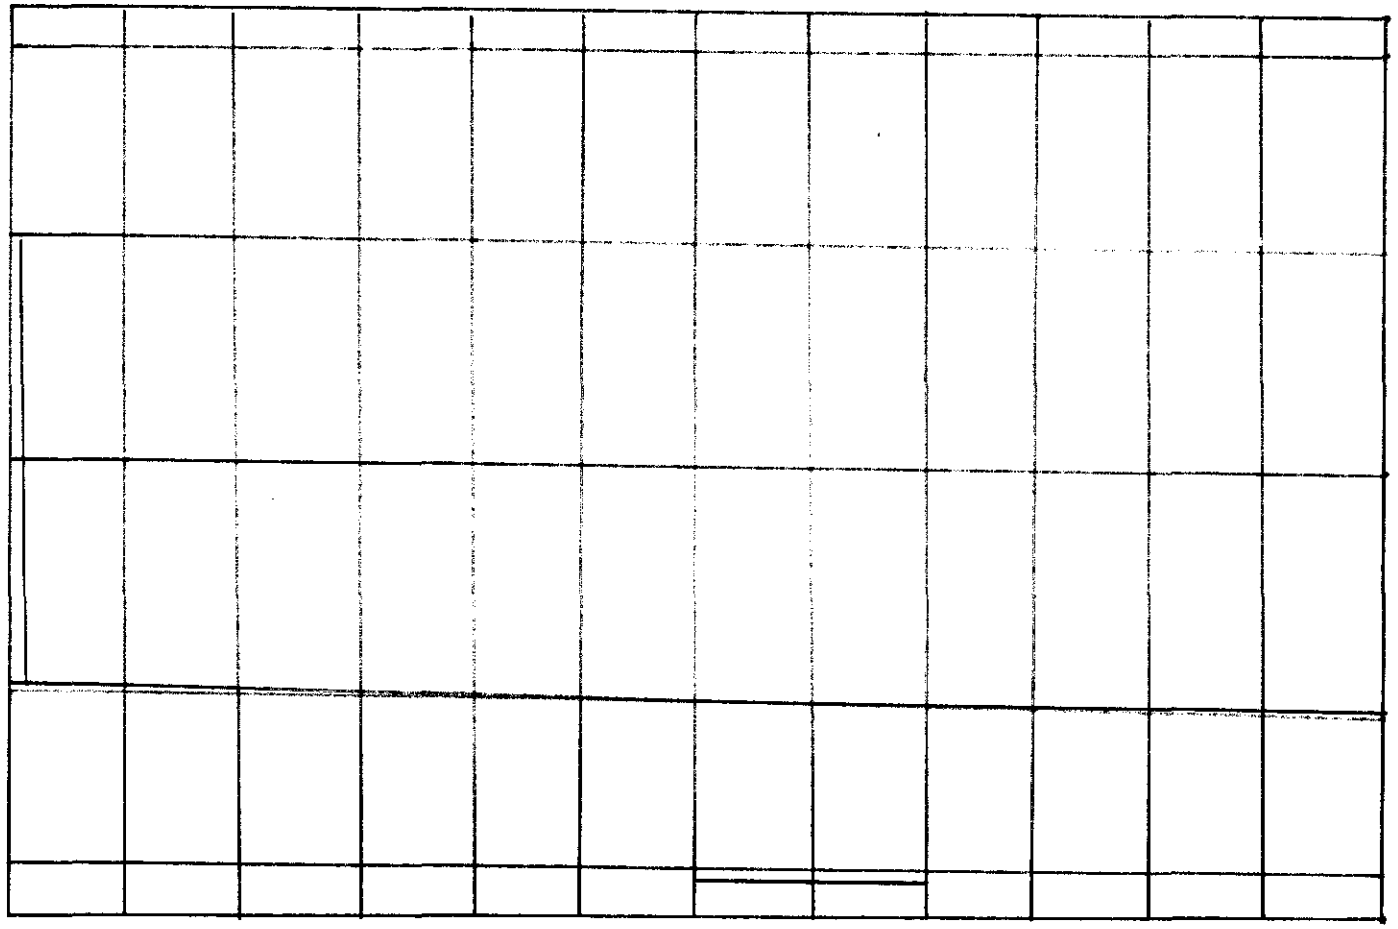

PLAN OF DUTCH LIGHT GLASSHOUSE 14-1-2000.

AT ST MALO NOLBEACH DROVE.

ONE DOOR IN ONE SIDE, DOOR IN ONE END WITH THE OTHER END TO EXISTING BUILDING.

16 FEB 2000
Ref: 0867/00