

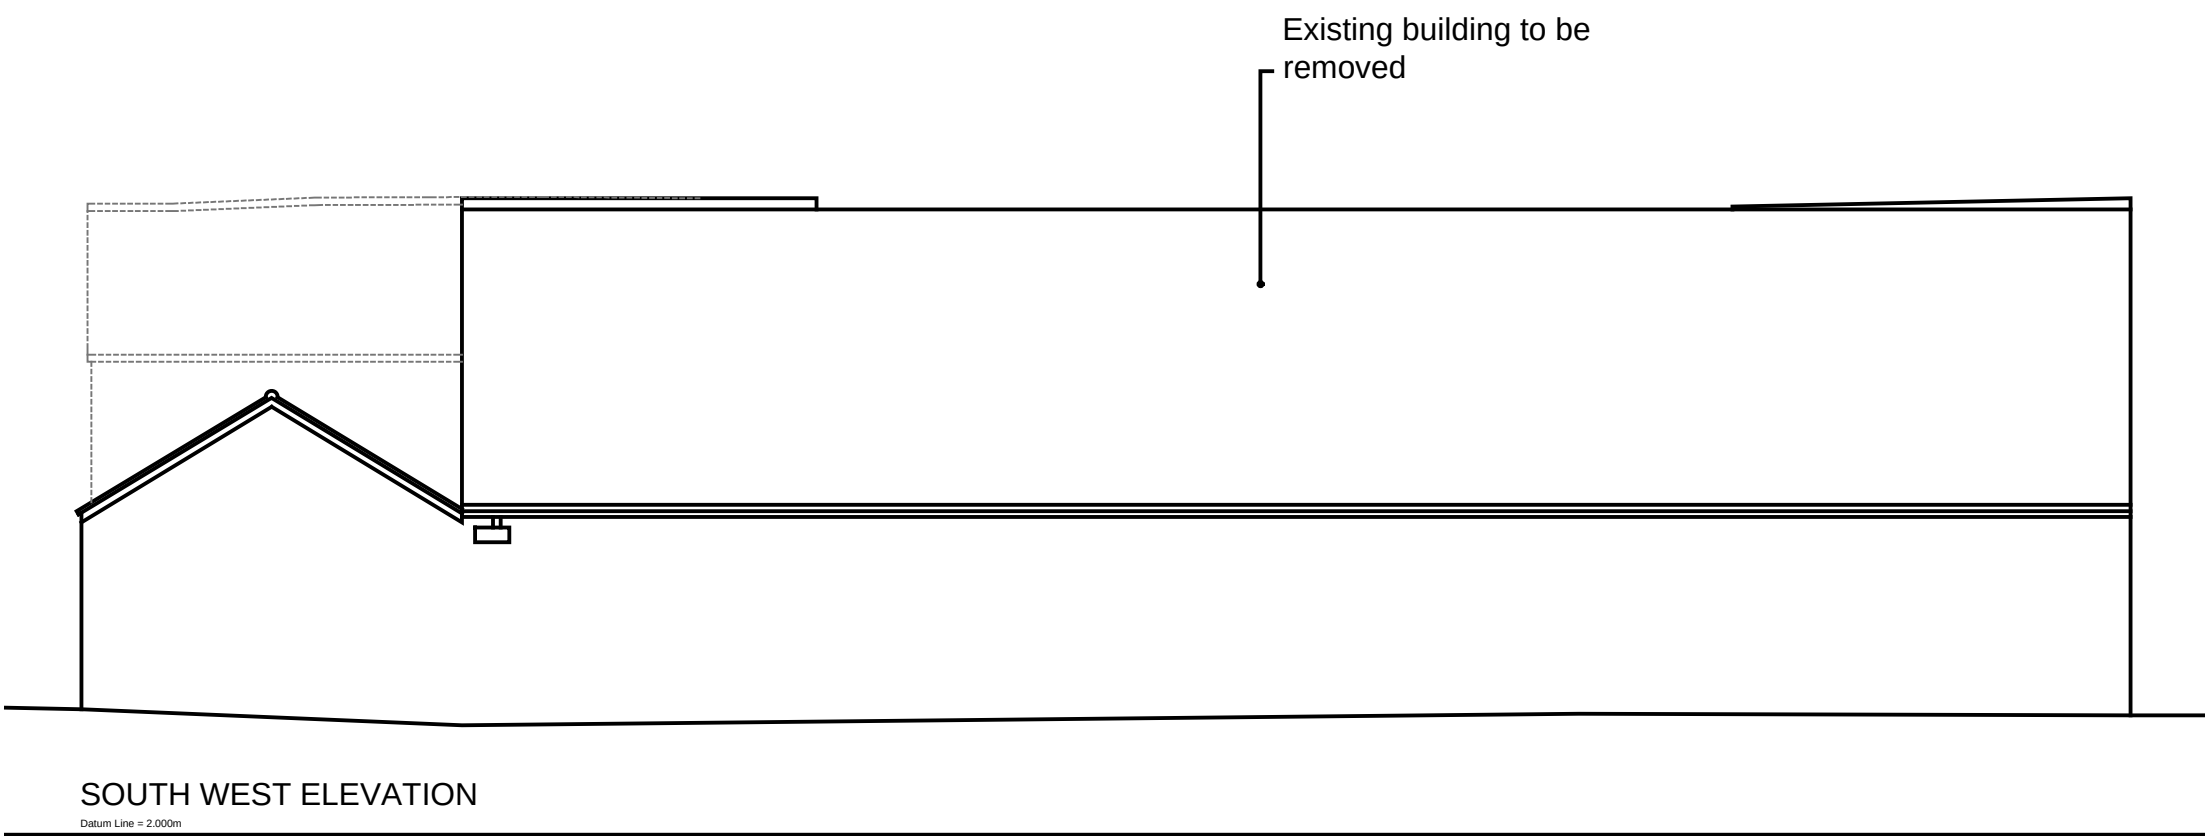


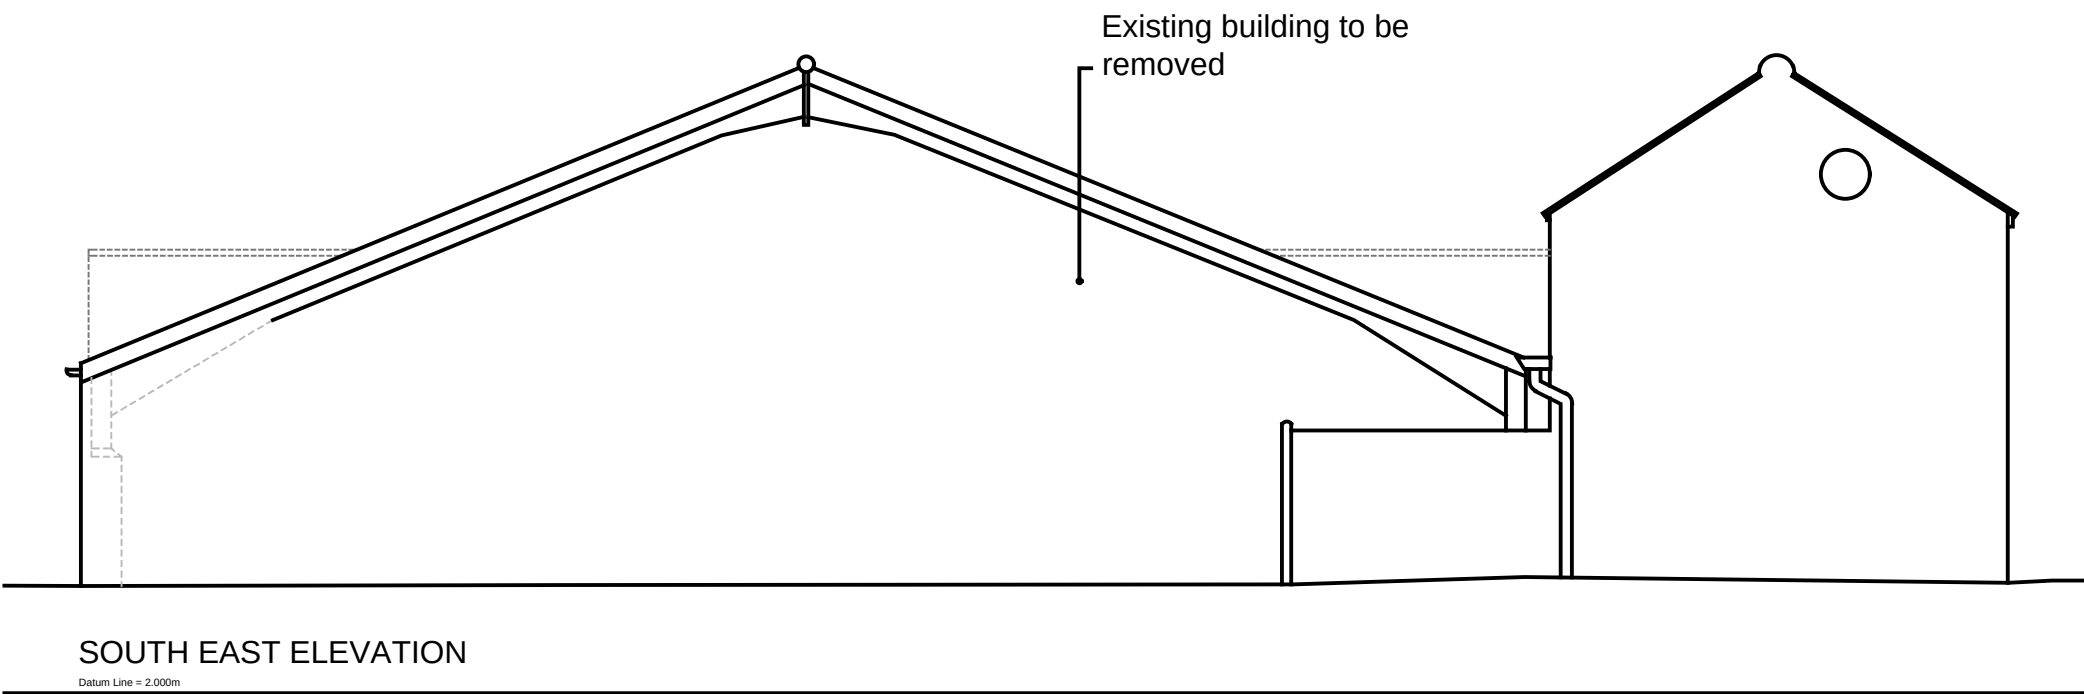

EXISTING ELEVATIONS (2 of 2)

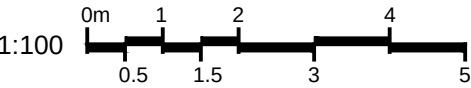

rev.	date	description	drn	chk'd

NOTES

Do not scale from this drawing, use figured dimensions only.

All dimensions to be checked on site.

All drawings to be read in conjunction with other contract documentation.

Any discrepancies to be reported to the Contract Administrator before any work commences.

© Copyright Bidwells LLP

client: South Yorkshire Pensions Authority		drawn ND		date: JAN 2022	scale @ A2 1:100
project: Willow Tree Farm, Holbeach St Marks		chk'd --		status: PLANNING	
dwg title: Existing Elevations (2 of 2)		rev.			
discipline BUILDING SURVEYING	dwg no. 004	project no. JB58564			

Trumpington Road
Cambridge CB2 9LD
t: 01223 841841
f: 01223 845150
bidwells.co.uk