

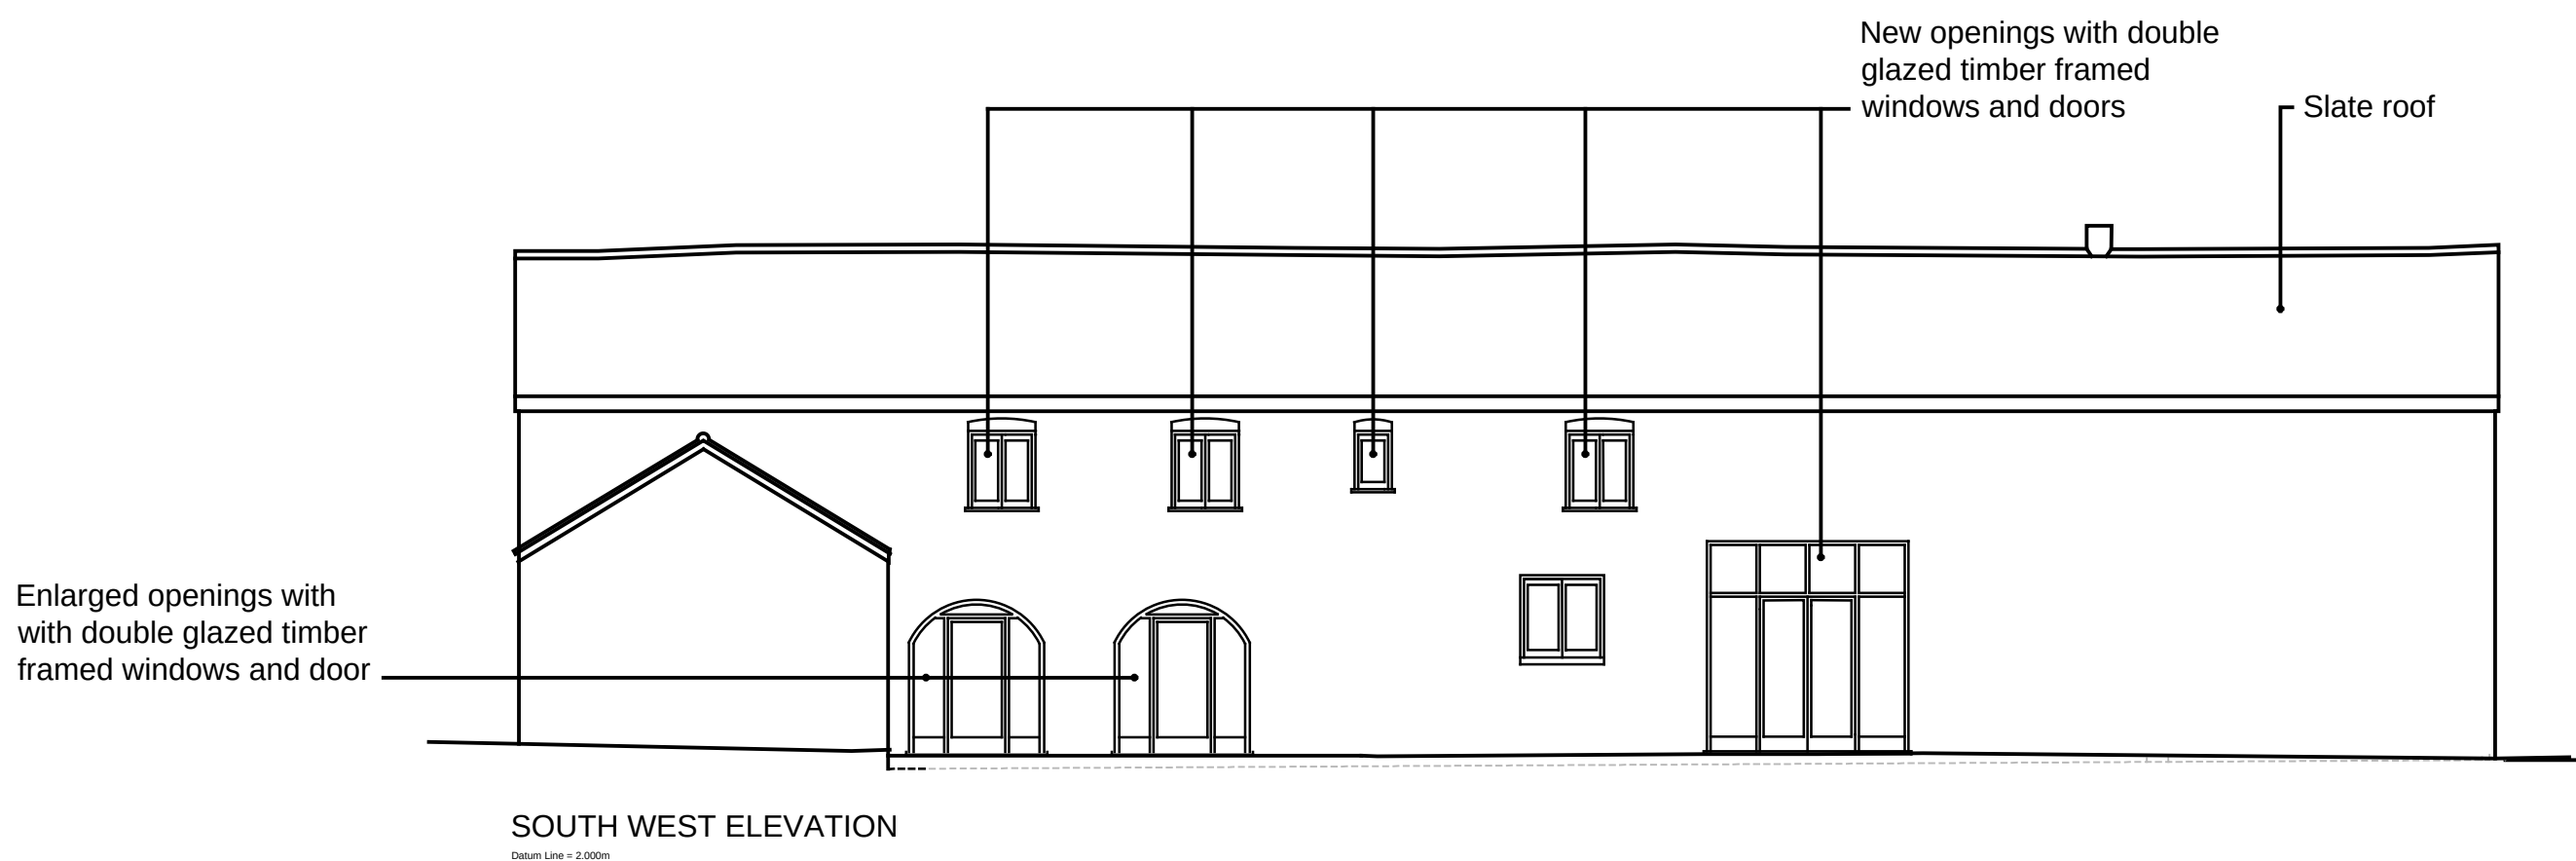
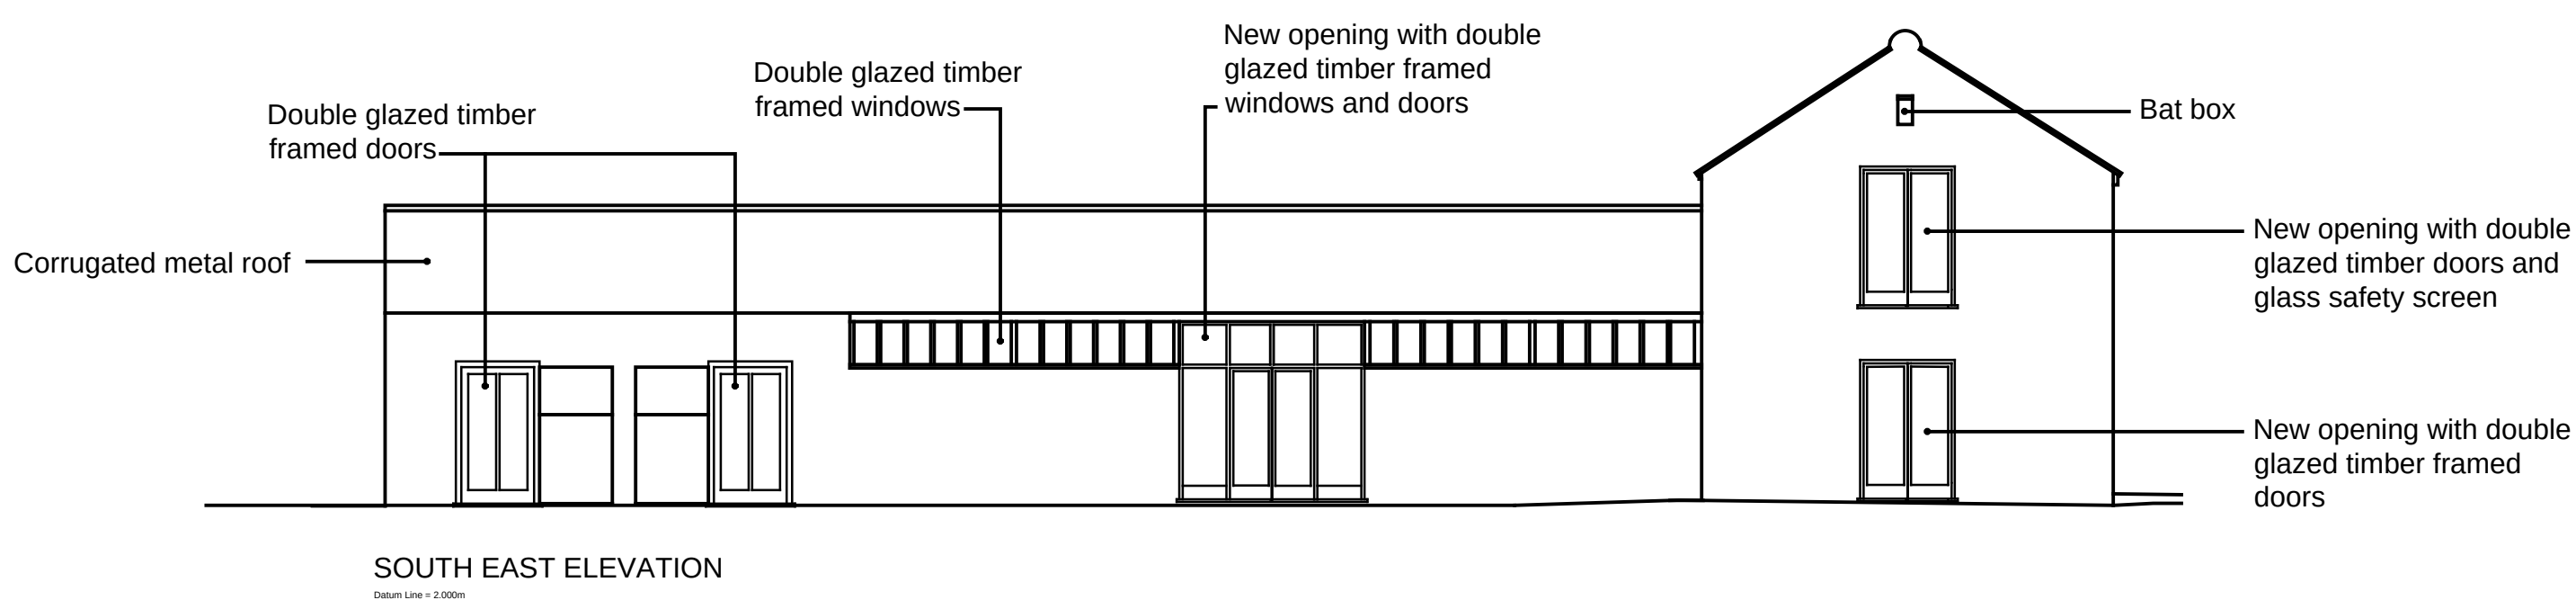
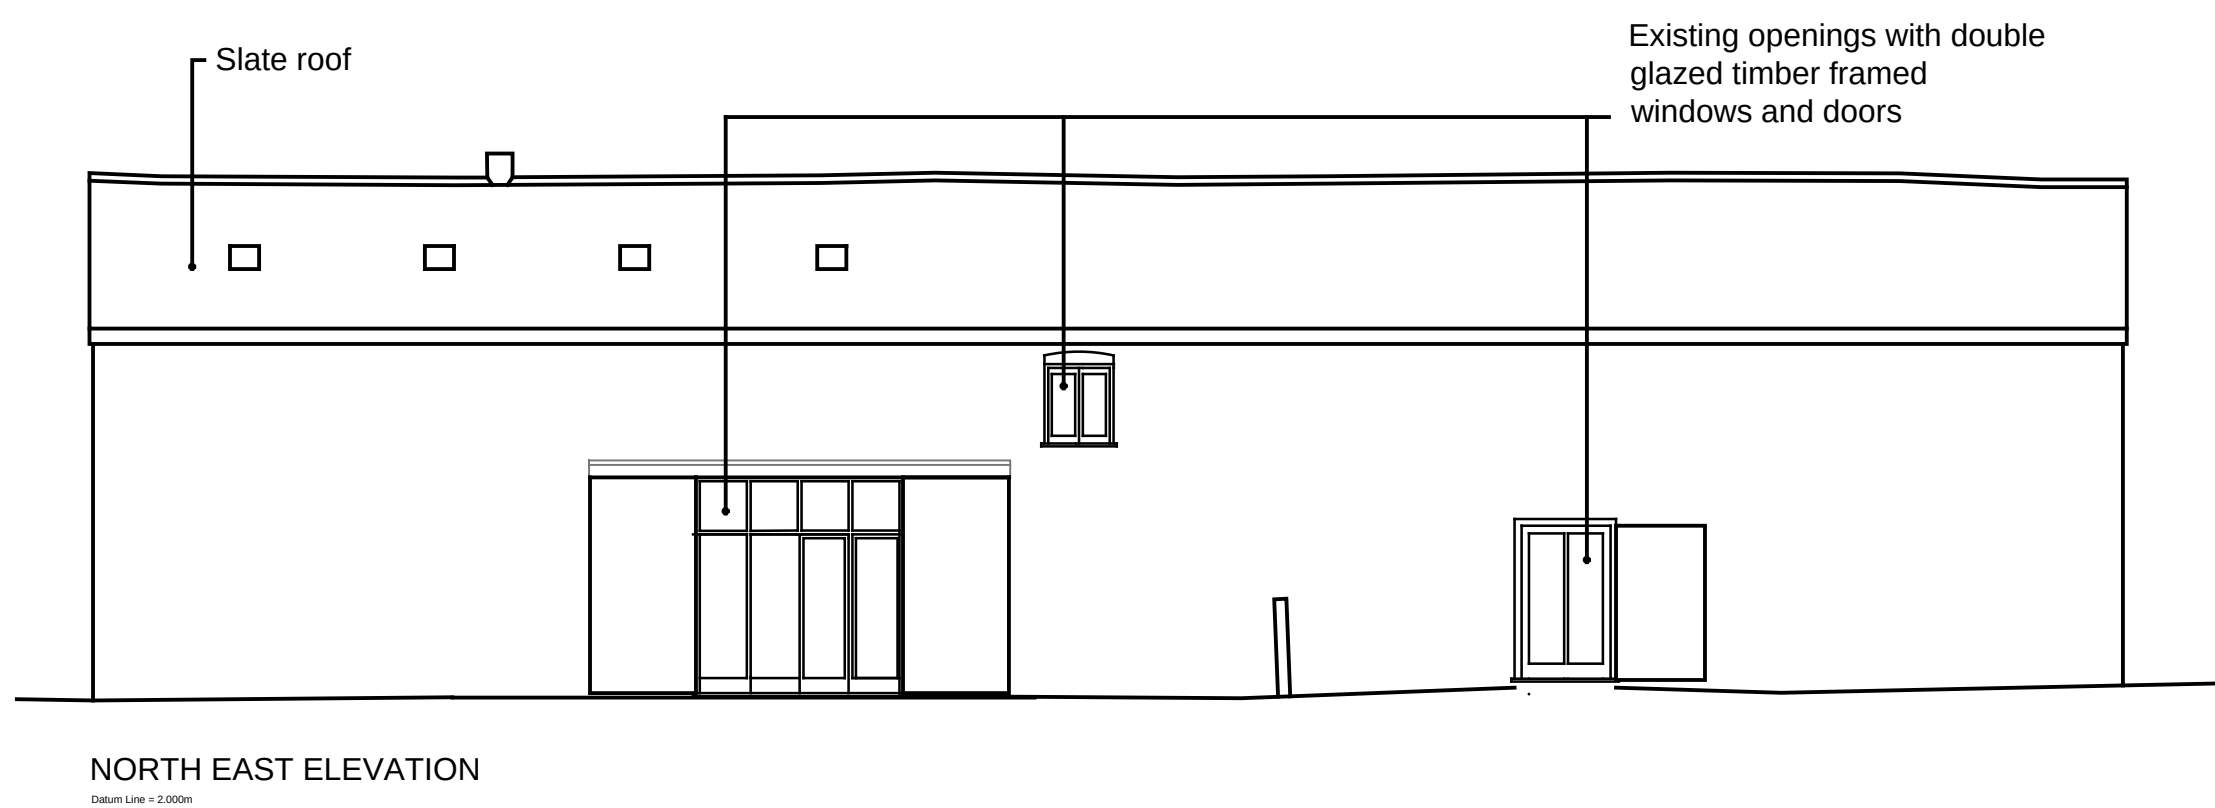


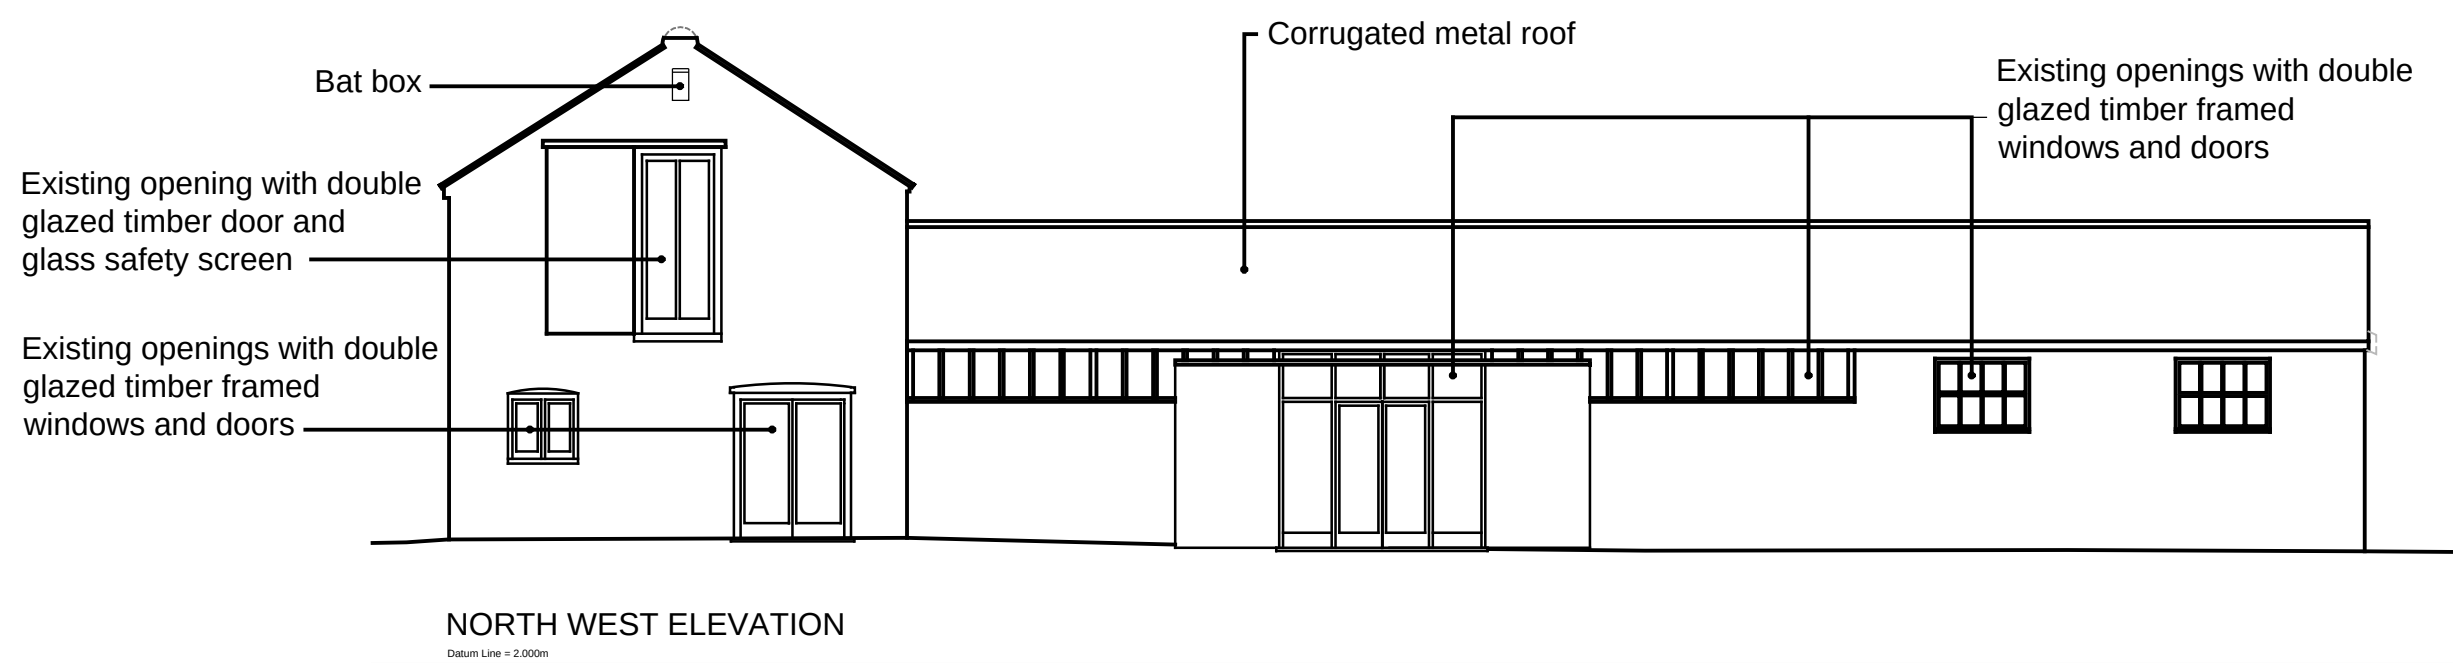

PROPOSED ELEVATIONS

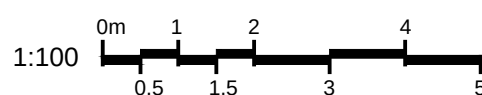

rev.	date	description	dm	chk'd

NOTES
Do not scale from this drawing, use figured dimensions only.
All dimensions to be checked on site.
All drawings to be read in conjunction with other contract documentation.
Any discrepancies to be reported to the Contract Administrator before any work commences.
© Copyright Bidwells LLP

client:	South Yorkshire Pensions Authority					
project:	Willow Tree Farm, Holbeach St Marks					
dwg title:	Proposed Elevations					
discipline	BUILDING SURVEYING		drawn	chk'd	date:	scale @ A1
project no.	JB58564	dwg no.	008	rev.	ND	1:100
			status:		PLANNING	



BIDWELLS

Trumpington Road
Cambridge CB2 9LD
t: 01223 841841
f: 01223 845150
bidwells.co.uk