
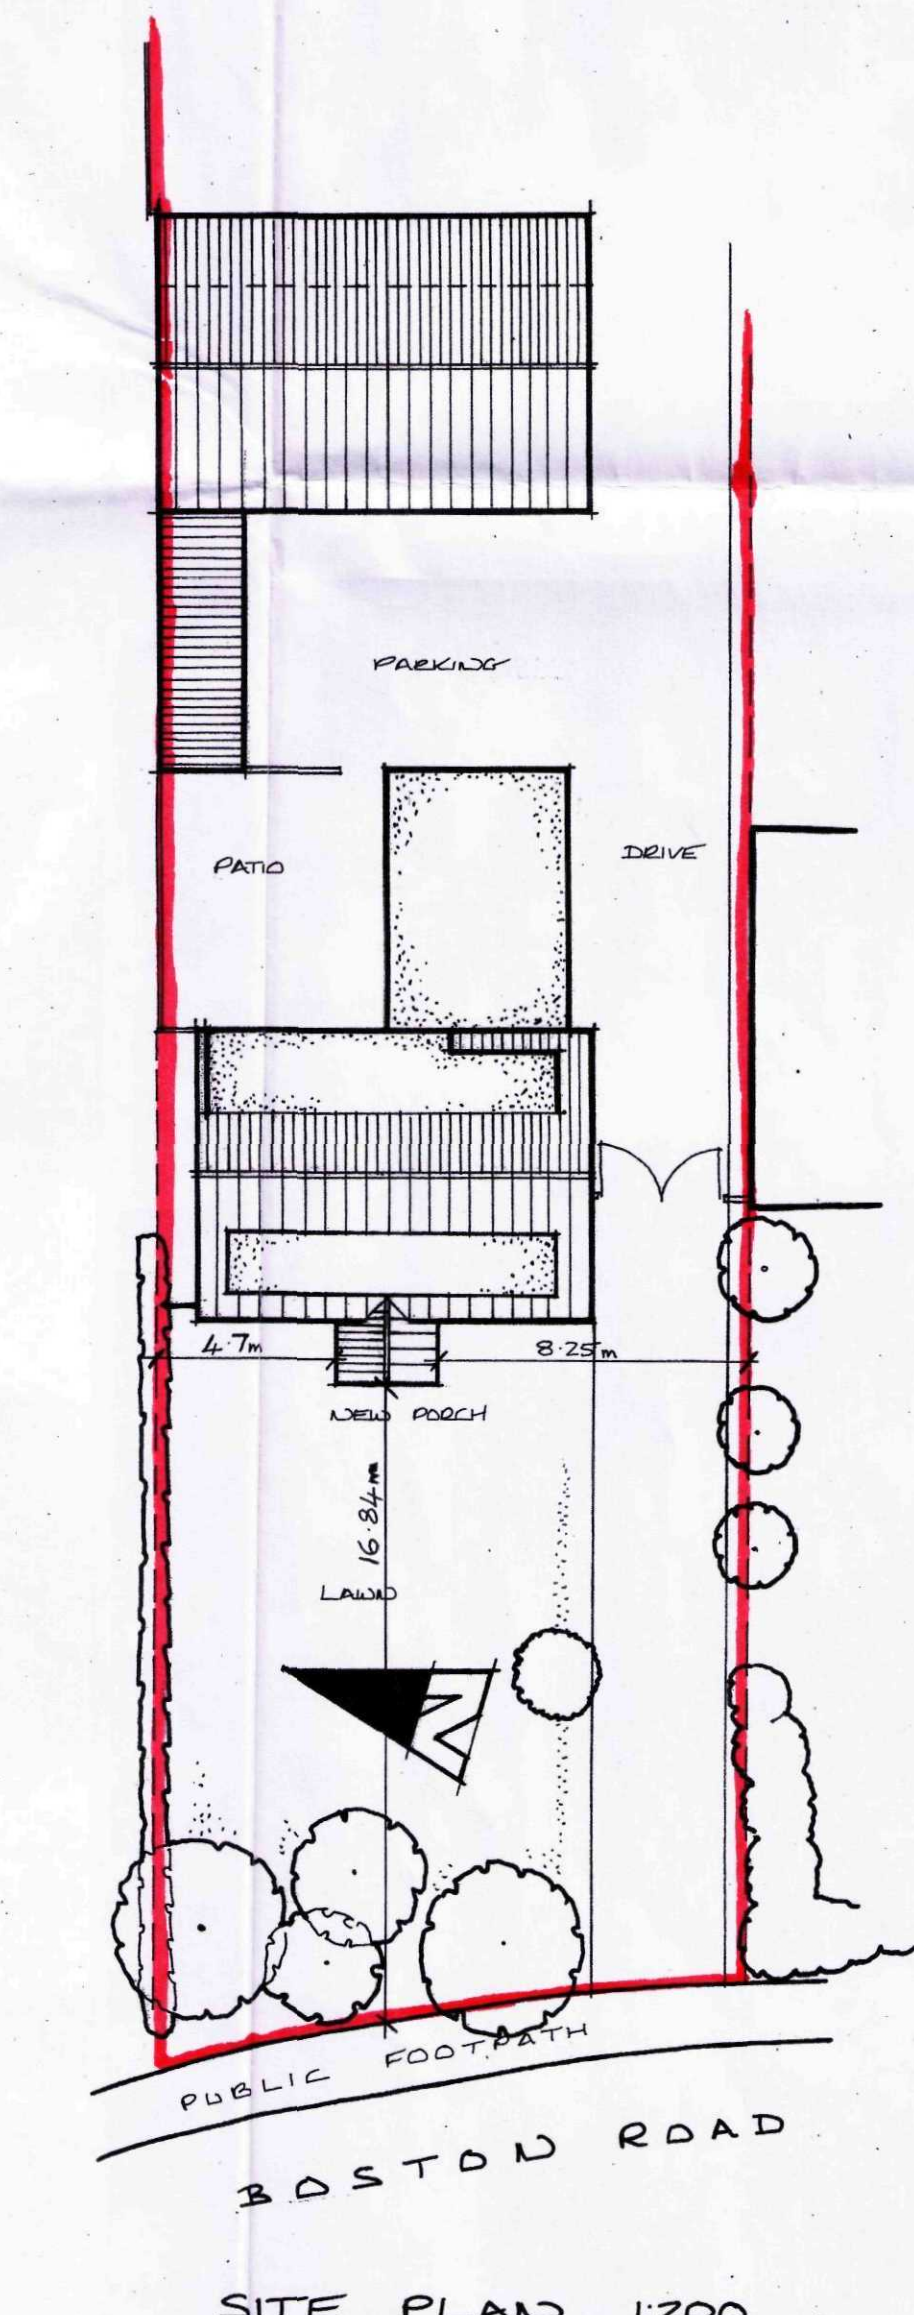
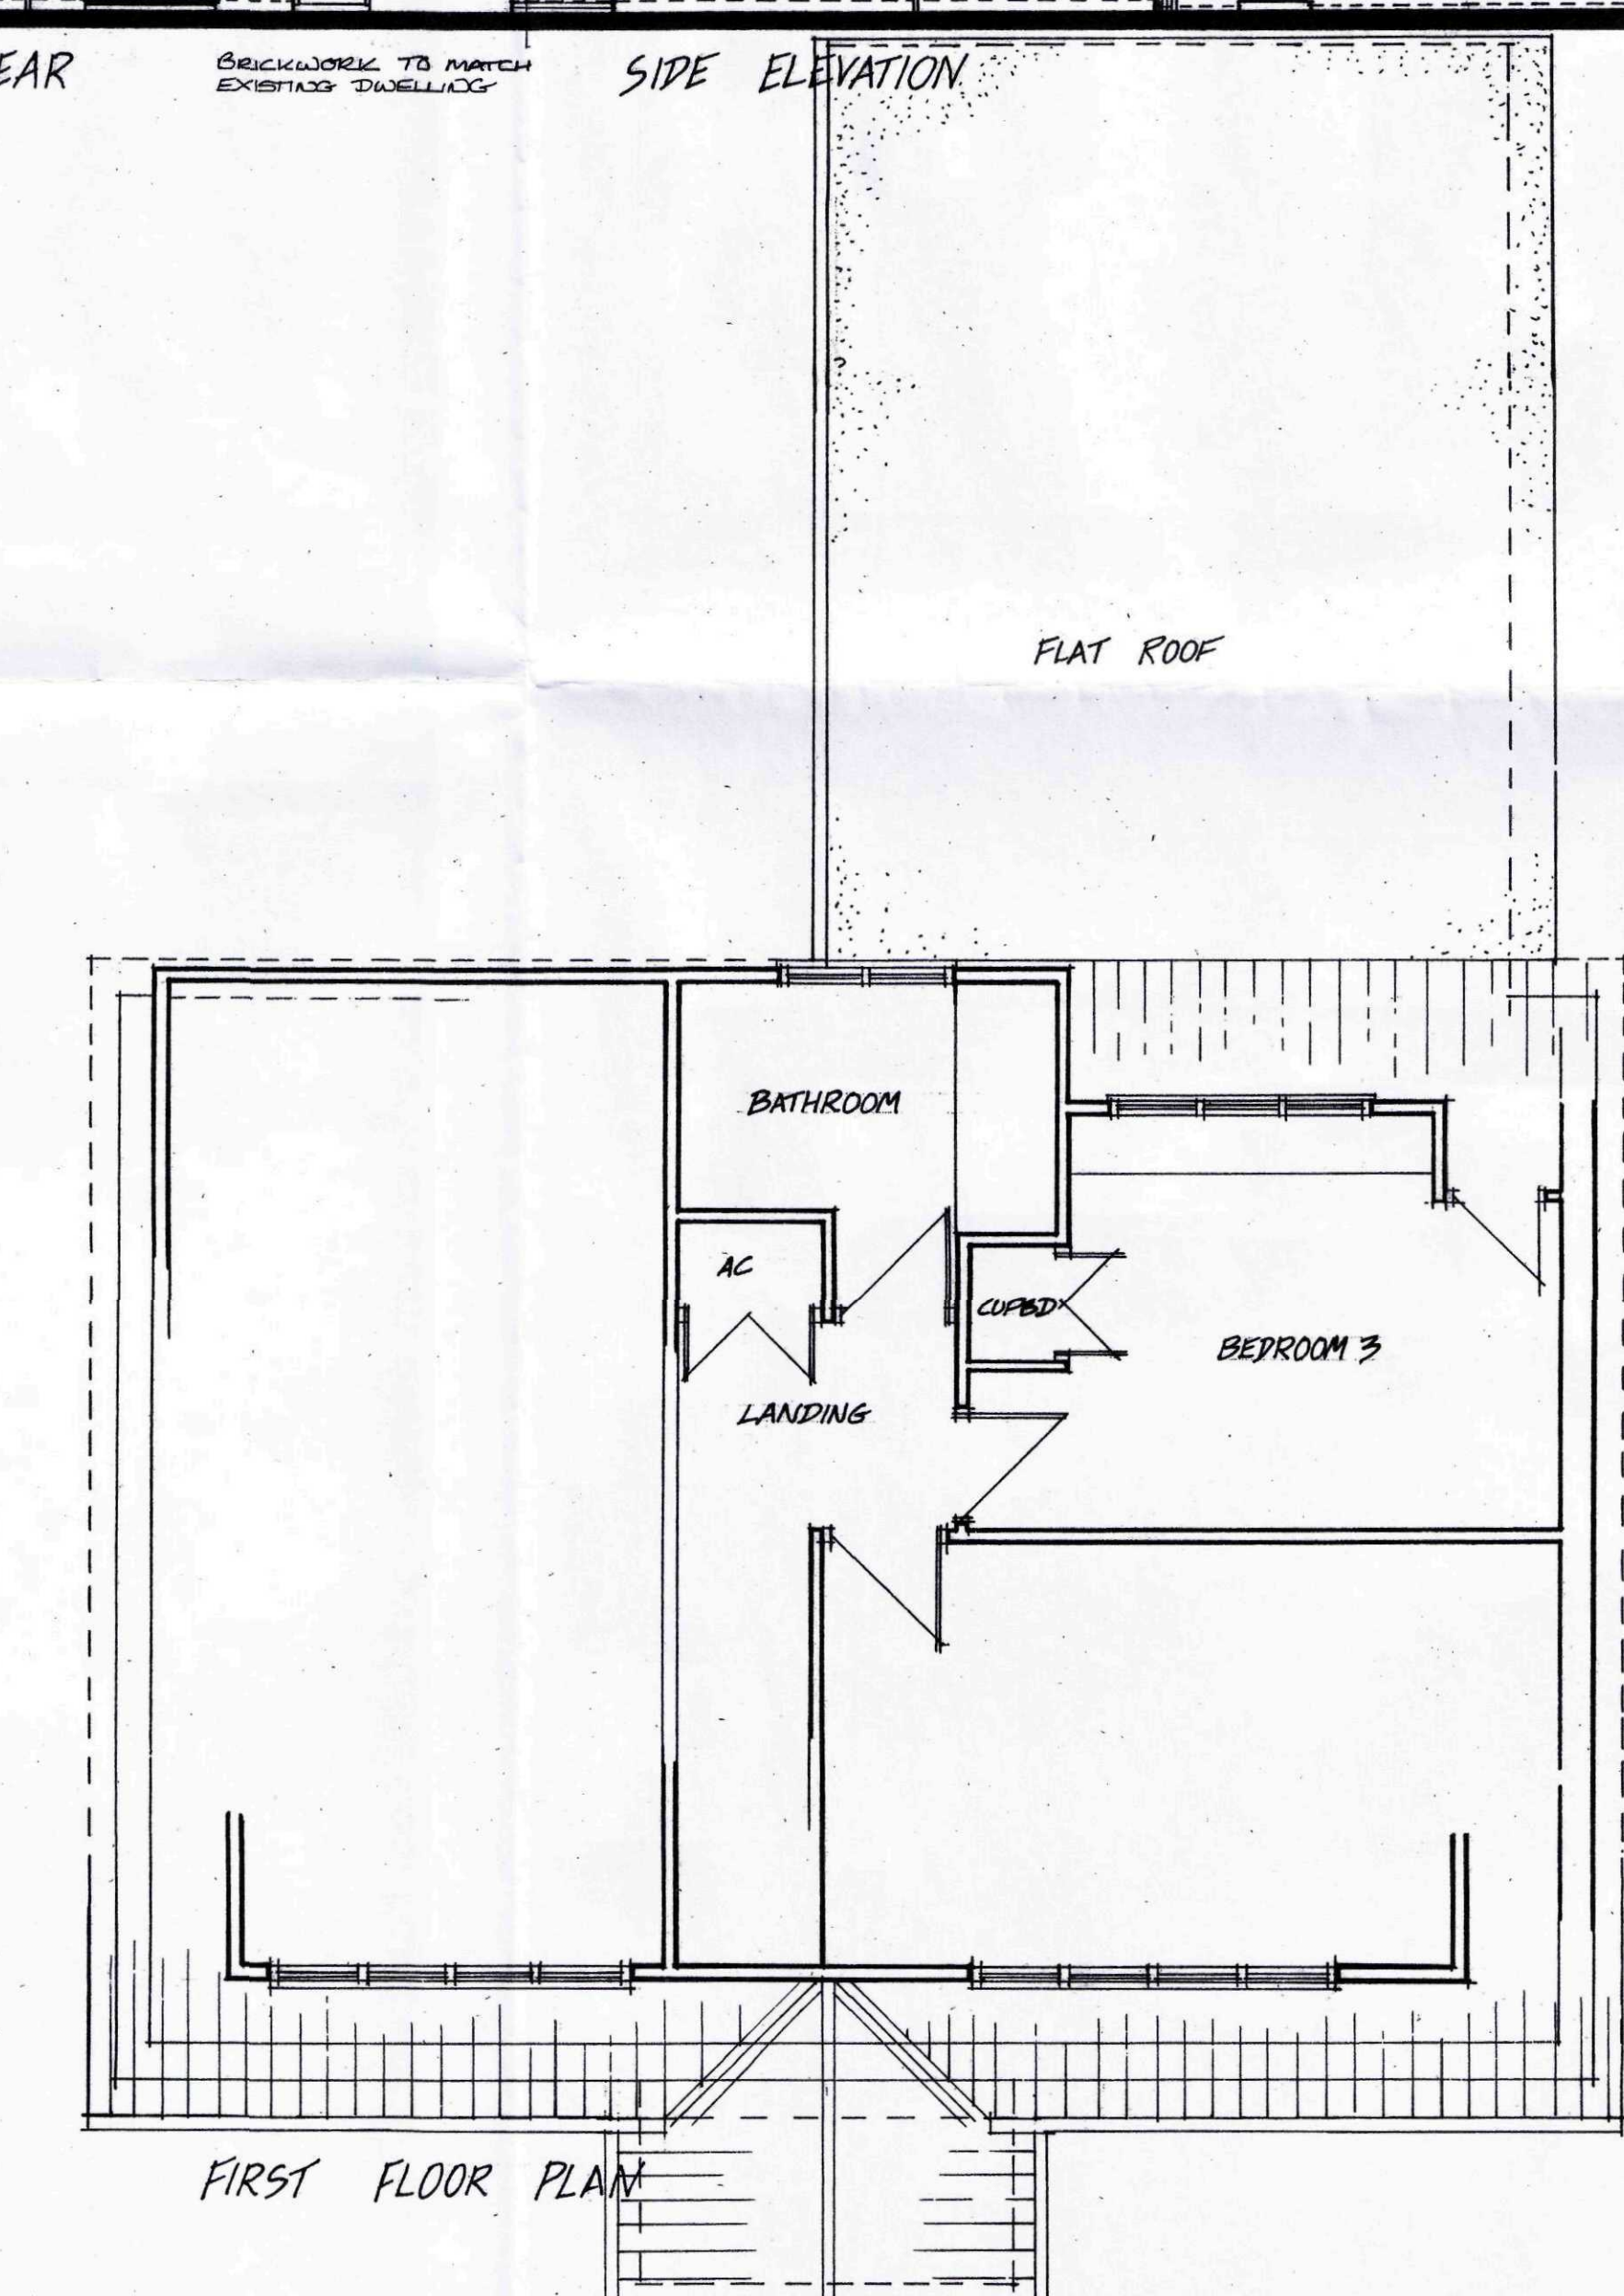
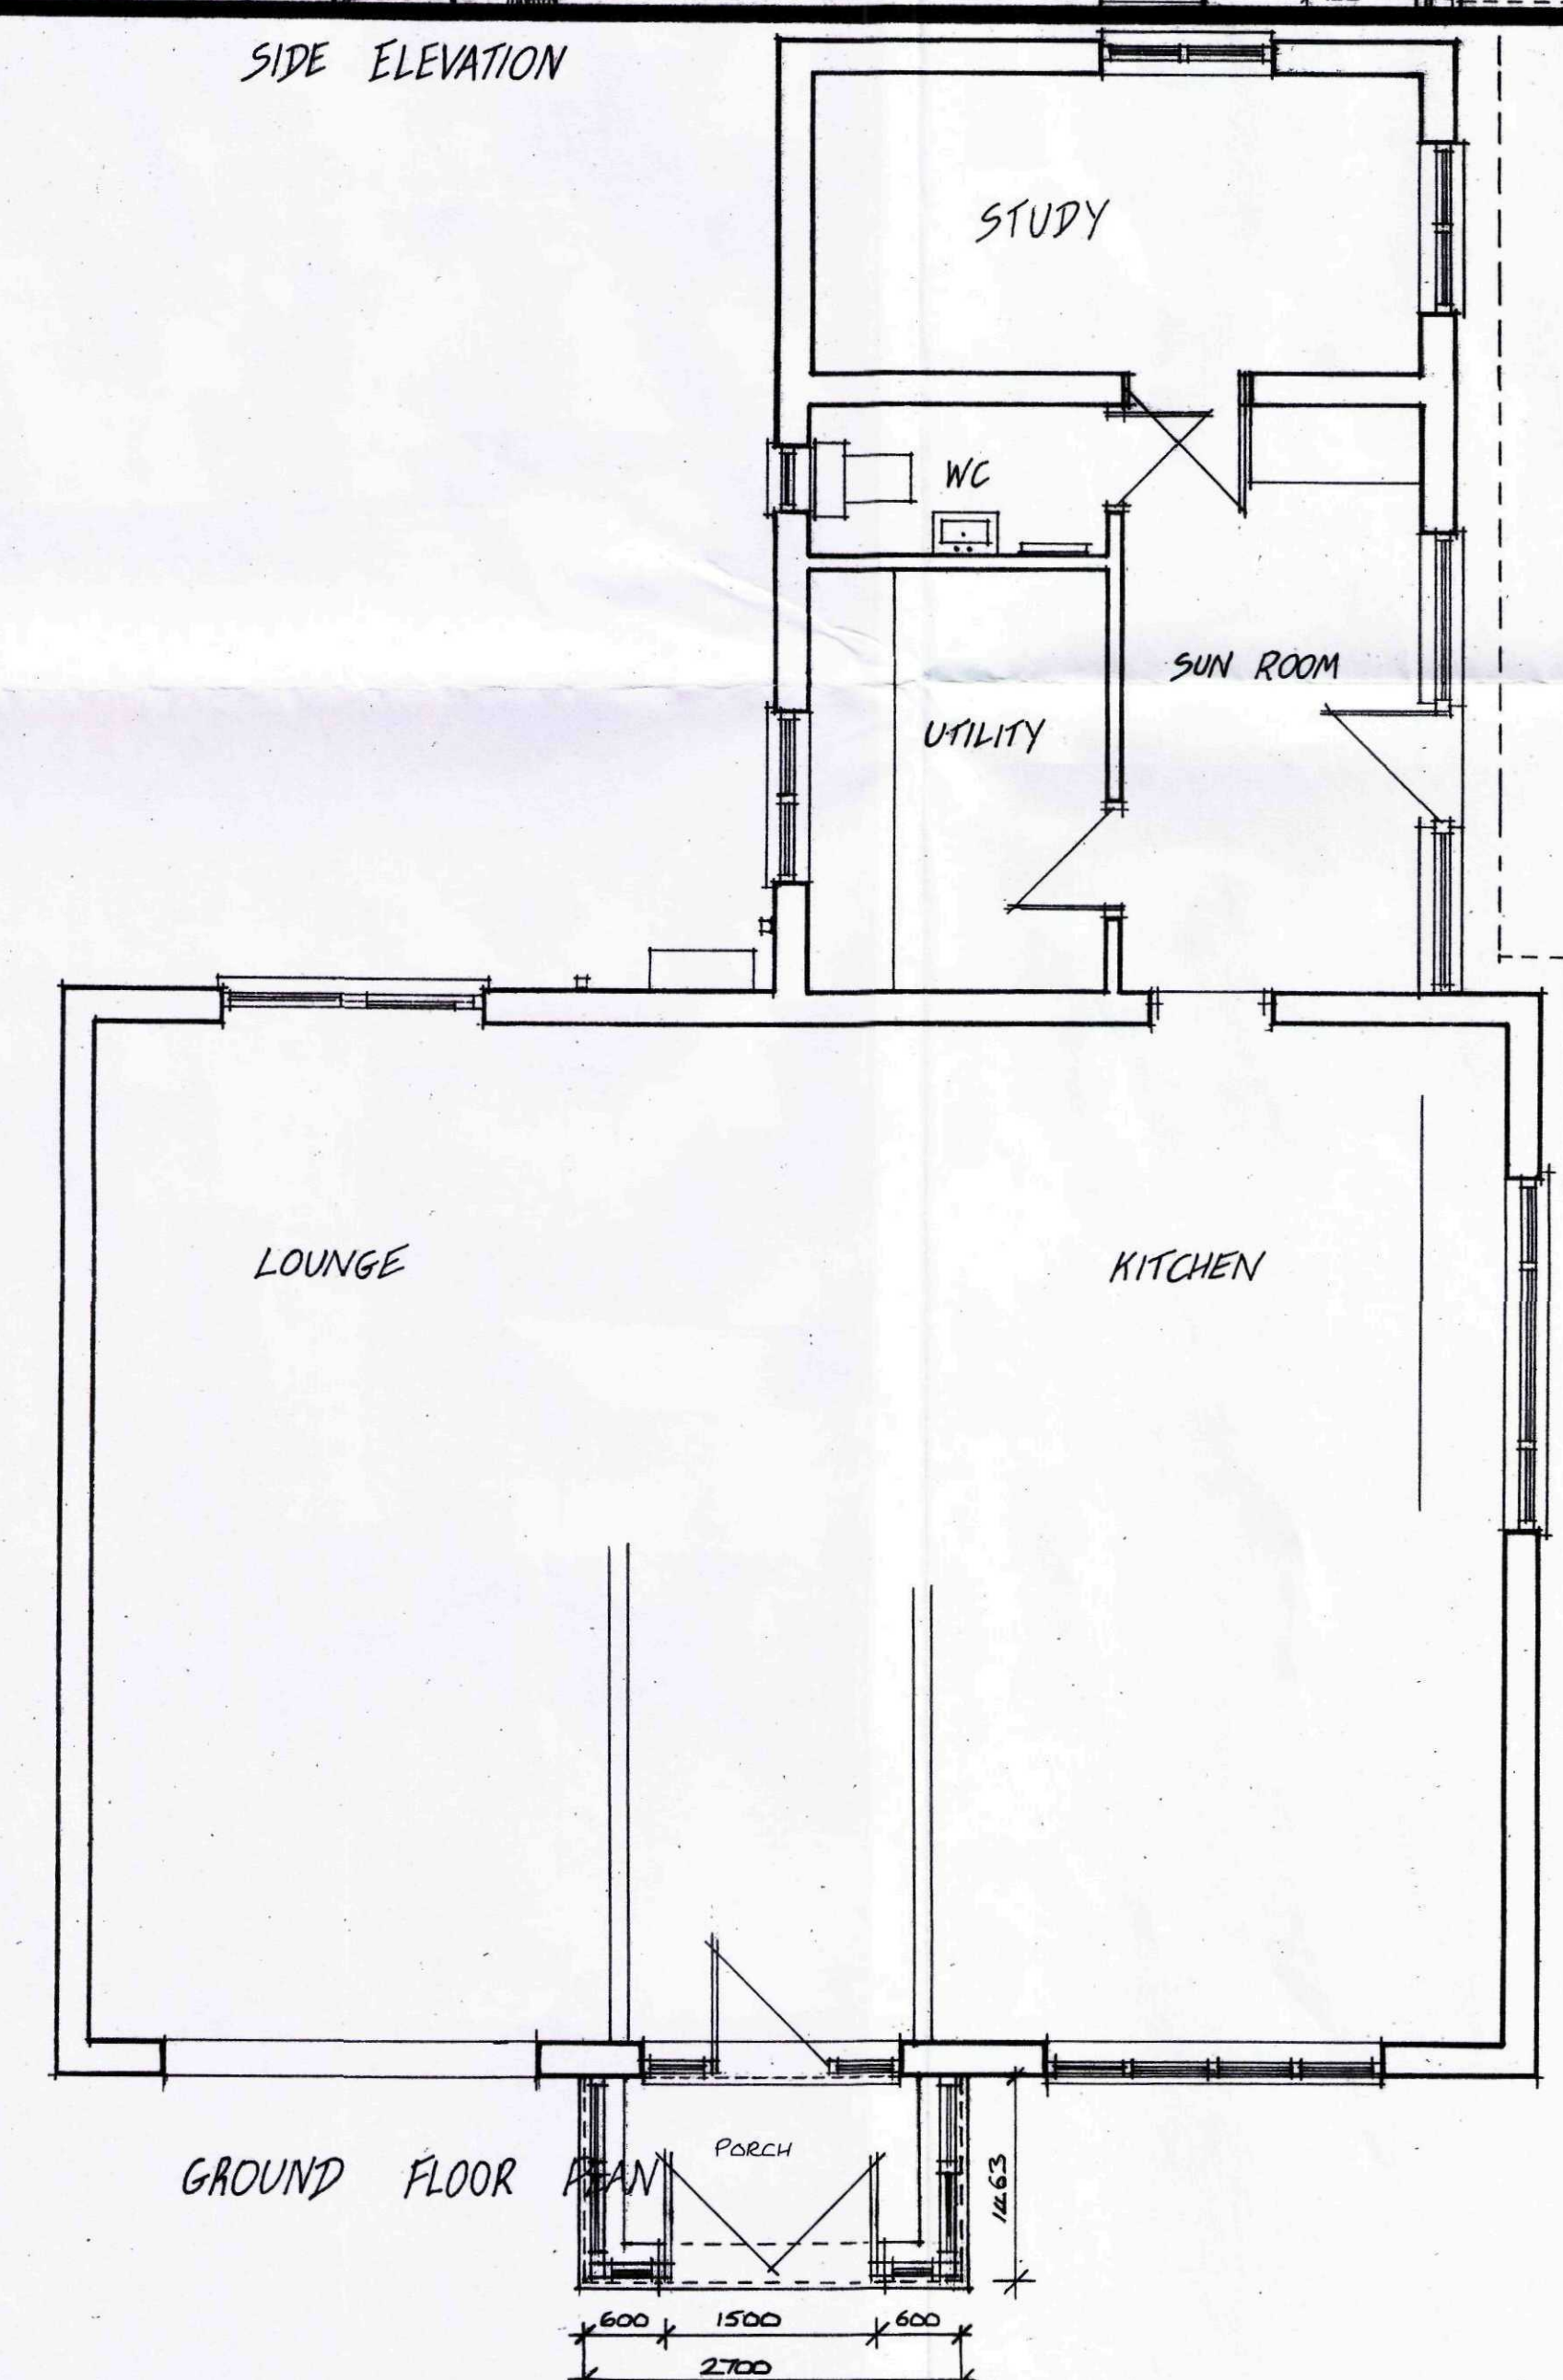
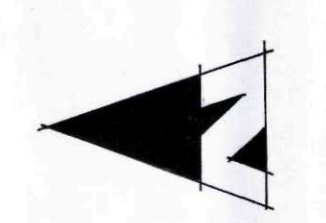


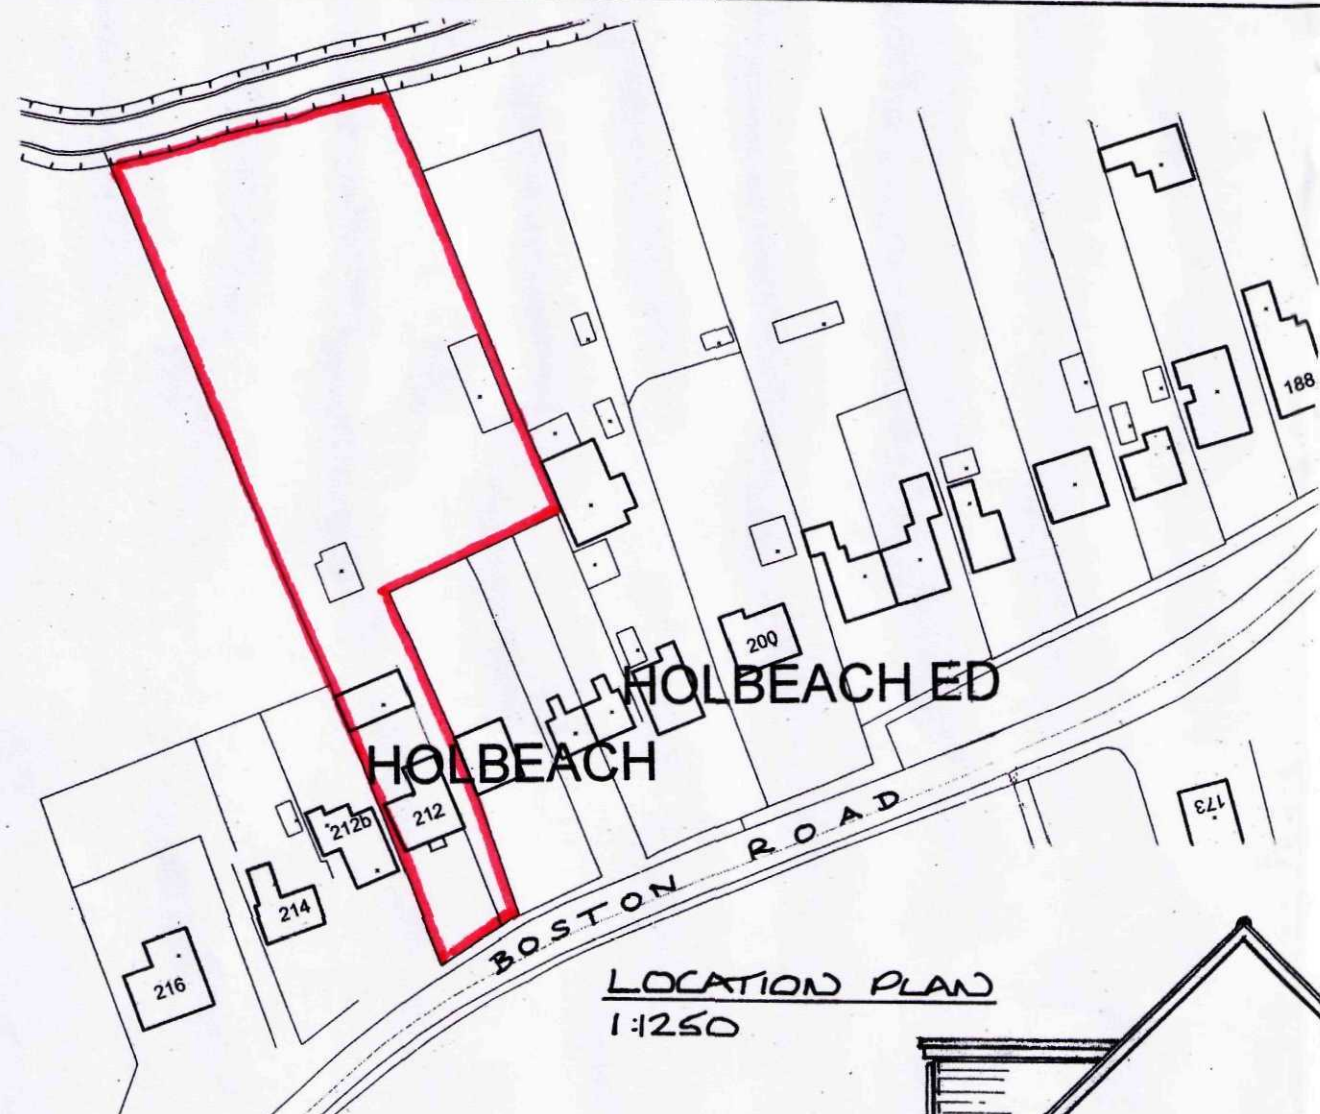

SHDC
PLANNING & DEVELOPMENT
07 MAR 2012
Ref. 0190-12

rev	date	Description	Drawn
09/02/12		Scale 1:50 1:100	MC
Project			
Proposed New Porch to 212 Boston Road, Holbeach for Mr & Mrs A Elms			
Drawing title			
Elevations & Plans			
Drawing title			
AB/01			
Copyright reserved Do not scale All dimensions to be checked on site			