


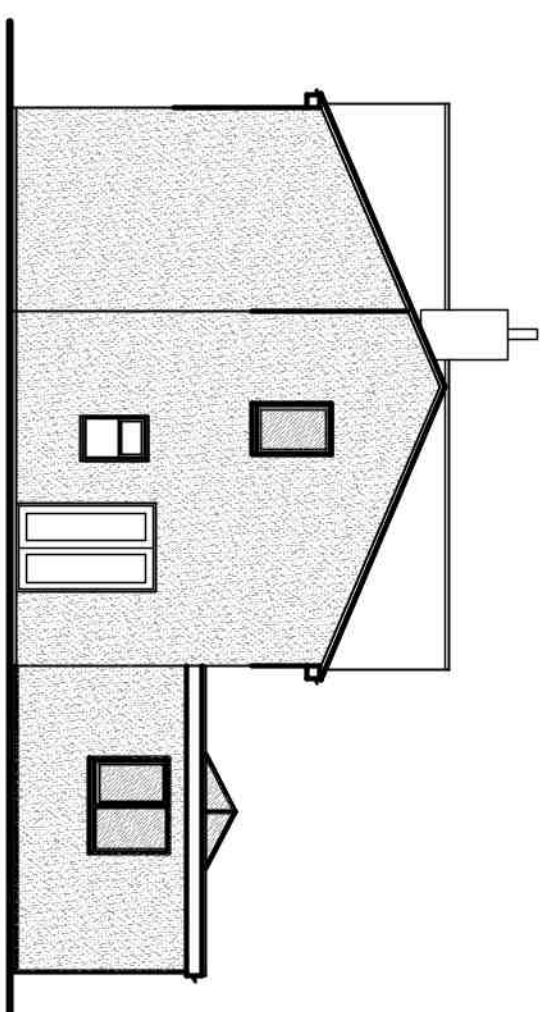
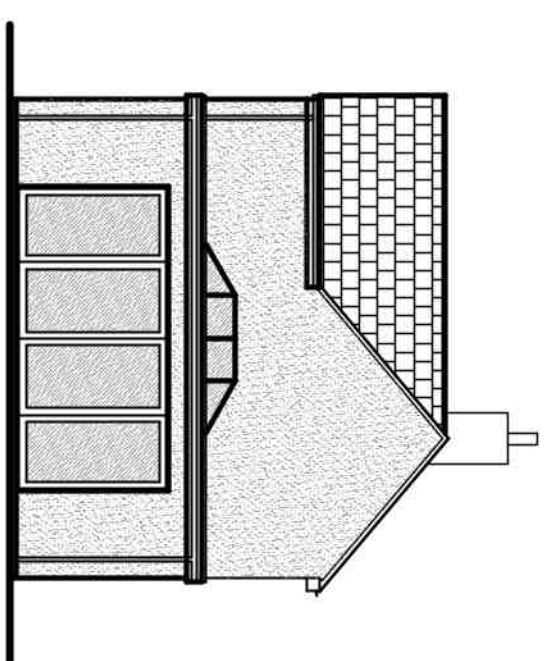
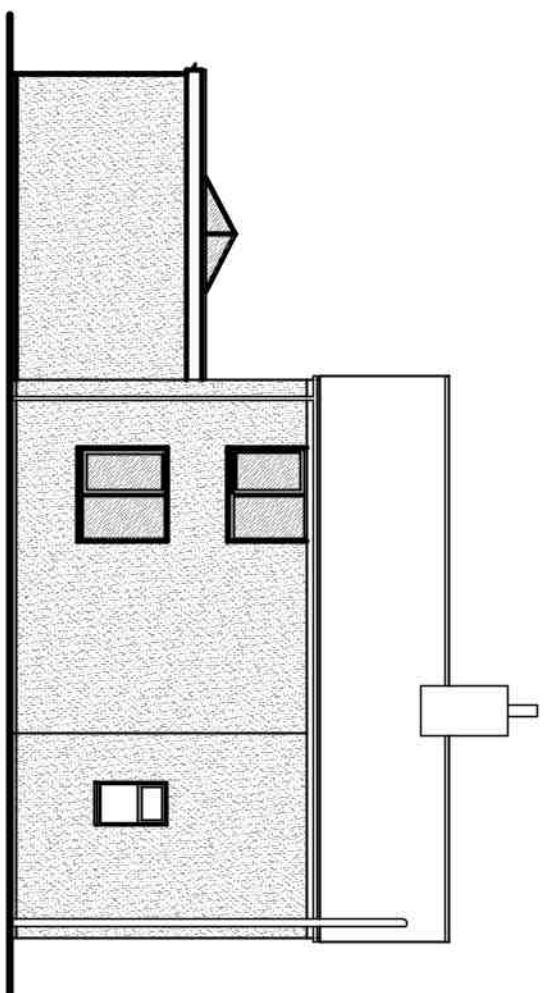


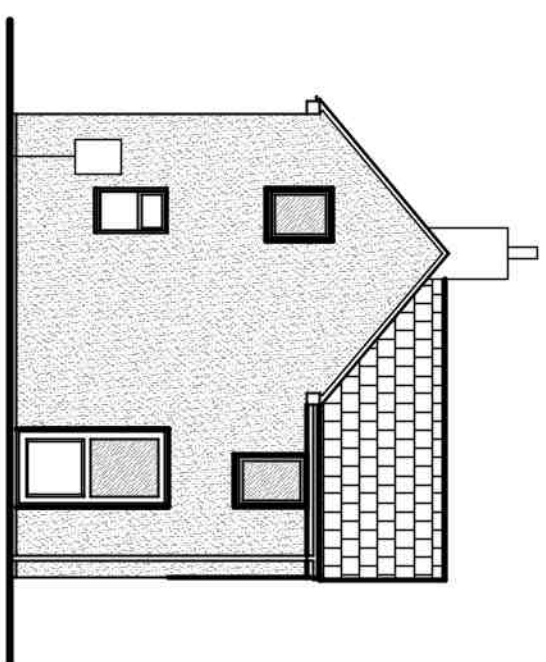

SITE PLAN
1:250

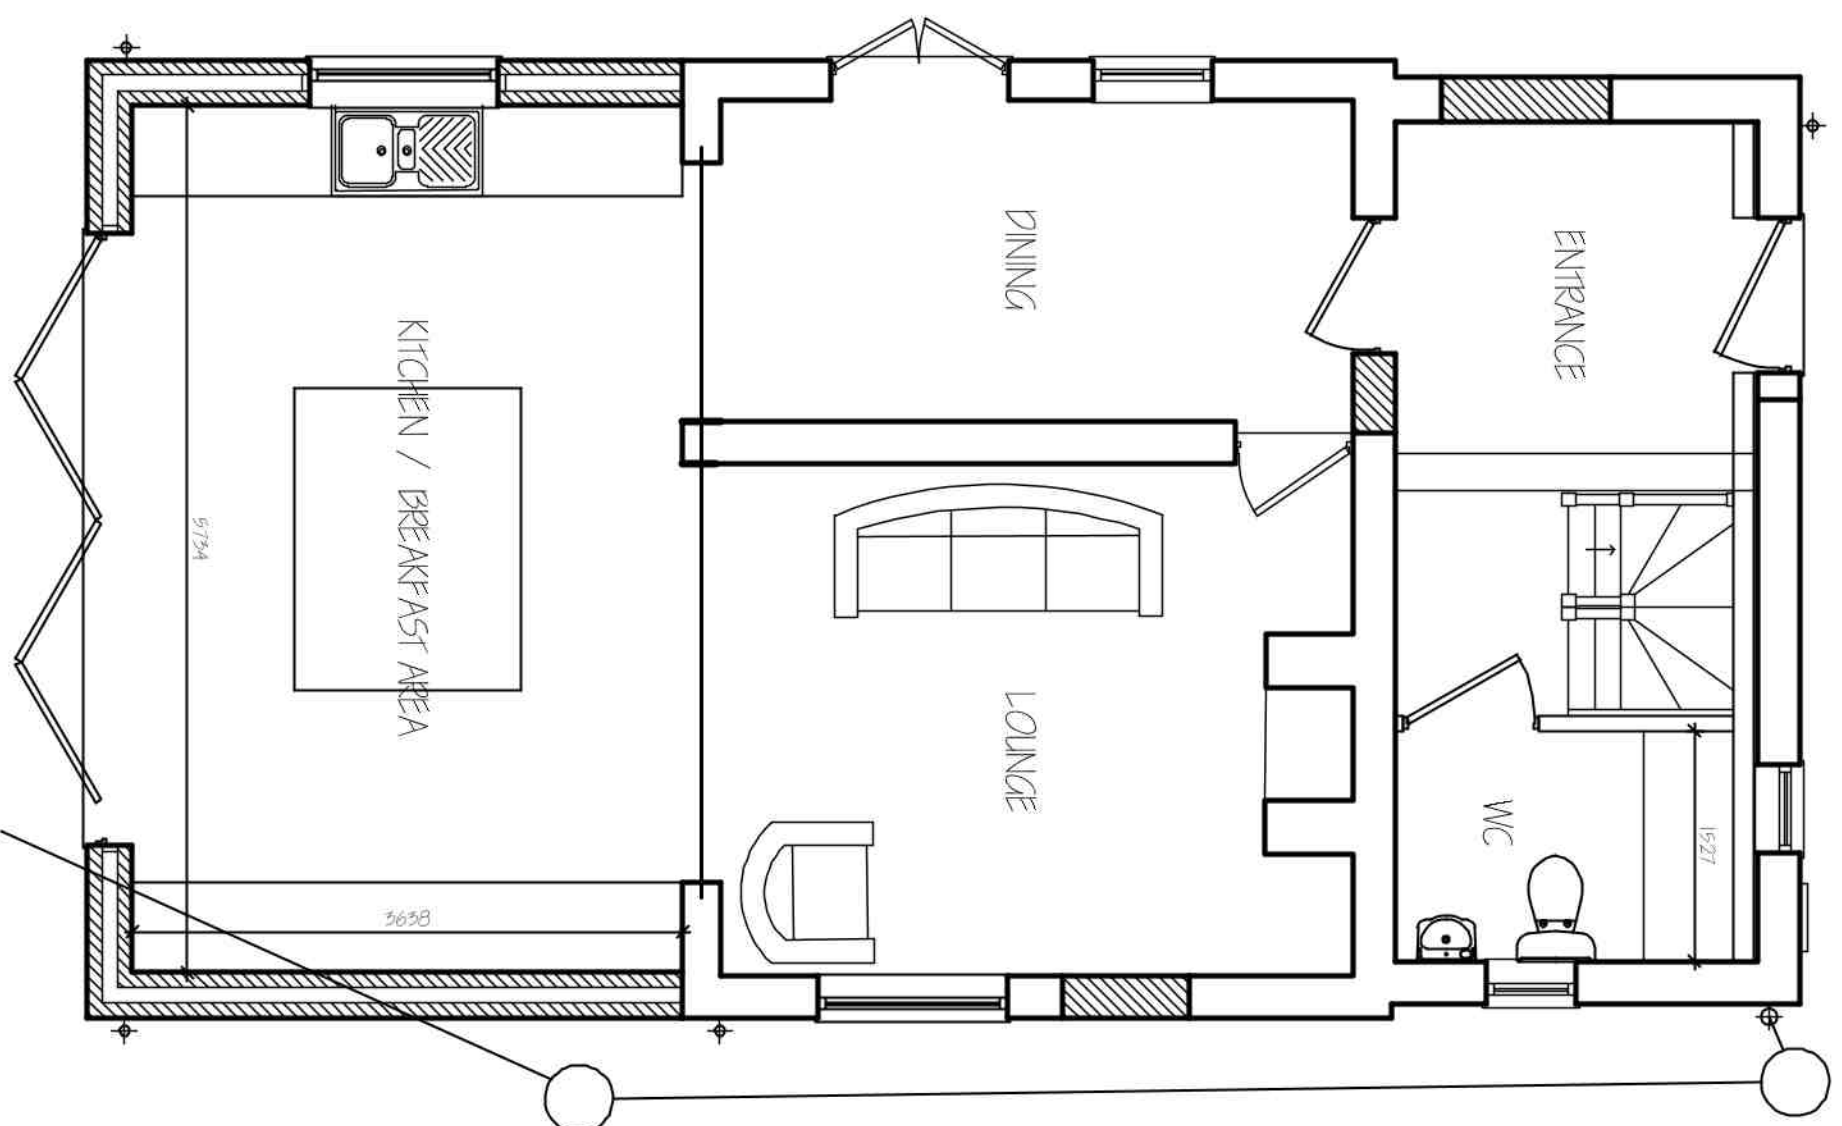

GROUND FLOOR PLAN

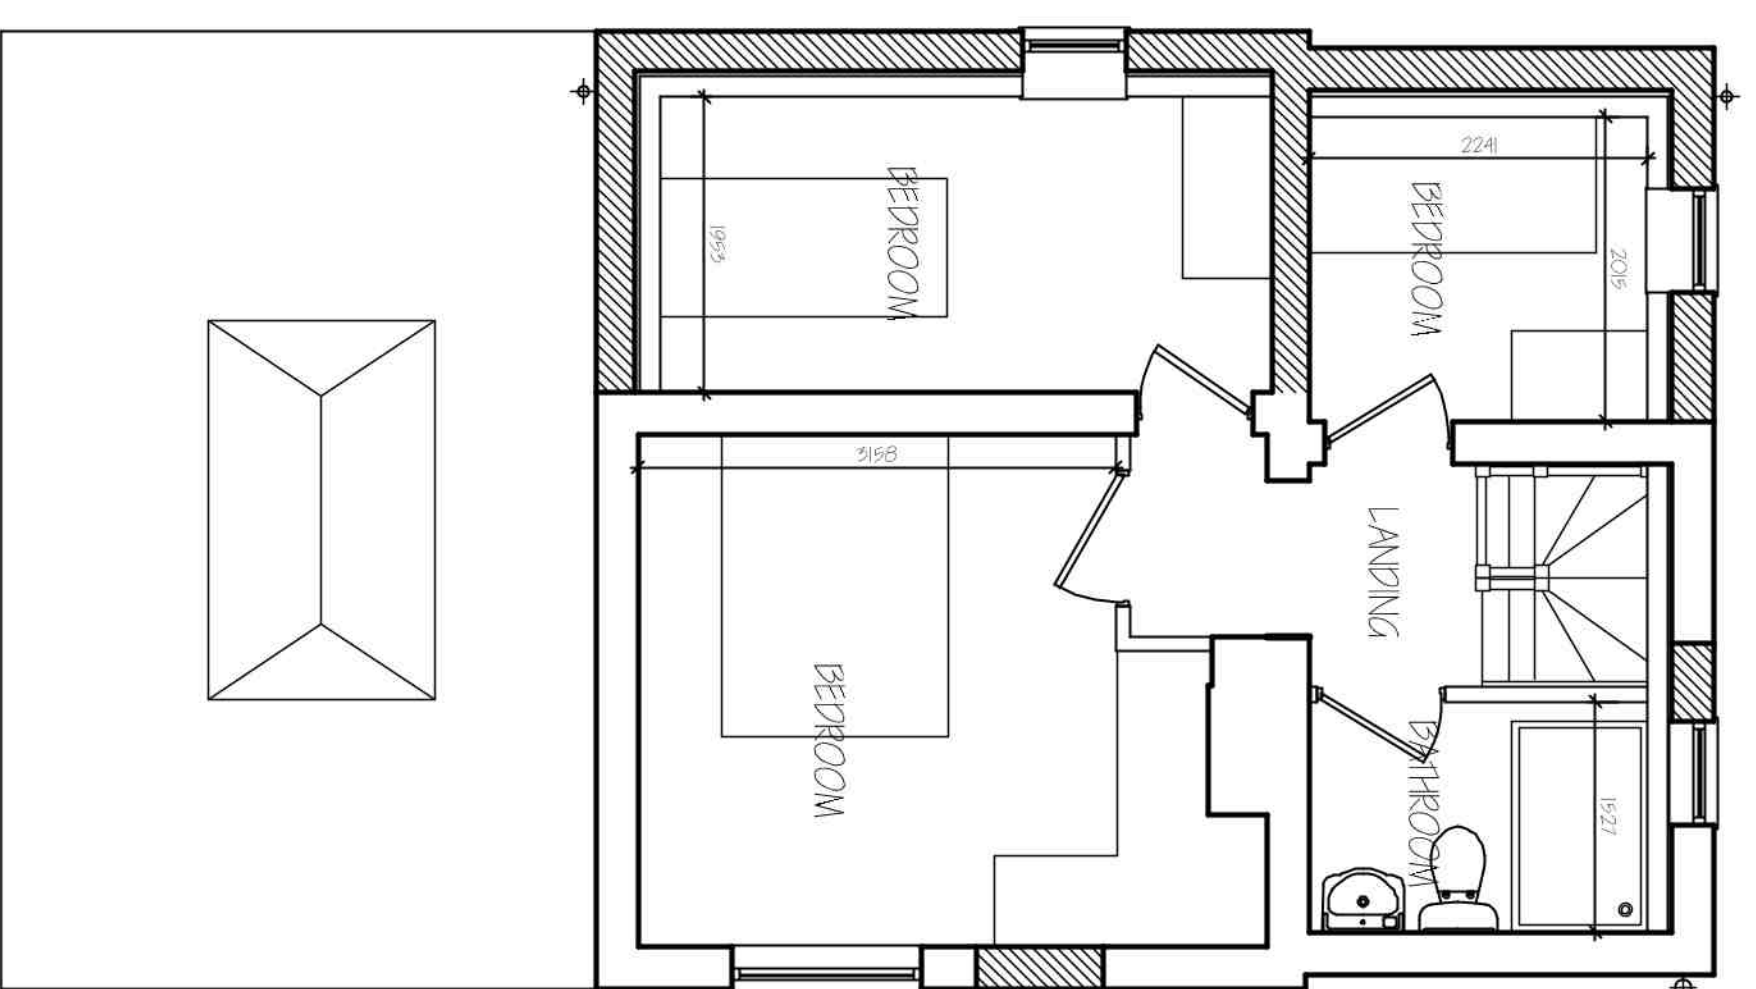

FIRST FLOOR PLAN

MATERIAL SCHEDULE:-

WALS:- RENDR - CHALK WHITE

ROOF:- TILES TO MATCH EXISTING

FELT TO SINGLE STOREY

WINDOWS & DOORS:- UPVC - PEBBLE GREY - RAL-7032

RAINWATER GOODS:- UPVC - BLACK

id	revision	date
E	START COMMENTS	MAY 2025
D	DISCUSS TO BODILY	APR 2025
C	MATERIALS HERE	FEB 2025
B	CLIENTS ARE HERE	FEB 2025
A	CLIENTS ARE HERE	FEB 2025

G. R. MERCHANT LTD.
I. ENG AMICE FWO

**ARCHITECTURAL, STRUCTURAL
AND LAND DRAINAGE
CONSULTANTS**

4 Wrights Mews
12A Park Road, Holbeach,
Spalding, Lincs, PE12 7EE
Tel: 01406 450800
Fax: 01406 425744
E-Mail: gr.merchant@btconnect.com

[illegible]