HALIFAX
R. LONGSTAFF & CO, 2 WEST END, HOLBEACH, SPALDING. 52270.

CERTIFICATE No. FM 32534


EXISTING SIGNAGE




PROPOSED SIGNAGE



SIGN A 1:40

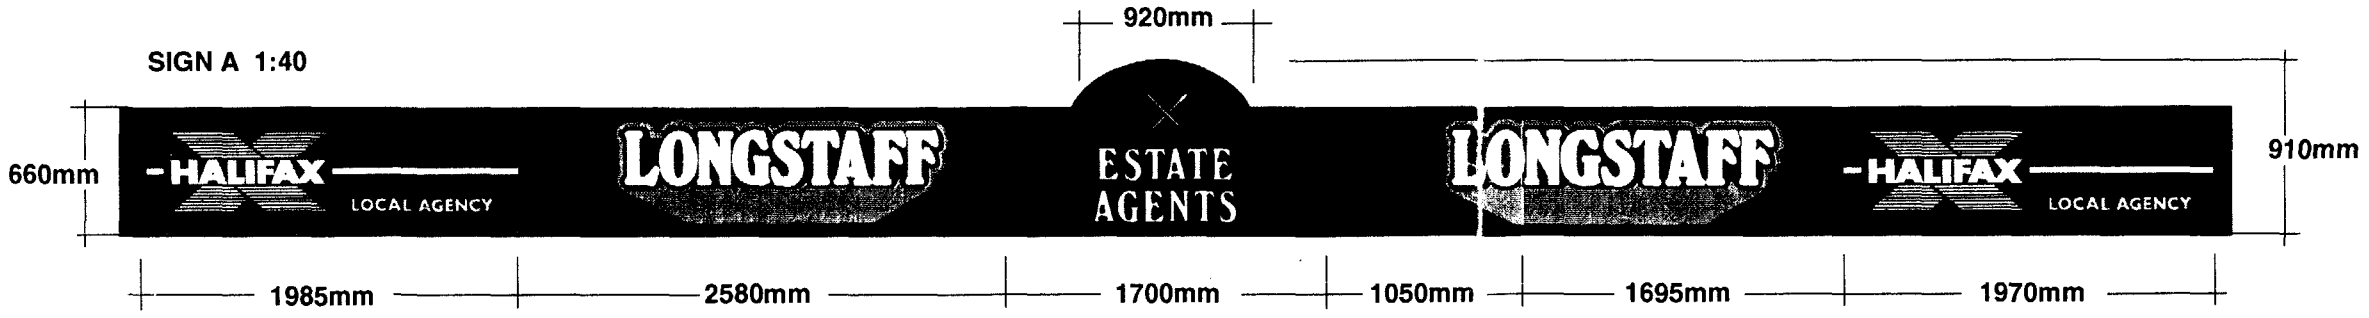

SIGN B 1:20

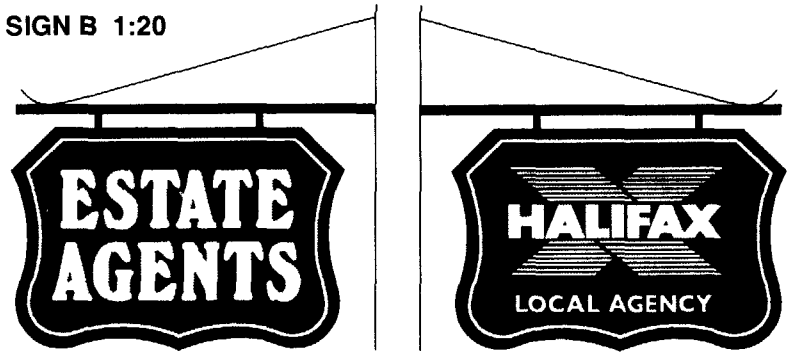

SIGN C 1:20



SPECIFICATION.

SIGN A
DIMENSIONS (Approx)
As shown.
DESCRIPTION
Existing fascia sign to have replacement OPAL 050 perspex face panels.
'Halifax' sections to have applied BLUE 100-37 vinyl cut to show OPAL text.
'Longstaff' sections to have applied BLUE 100-37 vinyl cut to show OPAL text with a transluscent GREY 3630/230-651 dropshadow & a RED 3630/230-143 outline.
Chartered surveyors logo & other text to show in OPAL.

SIGN B
DIMENSIONS
864mm x 584mm
DESCRIPTION
1 No. large double sided projecting shield sign to be positioned on left of building in same position as existing projecting sign.
Ref No:- 'R1'.
The Halifax side to face out from the building and Estate Agents to face in.

SIGN C
DIMENSIONS
864mm x 584mm
DESCRIPTION
As above.
To be positioned on right of building in same position as existing sign.
The Halifax side to face out from the building and Estate Agents to face in.

N.B. - 2 No existing double sided signs to be removed.

REV	02/12/97 MH
	Amend central part of sign (crossed hammers, Est. 1770 & Estate Agents) to be in Red & White as 'Longstaff' logo.

REV	12/11/97 MH
	Delete Chartered Surveyors etc. from right of Deale logo & enlarge logo to fill area.

REV	23/10/97 MH
	Delete central shield sign & replace with 2 d/s shield signs in original positions. Amend spec & photos.

REV	06/10/97 MH
	SIGN B - remove from current position and add another sign and put in same position as existing projecting signs.

REV	11/12/97 MH
	Amend sketch so that Chartered Surveyors Lion logo & Est 1770 are RED.

Sketch redrawn from previous sketch - HBS/155/94
DWG NO - HBS/103/97

a92/98