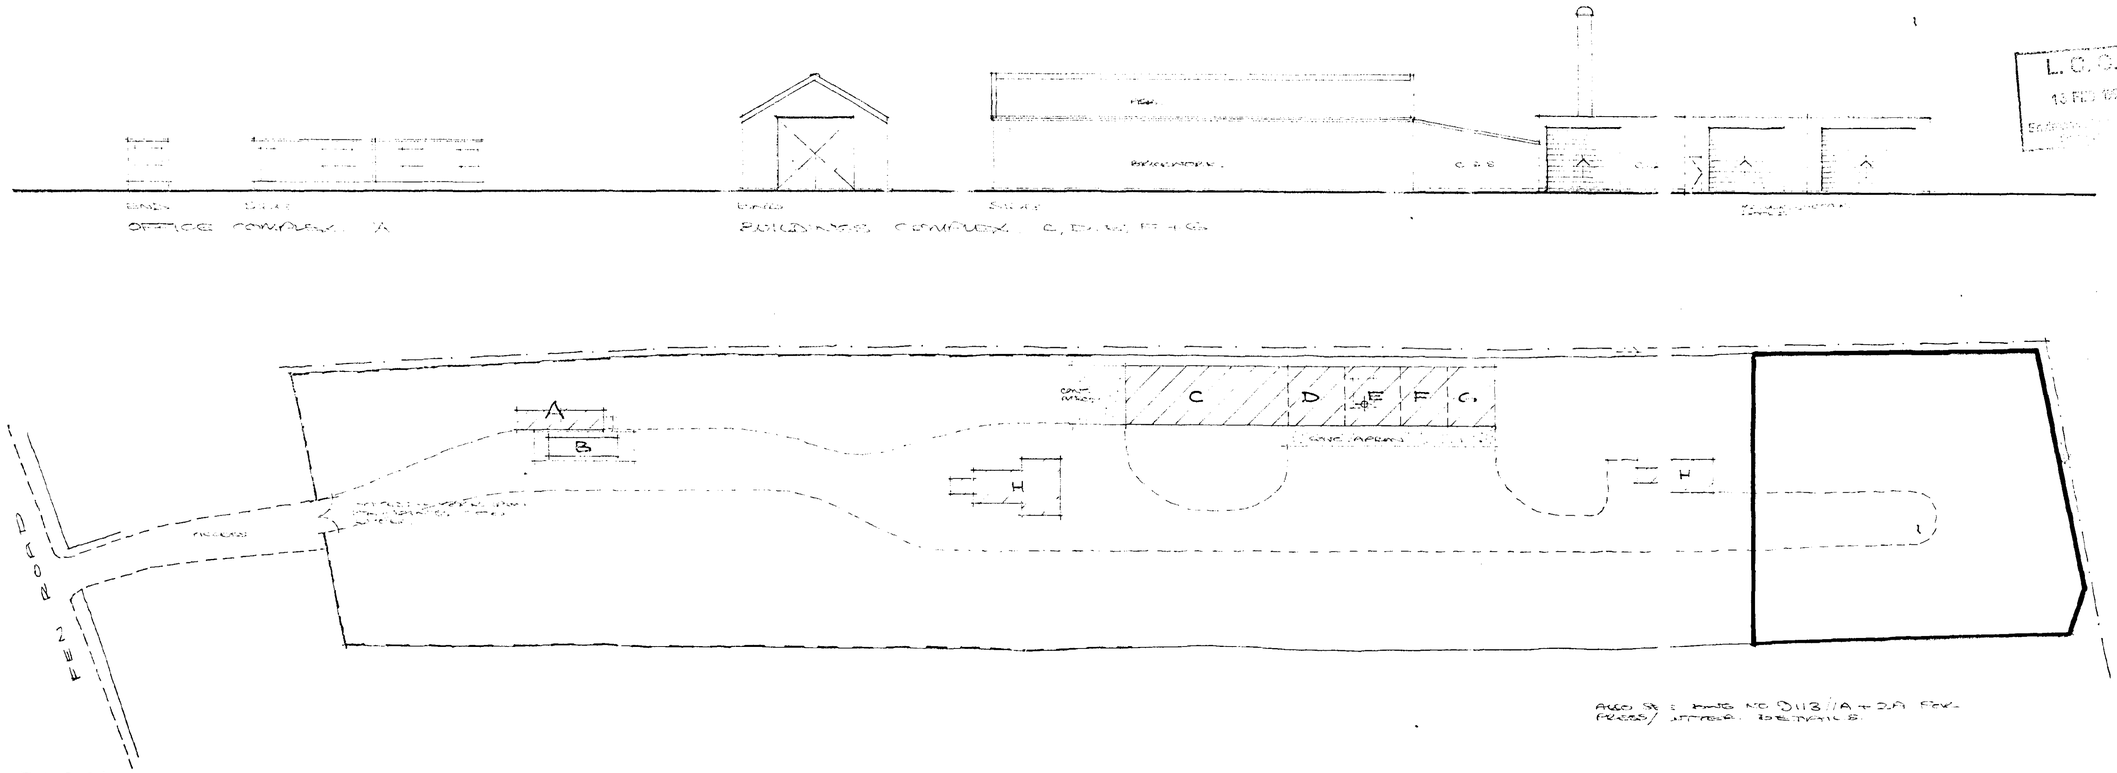

L.C.C.
13 FEB 1997

ALSO SEE DWG NO 9113/1A + 2A FOR PRESS/LITTER DETAILS.

BLOCK PLAN.

HOLBEACH, LINCS, SITE, ERIC LADBROOK (HOLBEACH) LTD. 9113/3.

LOWETH COWLING DESIGN. 040622126. SCALES 1:500 + 1/16" = 1'0".

SOUTH HOLLAND DC
HOUSING & PLANNING
27 FEB 1997
Ref: 0193/97