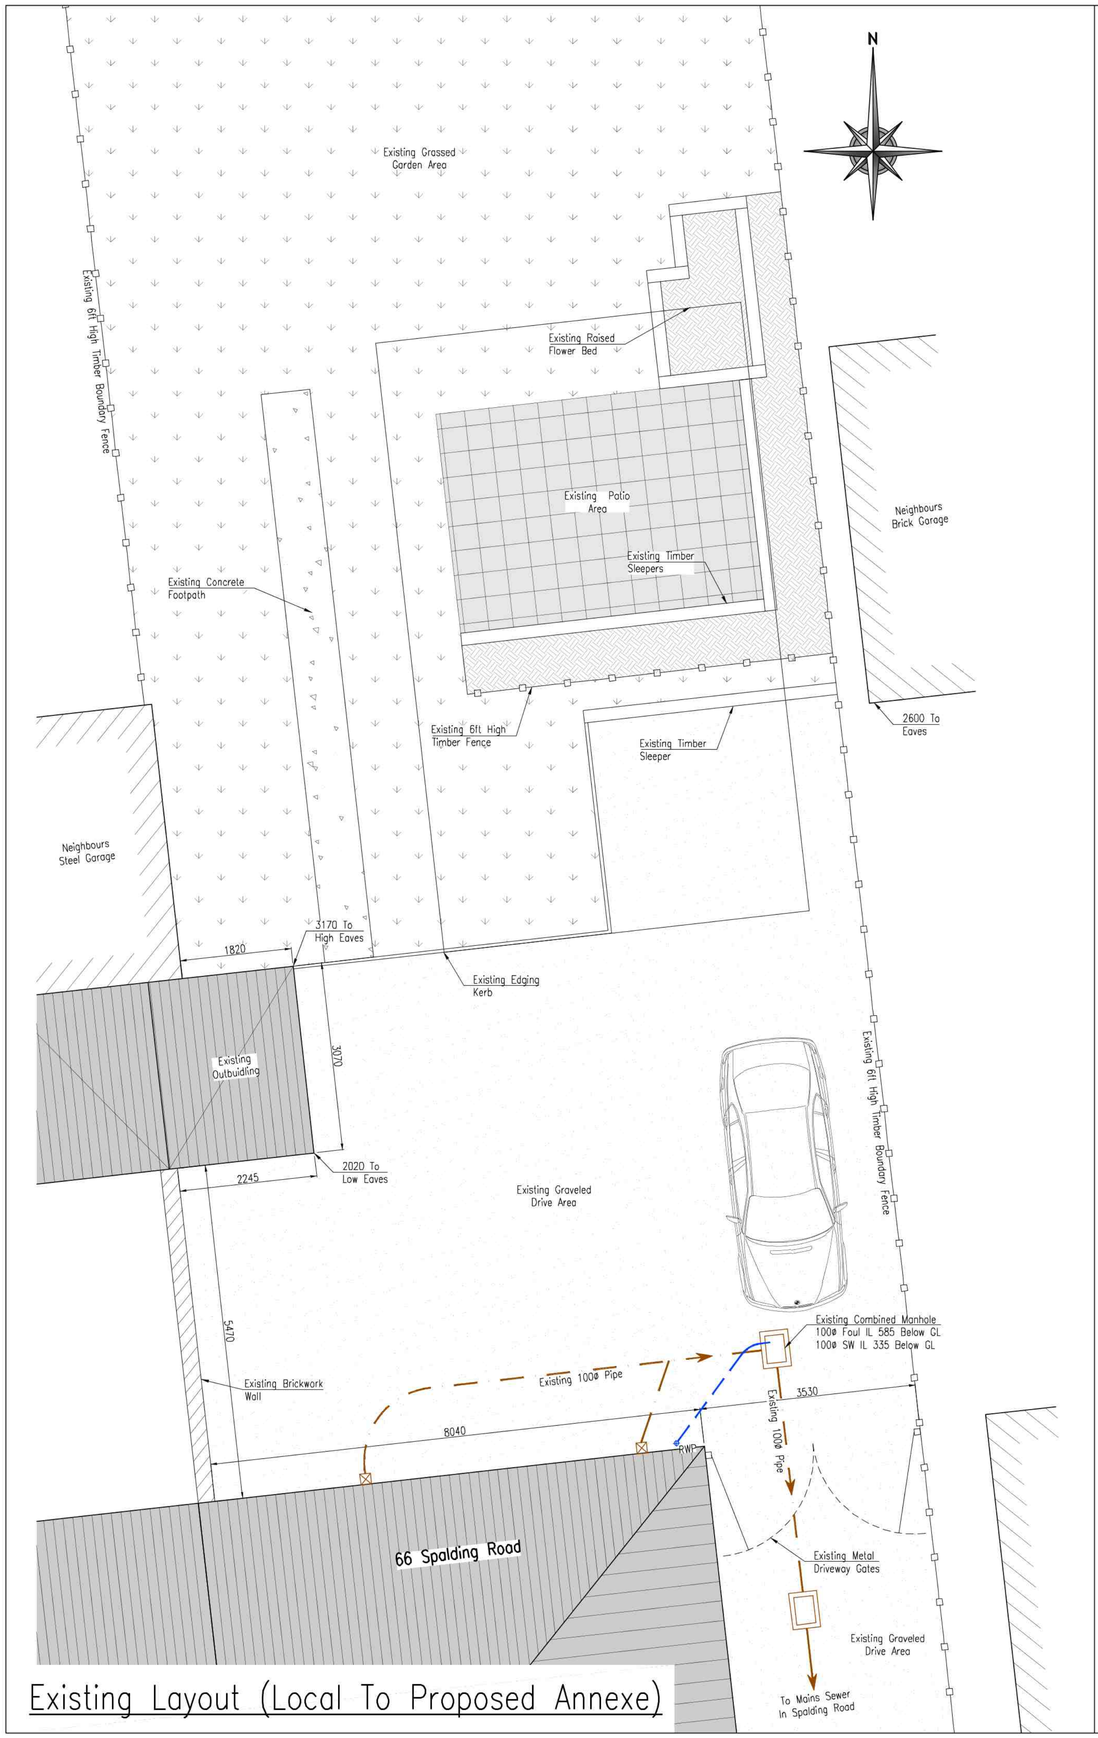

Existing Layout (Local To Proposed Annexe)

Proposed Layout (Local To Proposed Annexe)

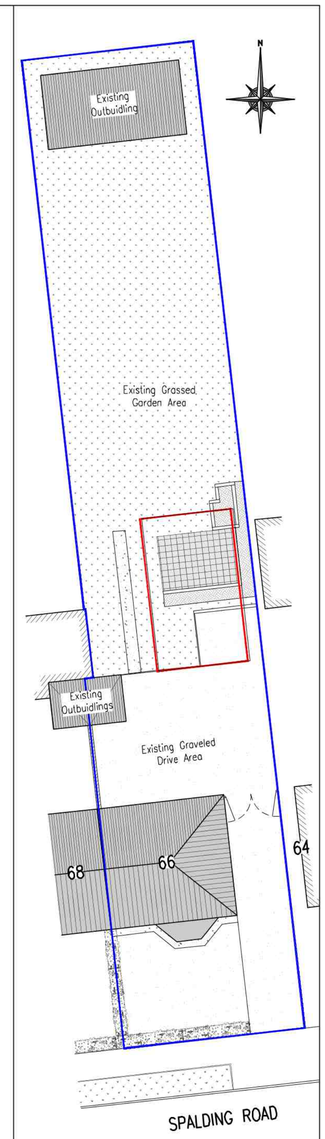

Block Plan

Scale 1:200

Rev	Date	Remarks
B	22.04.21	Proposed Surface Water Details Amended To Show Soakaway.
A	16.02.21	Drawing Generally Updated.

Status: FOR PLANNING

Project: Proposed Annexe Building at 66 Spalding Road Holbeach, Lincs, PE12 7HH For Mr & Mrs Wilson

Title: Existing & Proposed Layouts Local To Proposal

Date	Jan. 2021	Scale	1:50	@A1
Drawn	AS	Checked	AS	
Design	-	File Name	NDW-10	

DRG No. NDW/10 — Rev B