


PROPOSED

EXISTING

EXISTING

FRONT ELEVATION

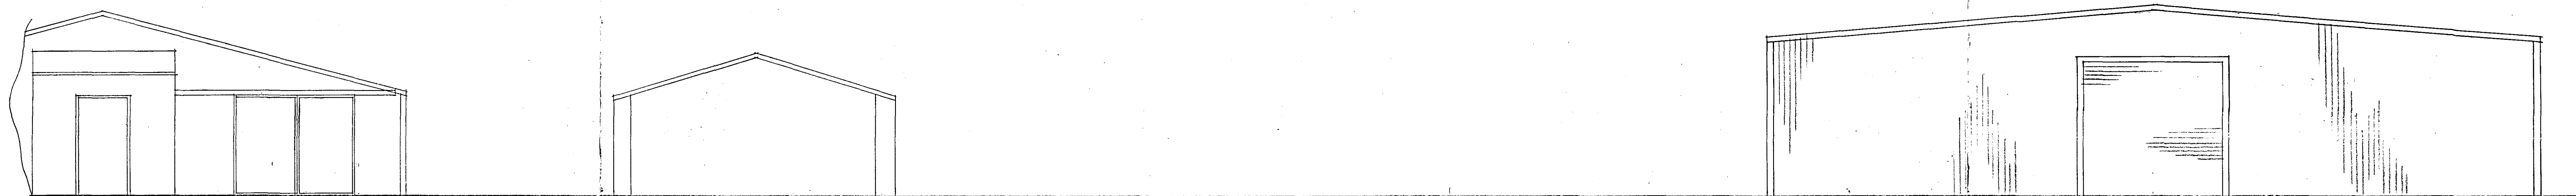

EXISTING

EXISTING

PROPOSED

REAR ELEVATION

Status
CONSULTANTS IN ARCHITECTURE & PLANNING

PROPOSED FARM BUILDING AT
BINGHAM LODGE FARM,
HOLBEACH ST. MARKS FOR

J.H. & A.J. KING
FARMERS

ELEVATIONS

1:100

SD07-058/2

OCT-07

B.GILHAM.

2 Edinburgh Walk, Holbeach,
Spalding, Lincs PE12 7AP
Tel: 01406 626363 Fax: 01406 490702

~~SUPERSEDED~~

DETERMINED
PLAN

SDC
Planning & Development
13 FEB 2008
Ref: 0195/08