

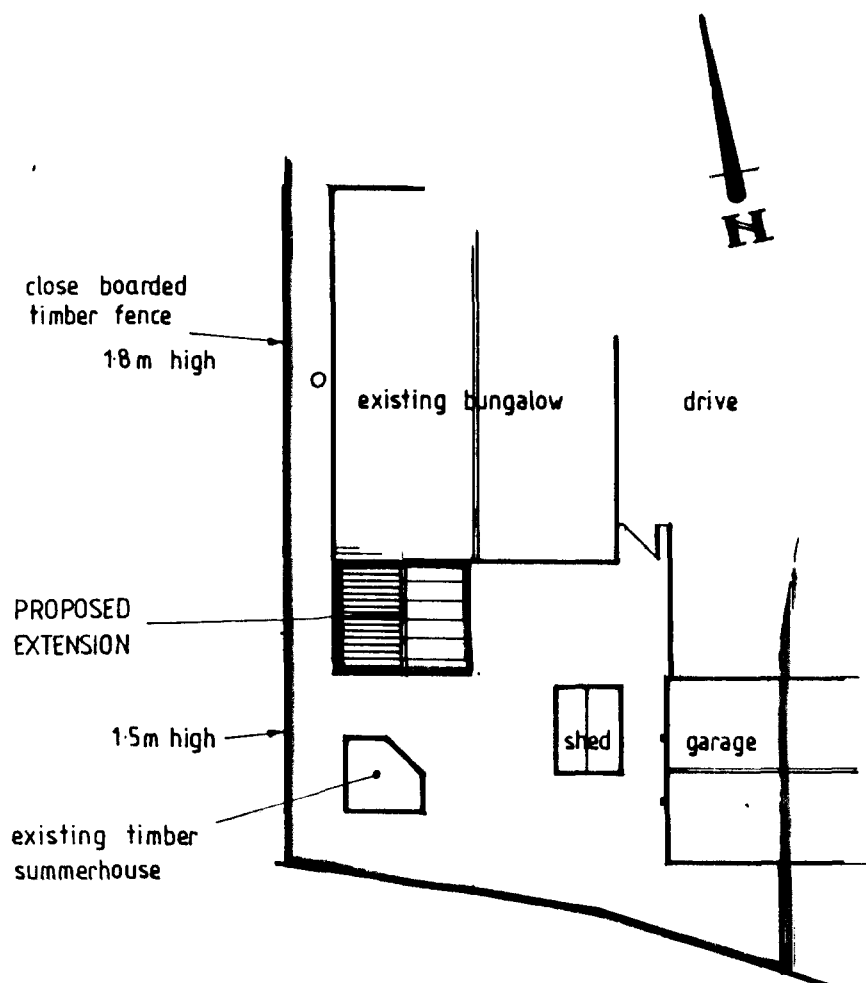


SHDC	
Planning & Development	
20 FEB 2002	
Ref	0202102


<h1>PODDINGTONS</h1> <p>Architectural Design Consultants</p> <p>Est. 1969</p> <p>Rabbit Hollow, Church Lane, North Rauceby, Sleaford, Lincs. NG34 8QU Tel. (01529) 488033 Fax. (01529) 488044</p>							
Client. <p>MR & MRS WHITMILL</p>							
Project. <p>PROPOSED EXTENSION TO BUNGALOW 2 PINE CLOSE HOLBEACH SPALDING Lincs.</p>							
Drawing. <p>PROPOSED</p>							
Scale. <p>1:50 1:100 1:200 1:2500</p>	Drawing. No.						
Drawn.							
Date.	Rev. <table border="1"> <tr> <td></td> <td></td> <td></td> <td></td> <td></td> <td></td> </tr> </table>						

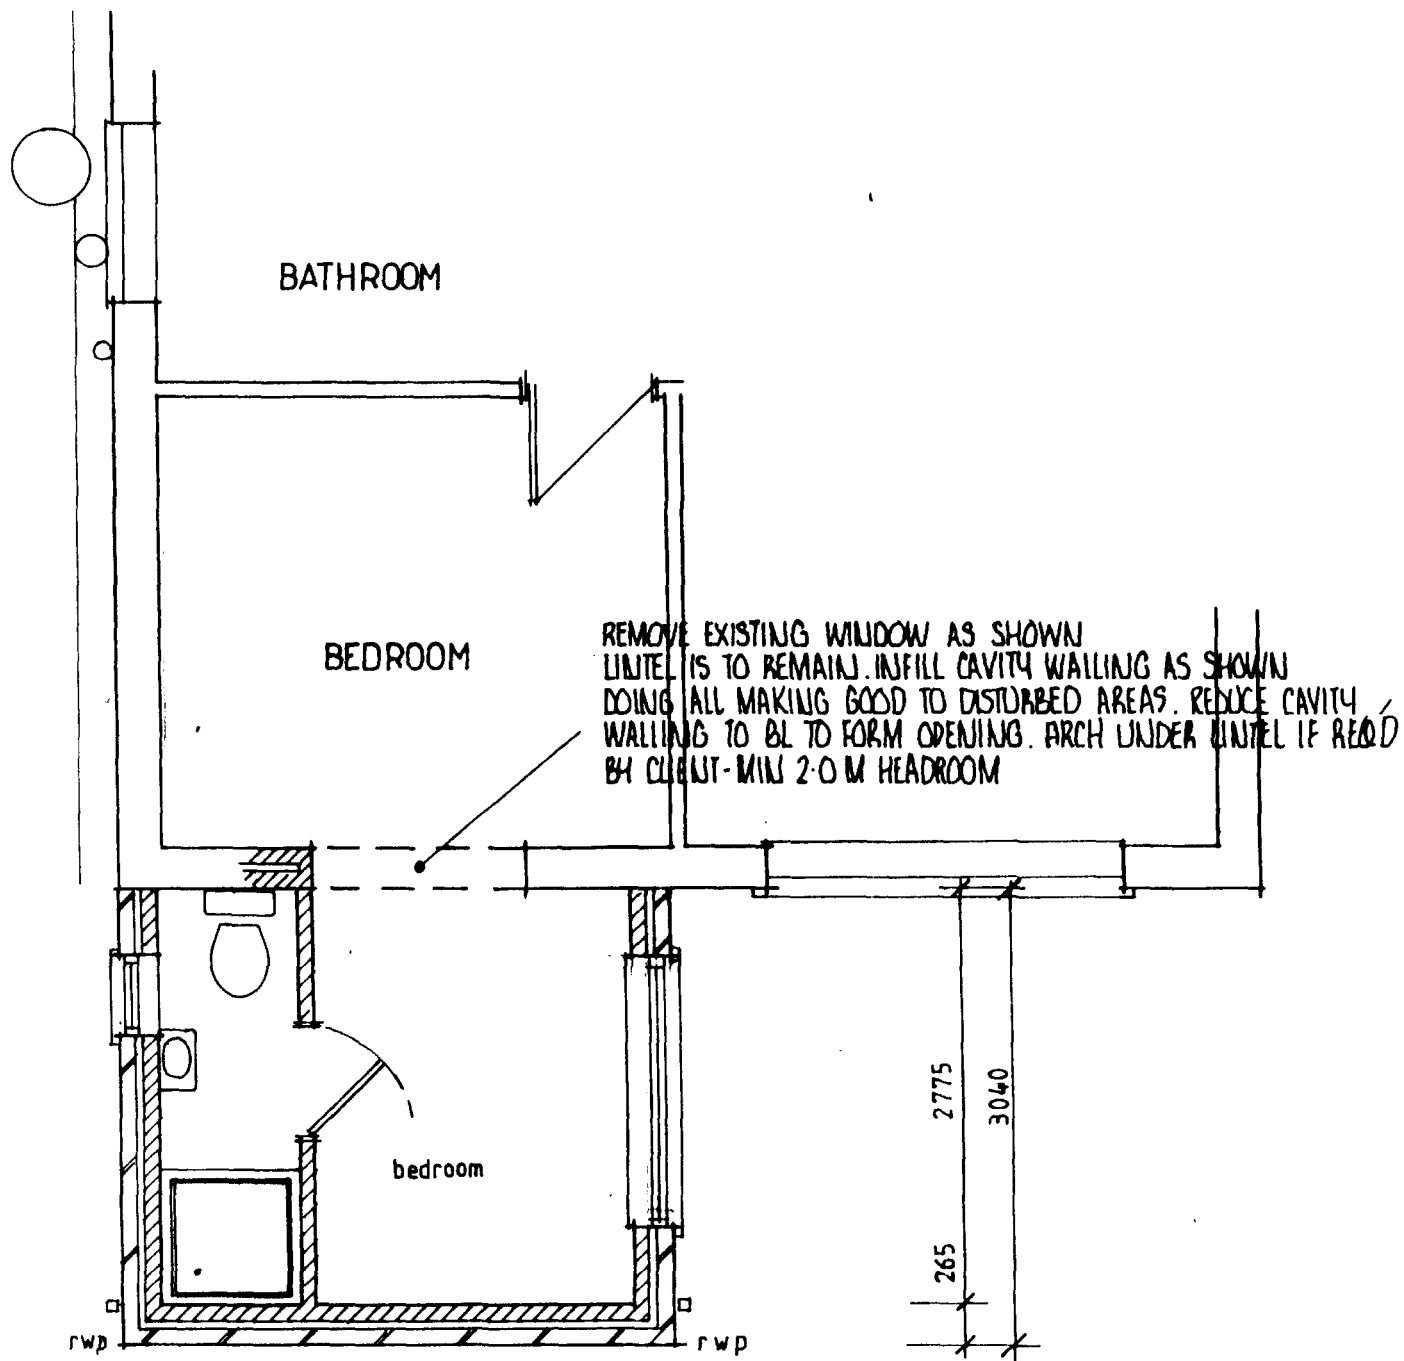

BLOCK PLAN 1:200

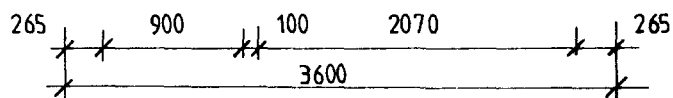

PLAN PROPOSED

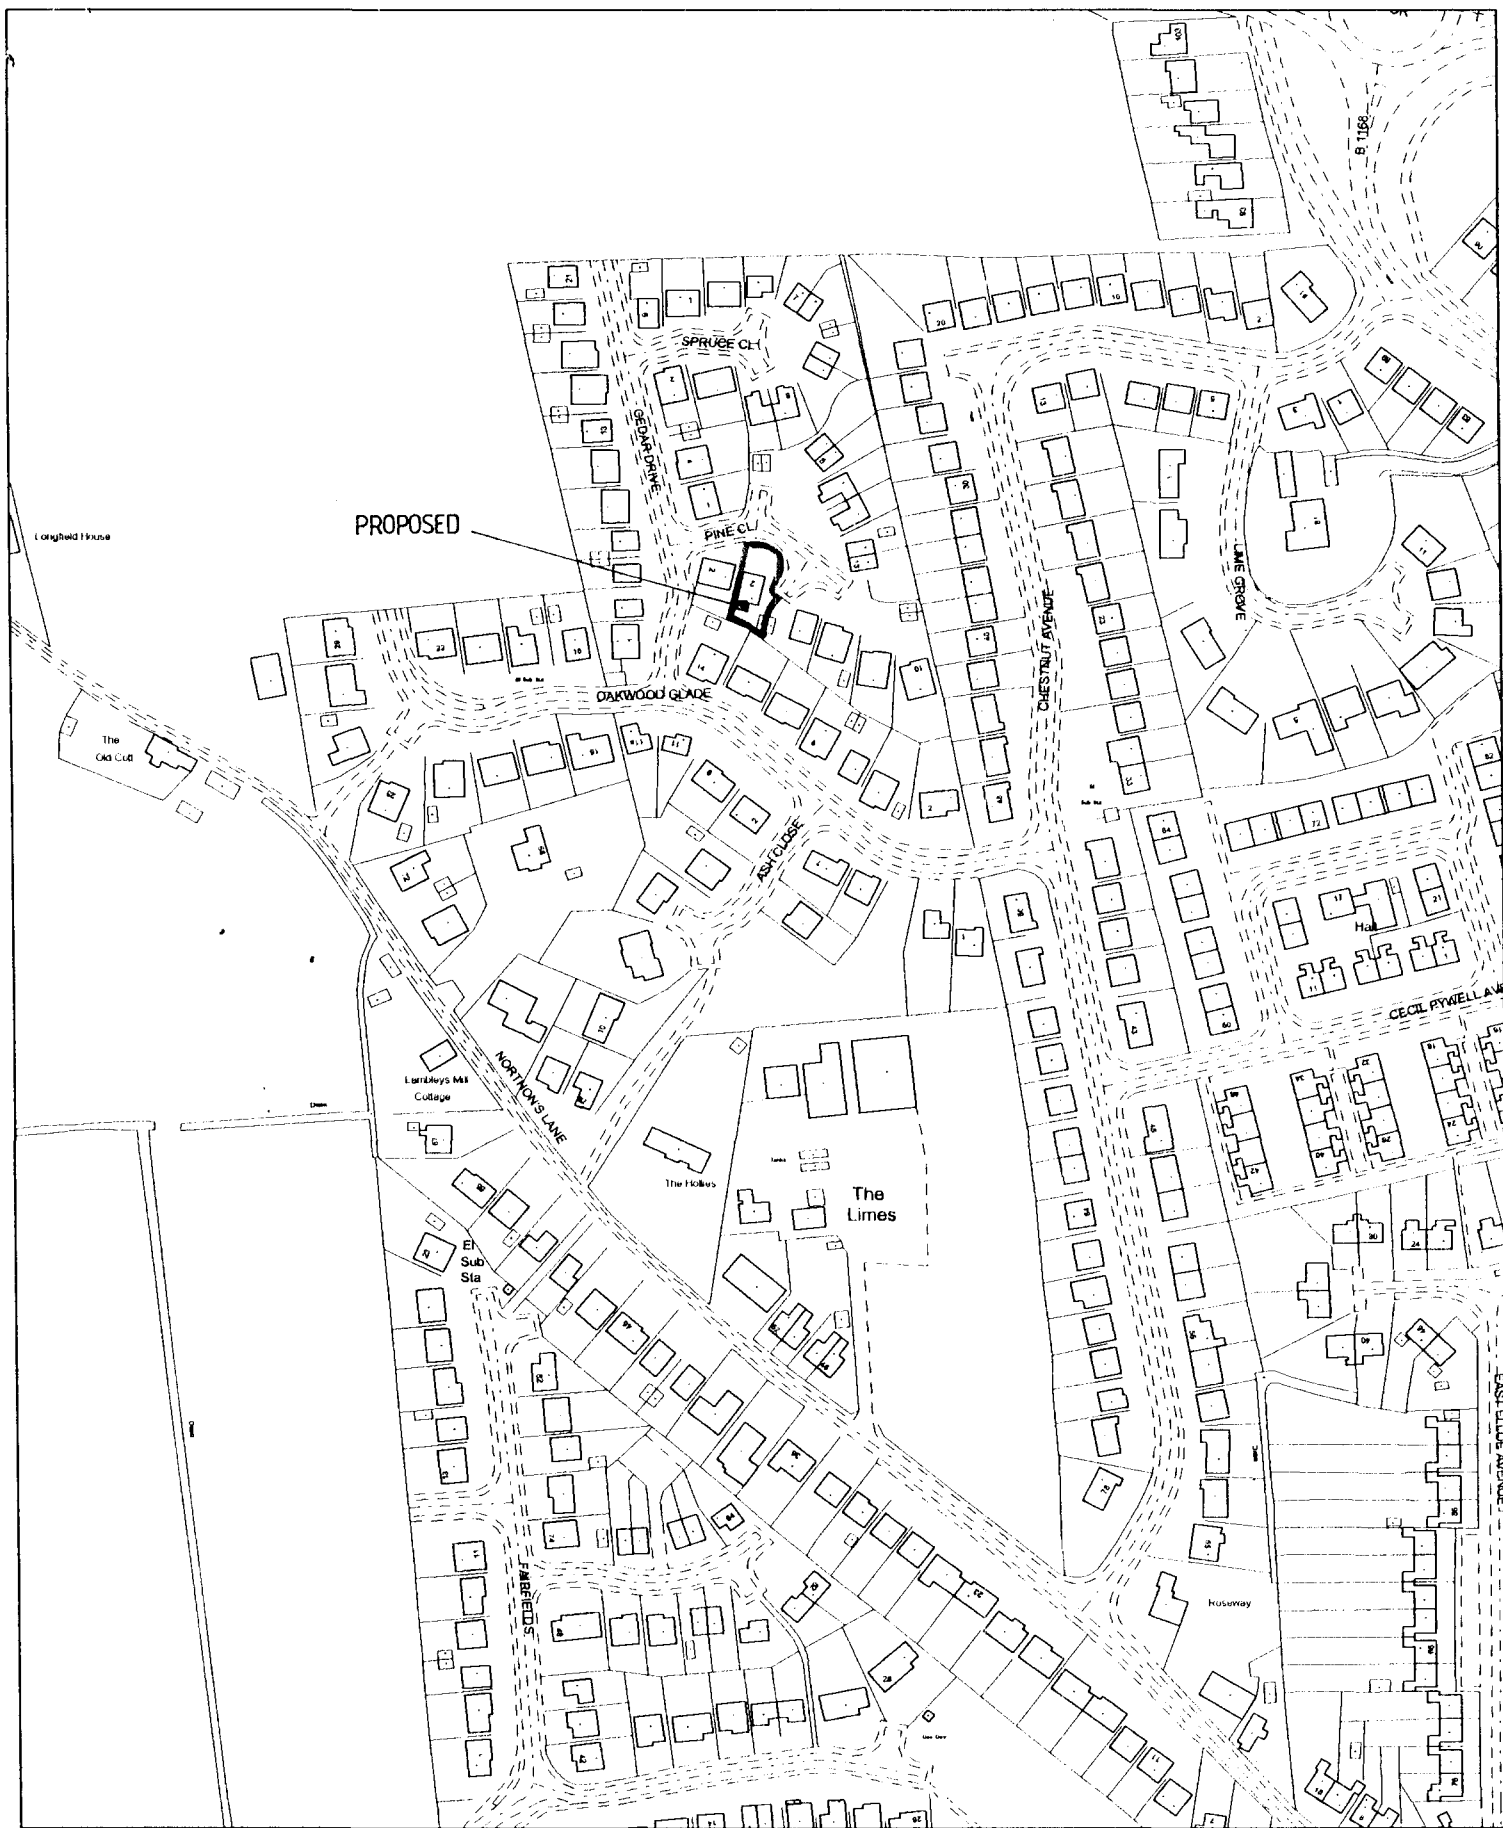

S O U T H




H O L L A N D
D I S T R I C T C O U N C I L


Council Offices, Priory Road, Spalding,
Lincolnshire PE11 2XE

This copy has been produced specifically for the map return
scheme purposes only. No further copies may be made.



Scale:
1:2500

This map is reproduced from Ordnance Survey material with
permission of Ordnance Survey on behalf of Her Majesty's
Stationery Office (c) Crown copyright. Unauthorised reproduction
infringes Crown copyright and may lead to prosecution or civil
proceedings. South Holland District Council LA079413 2002


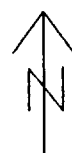


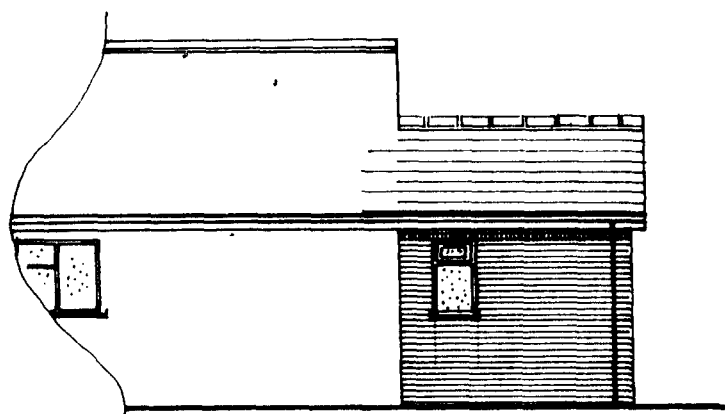

S I D E

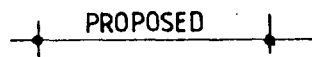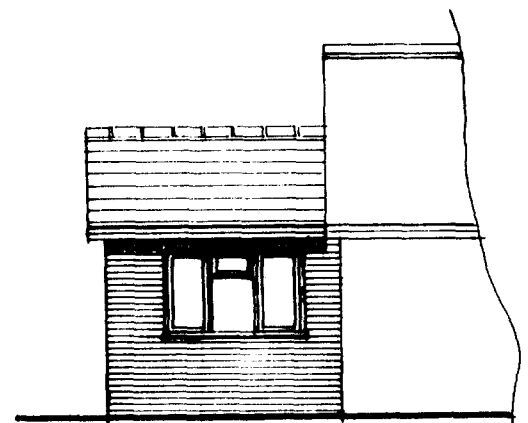

S I D E

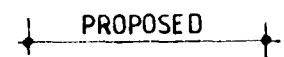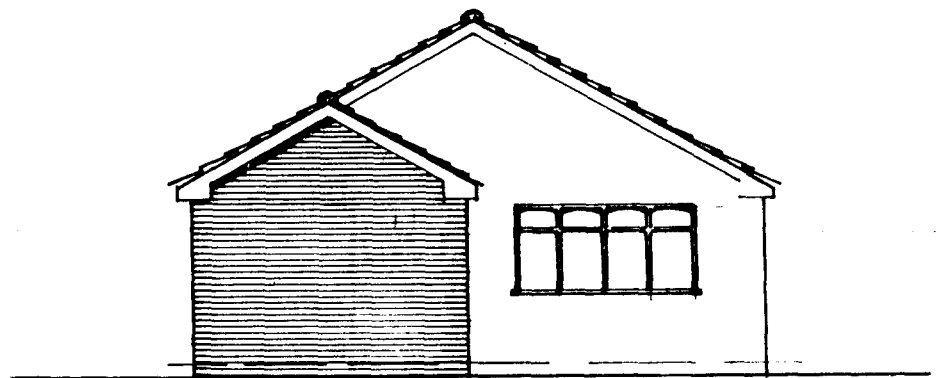

REAR

