


AREA 2 HA
SCALE 1:1250

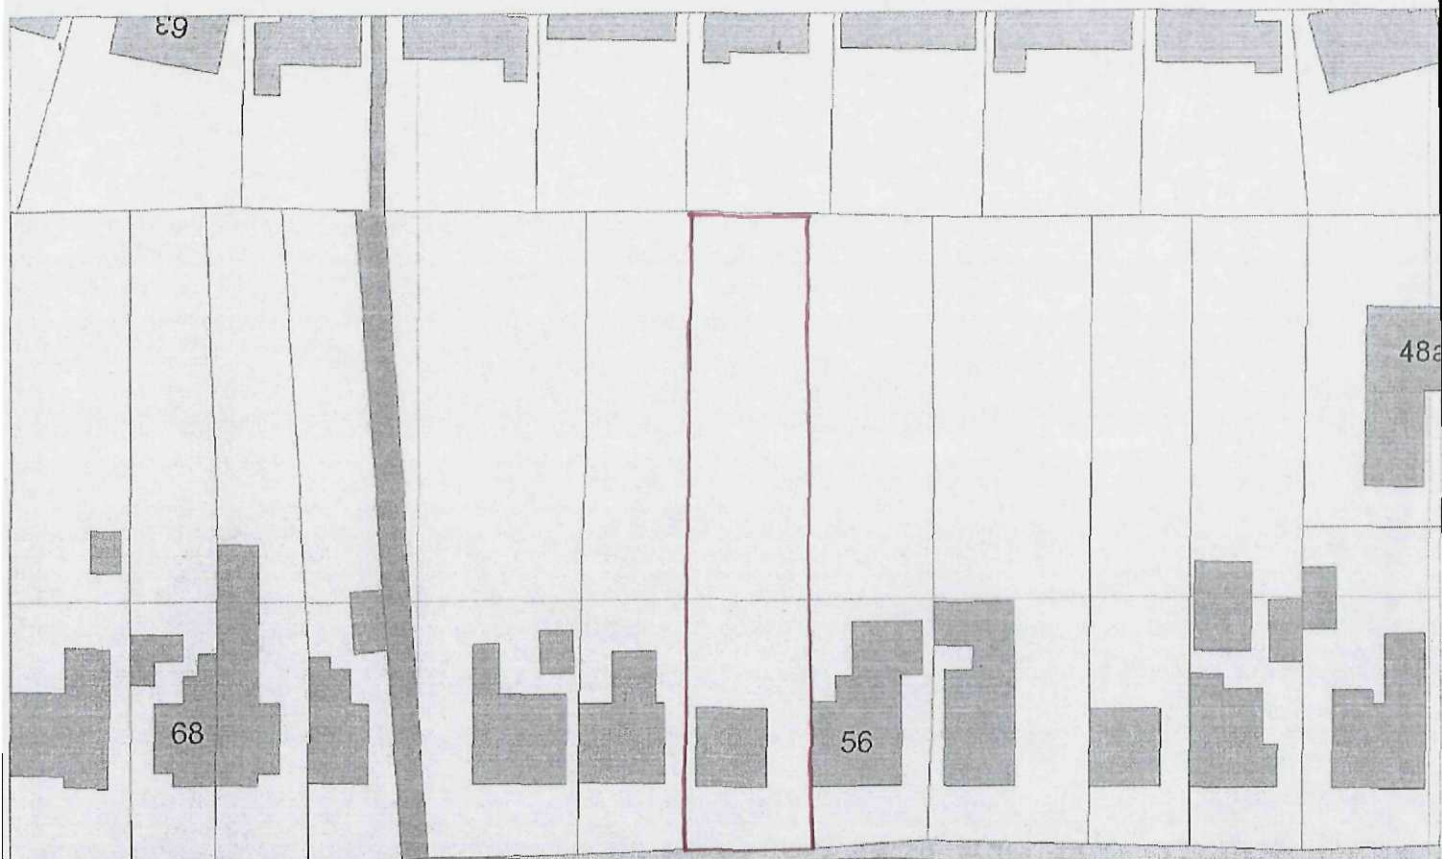

HALL GATE

SHDC
Planning & Development
09 MAR 2012
Ref: 0202-12



© Crown Copyright. Licence number 100047474

