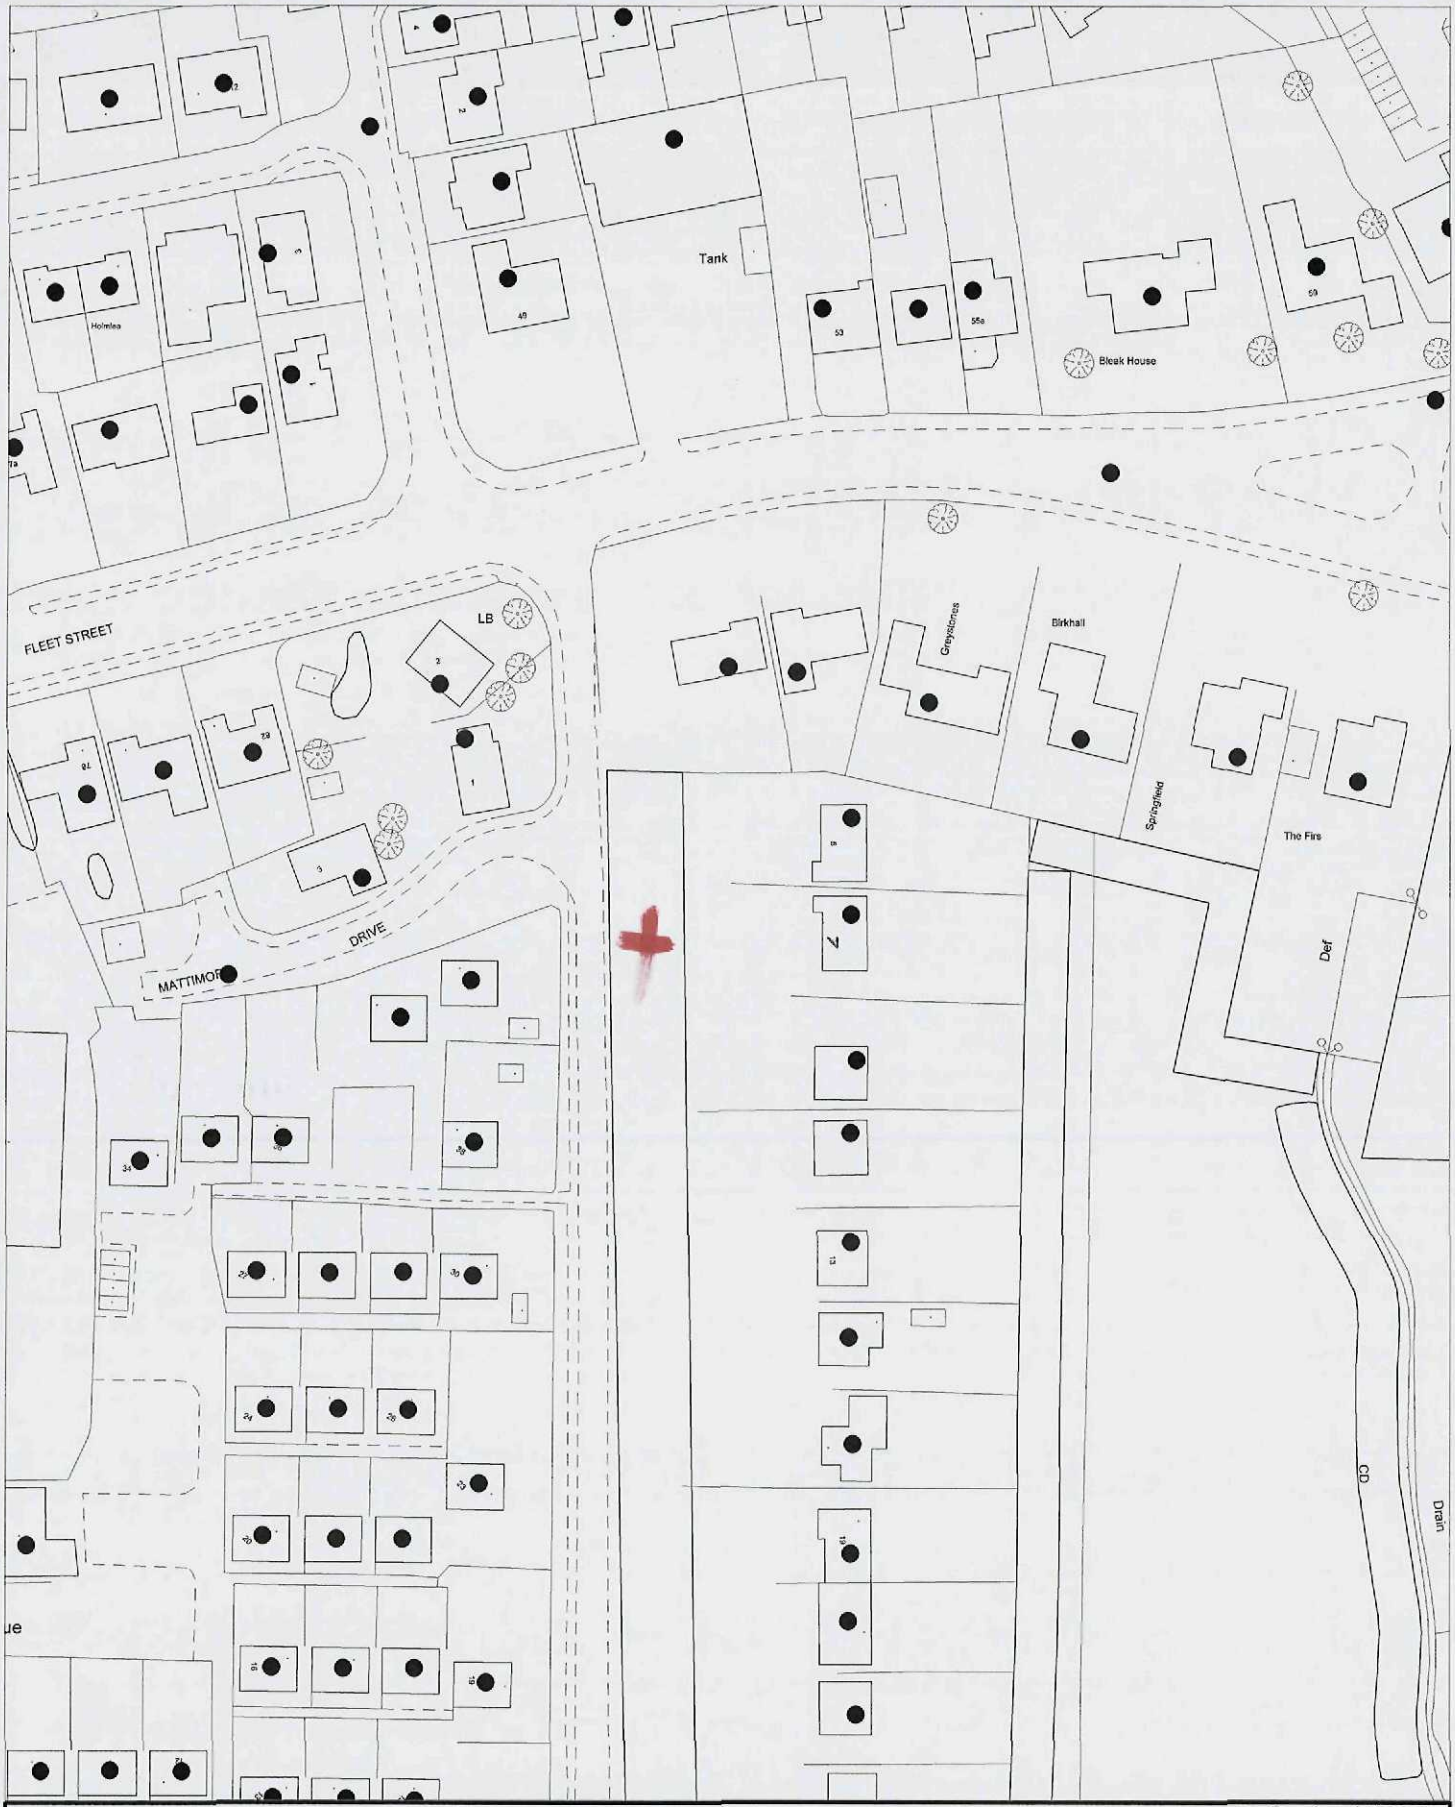



TREES ON FRONTAGE OF 7 DAMGATE.

Scale: 1:1250

March 2015

This map is reproduced from Ordnance Survey material with permission of Ordnance Survey on behalf of Her Majesty's Stationery Office (c) Crown copyright. Unauthorised reproduction infringes Crown copyright and may lead to prosecution or civil proceedings. South Holland District Council 100018215 2015

Planning and Development
Council Offices, Priory Road, Spalding, Lincolnshire
PE11 2XE

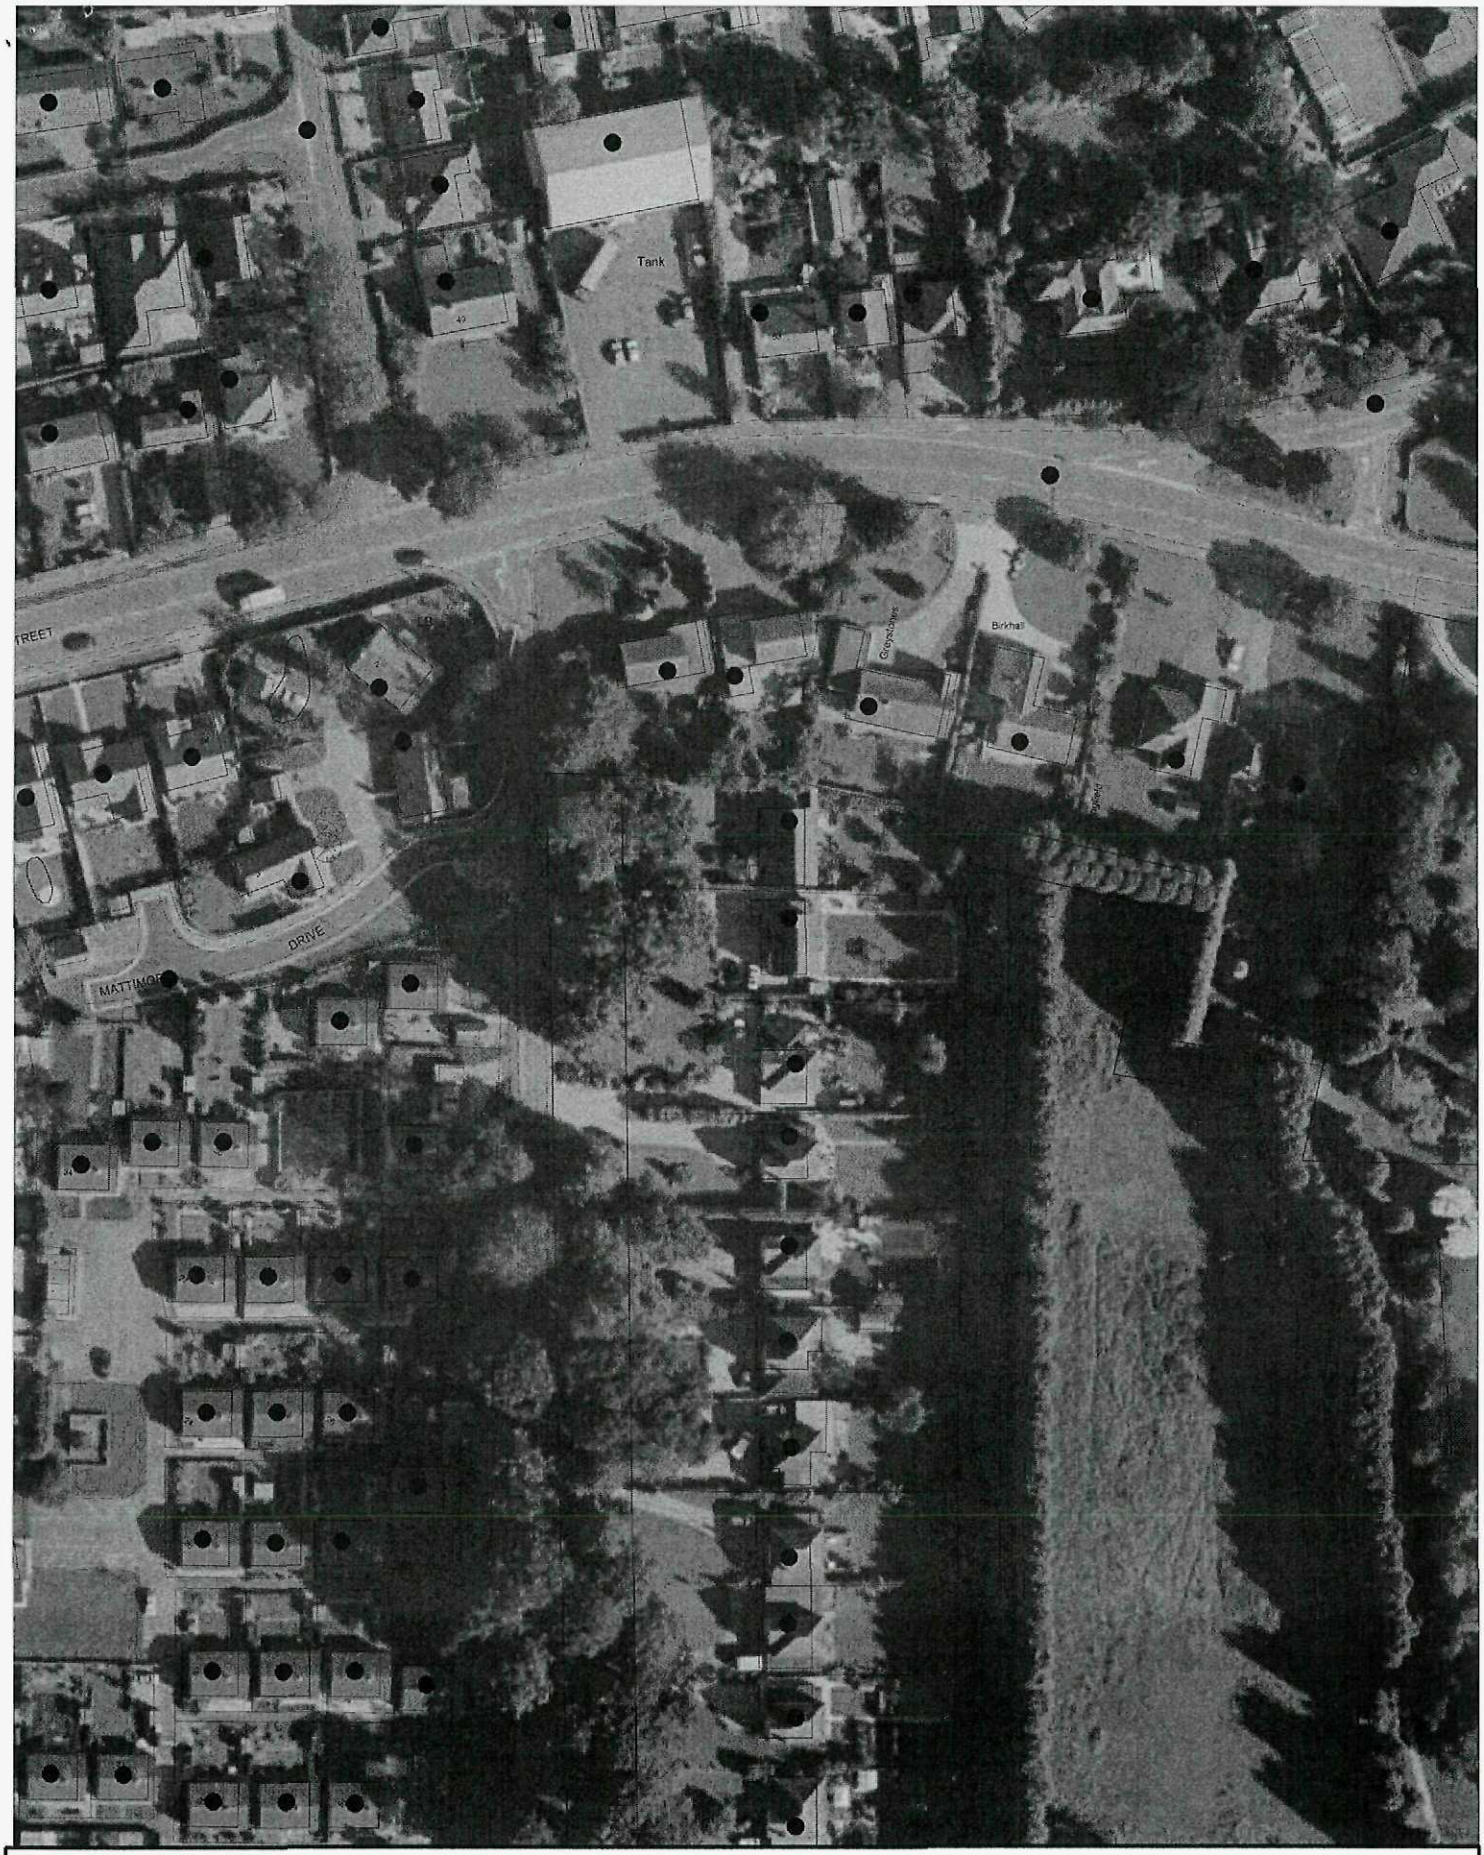

Scale: 1:1250

March 2015

Planning & Development

Council Offices, Priory Road, Spalding, Lincolnshire
PE11 2XE

Aerial Photography by ukperspectives.com
Local authority added data copyright South Holland District Council 2015

Please excuse
my drawings

due to my work I
am available at the
house, incase you
wish to visit.

2 March – 3rd March
12 March – 31 March
9 April – 14 April
23 April – 29 April.

Thank you

