


Ordnance Survey (c) Crown Copyright 2018. All rights reserved. Licence number 100022432

Location Plan 1 : 1250 scale

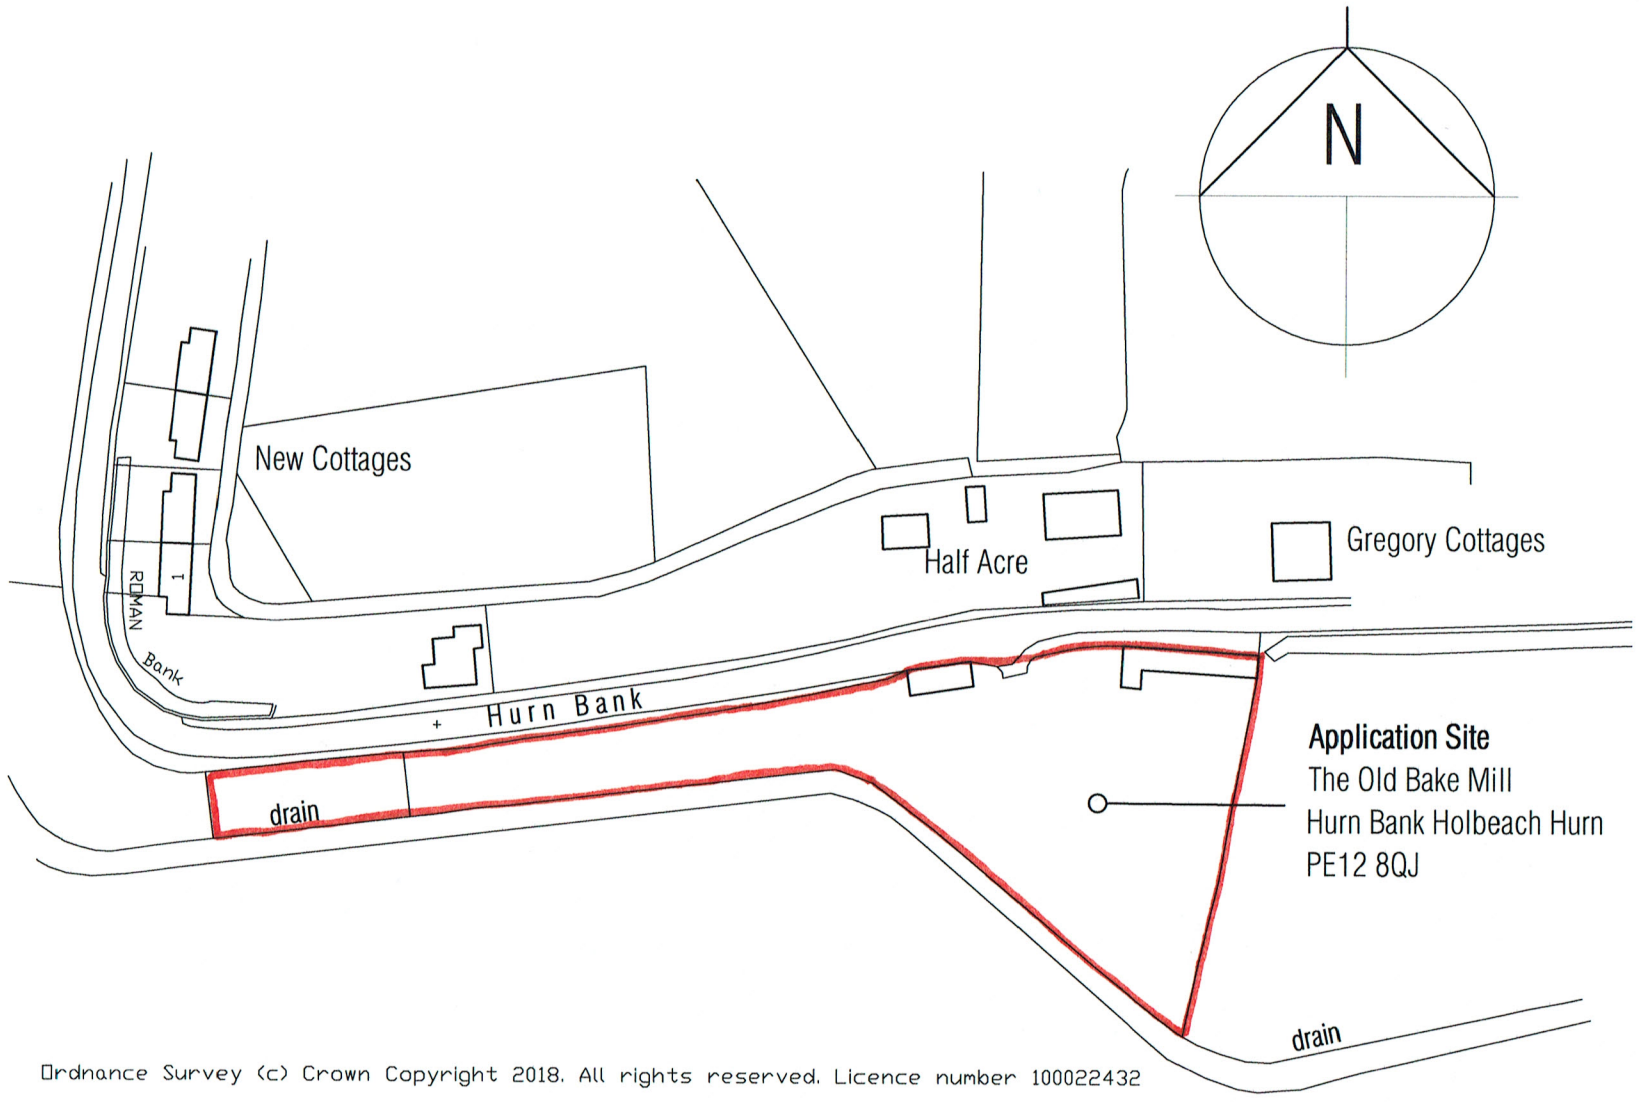

Site Layout

1 : 500 scale

please refer to topographical survey drg no. 17069 / 01 for site levels etc.

mlp Moulton Land and Planning

moultonlandandplanning.co.uk 7 Broad Lane Moulton Lincs PE12 6PN
tel 01406 370081 mob 07484 101655 e-mail alan@moultonland.co.uk

Project
Proposed Dwelling
The Old Bake Mill Hurn Bank
Holbeach Hurn PE12 8JQ for Mr. J. Roberts

Drawing
Location Plan
Site Layout

date **feb 2018**
scale(s) **1:1250 & 1:500 @A3**
DRG. No. **ROB01 / pl 001**