


Rev.	Date	Details

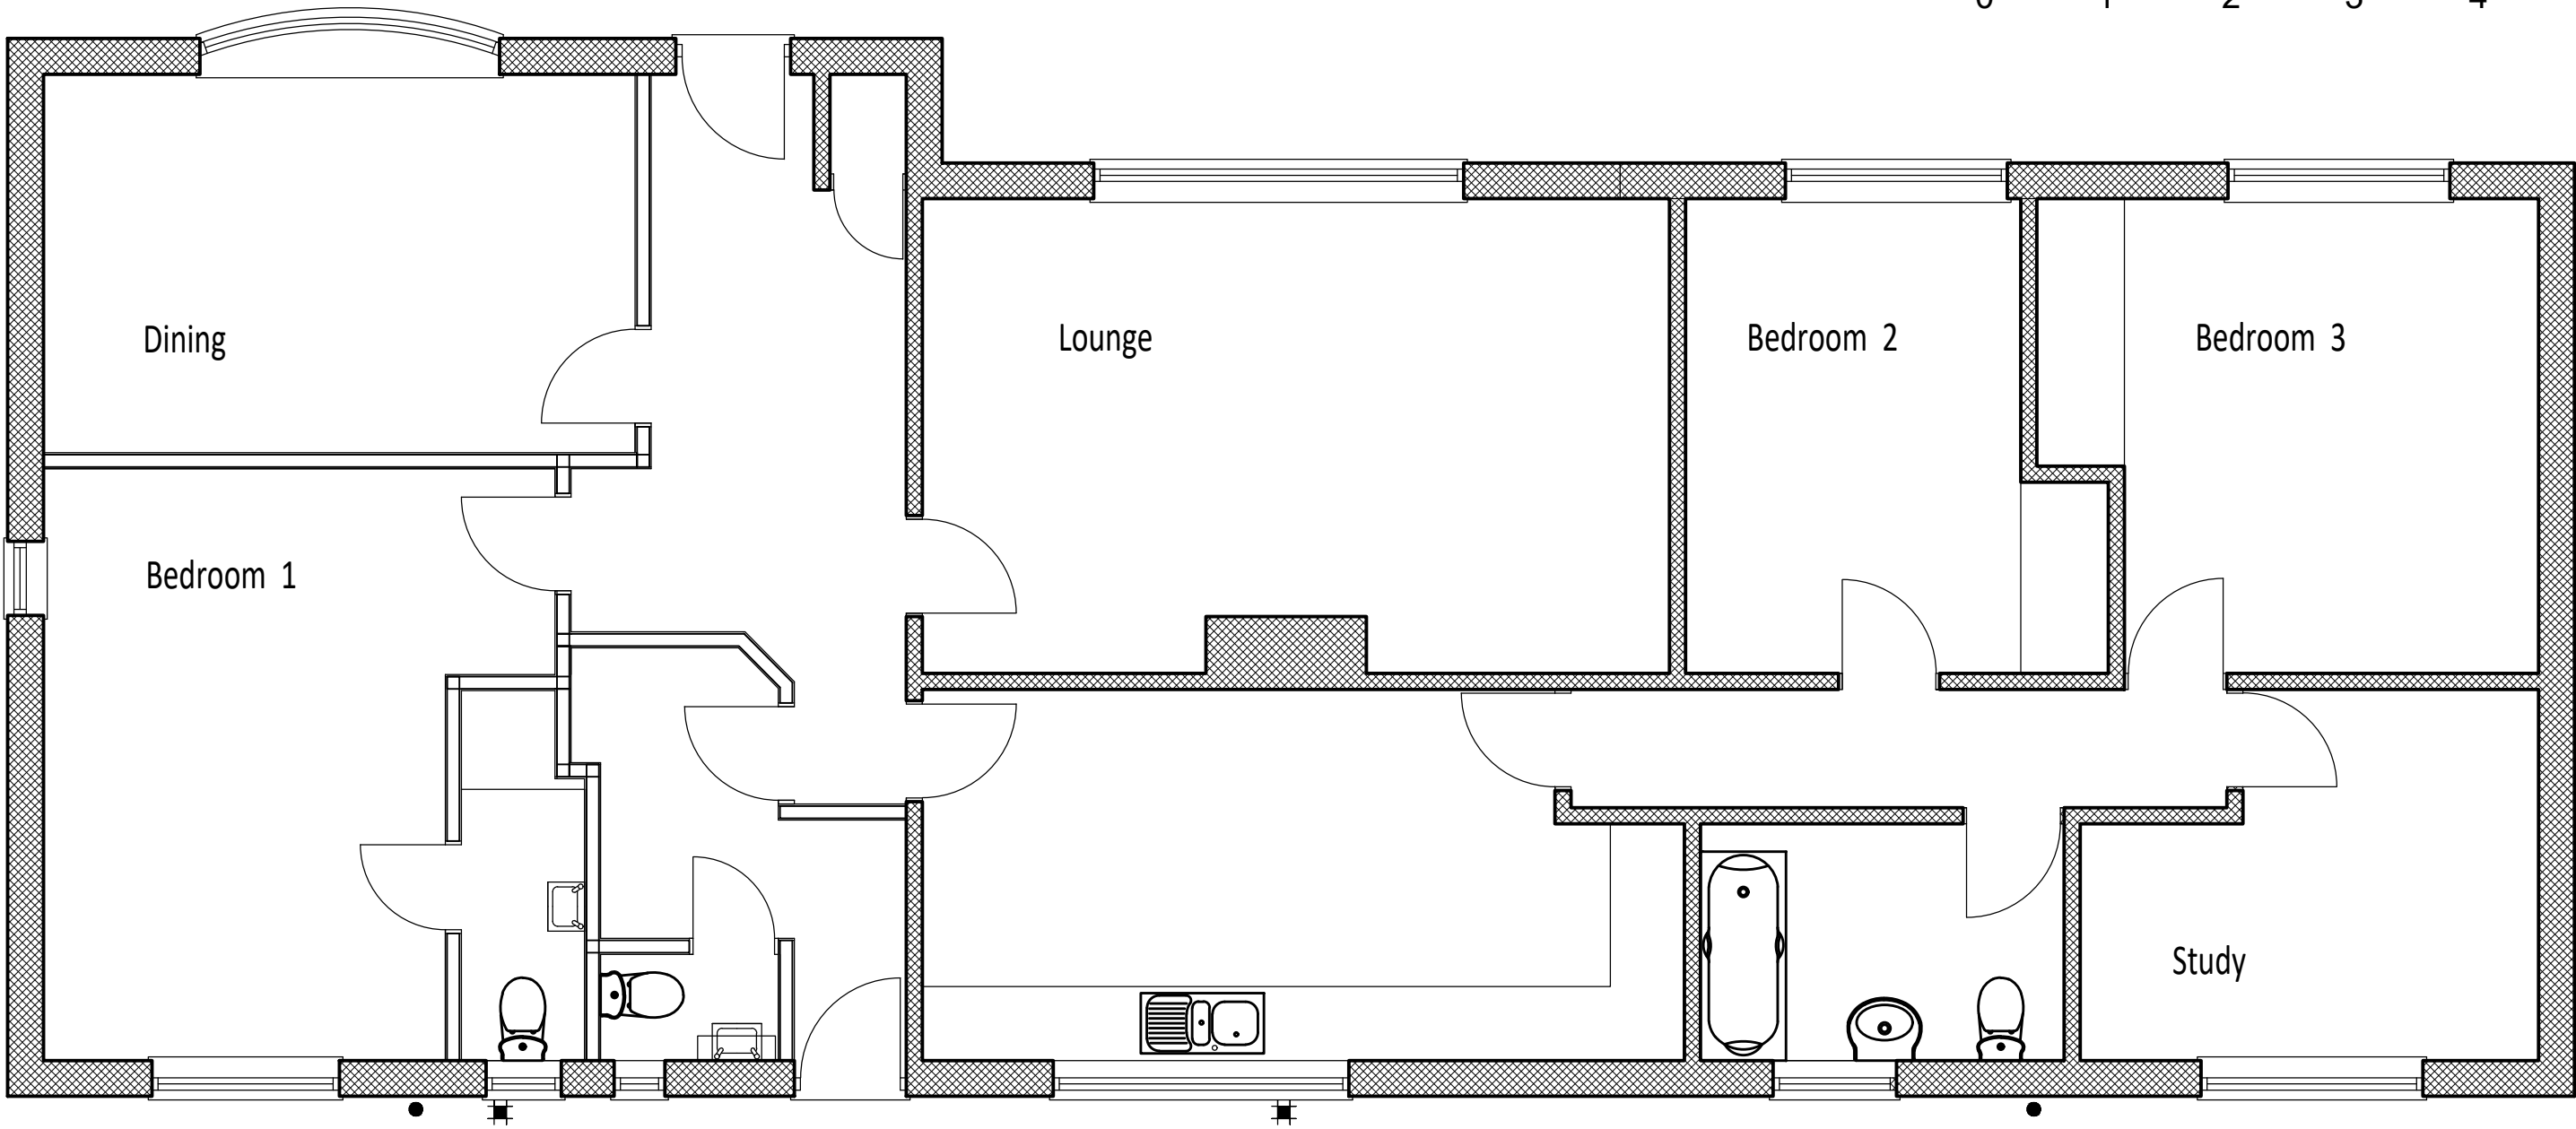

Client:	Proposal:	Scale @ A3	Title
MR. & MRS. D. WALES	REPLACEMENT ROOF INCLUDING DORMER	1 : 55	
JANICE KENDRICK DESIGN SERVICES	AT 8 JEKIL'S BANK, HOLBEACH ST. JOHNS, HOLBEACH	Dwg No.	
	e-mail- jkds@talk21.com tel : 07711 007209	22. 3382. 01	EXISTING GROUND FLOOR