



Rev.	Date	Details
A	22.02.22	Update to reflect layout changes.

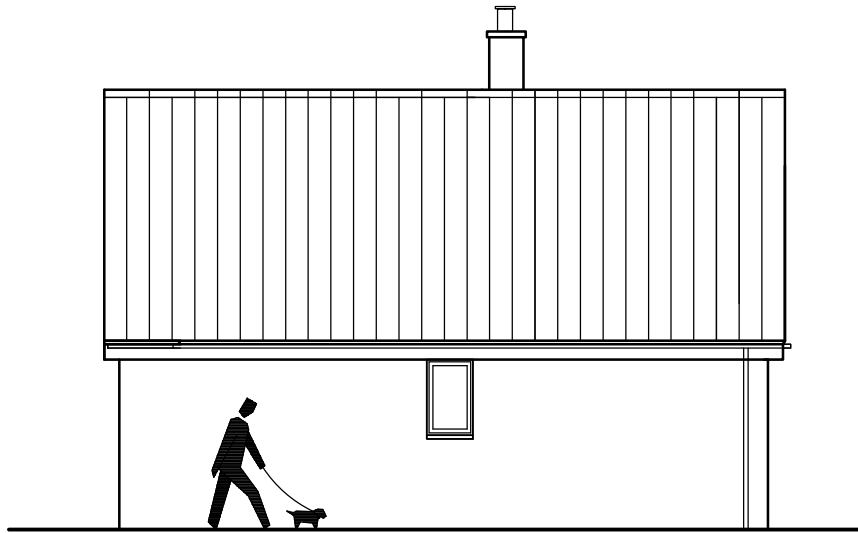


EAST

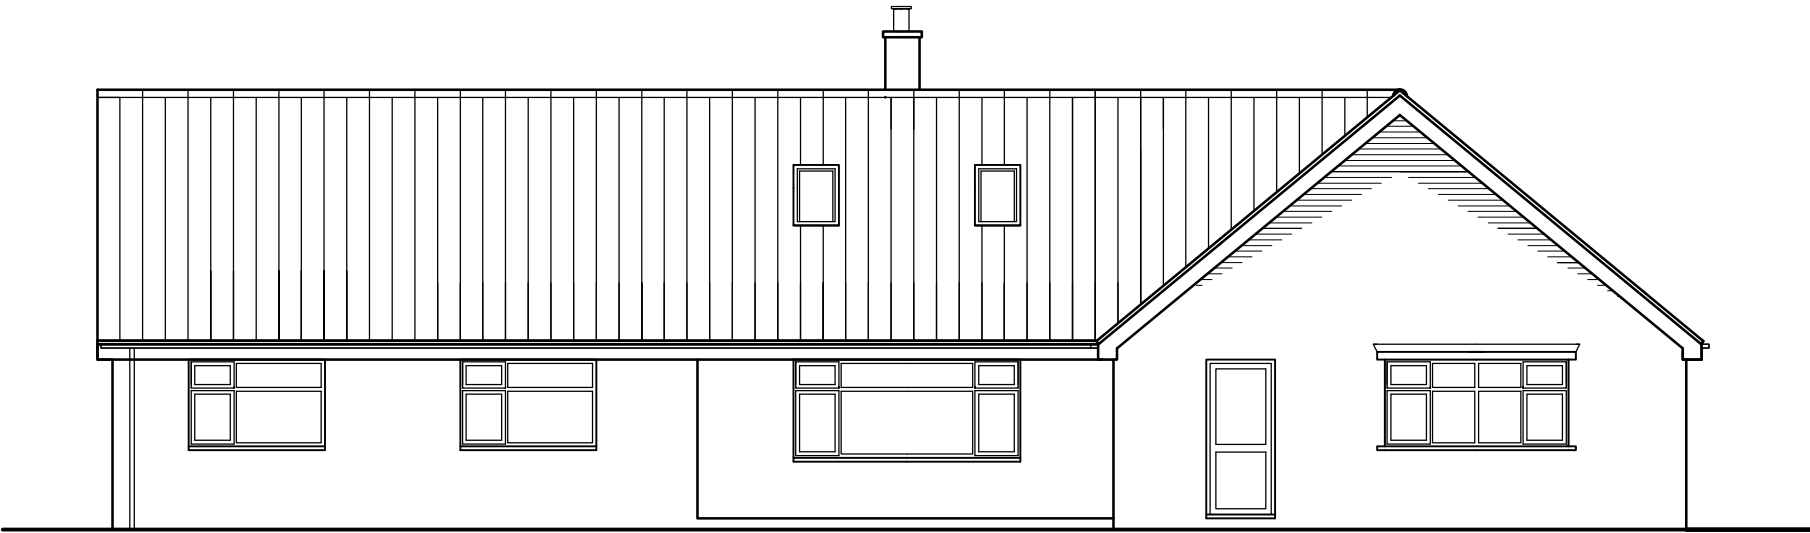

SOUTH



NORTH

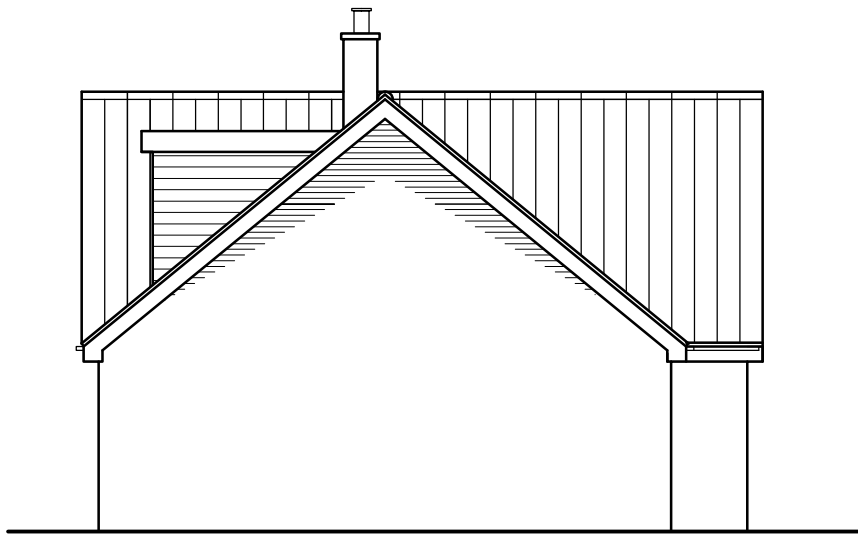

WEST



Client:	Proposal:	Scale @ A3	Title
MR. & MRS. D. WALES	REPLACEMENT ROOF INCLUDING DORMER AT 8 JEKIL'S BANK, HOLBEACH ST. JOHNS, HOLBEACH	1 : 100	
JANICE KENDRICK DESIGN SERVICES e-mail- jkds@talk21.com tel : 07711 007209		Dwg No. 22. 3382. 05	
			PROPOSED ELEVATIONS