


Rev.	Date	Details
A	21.02.22	Bedroom 2 enlarged.

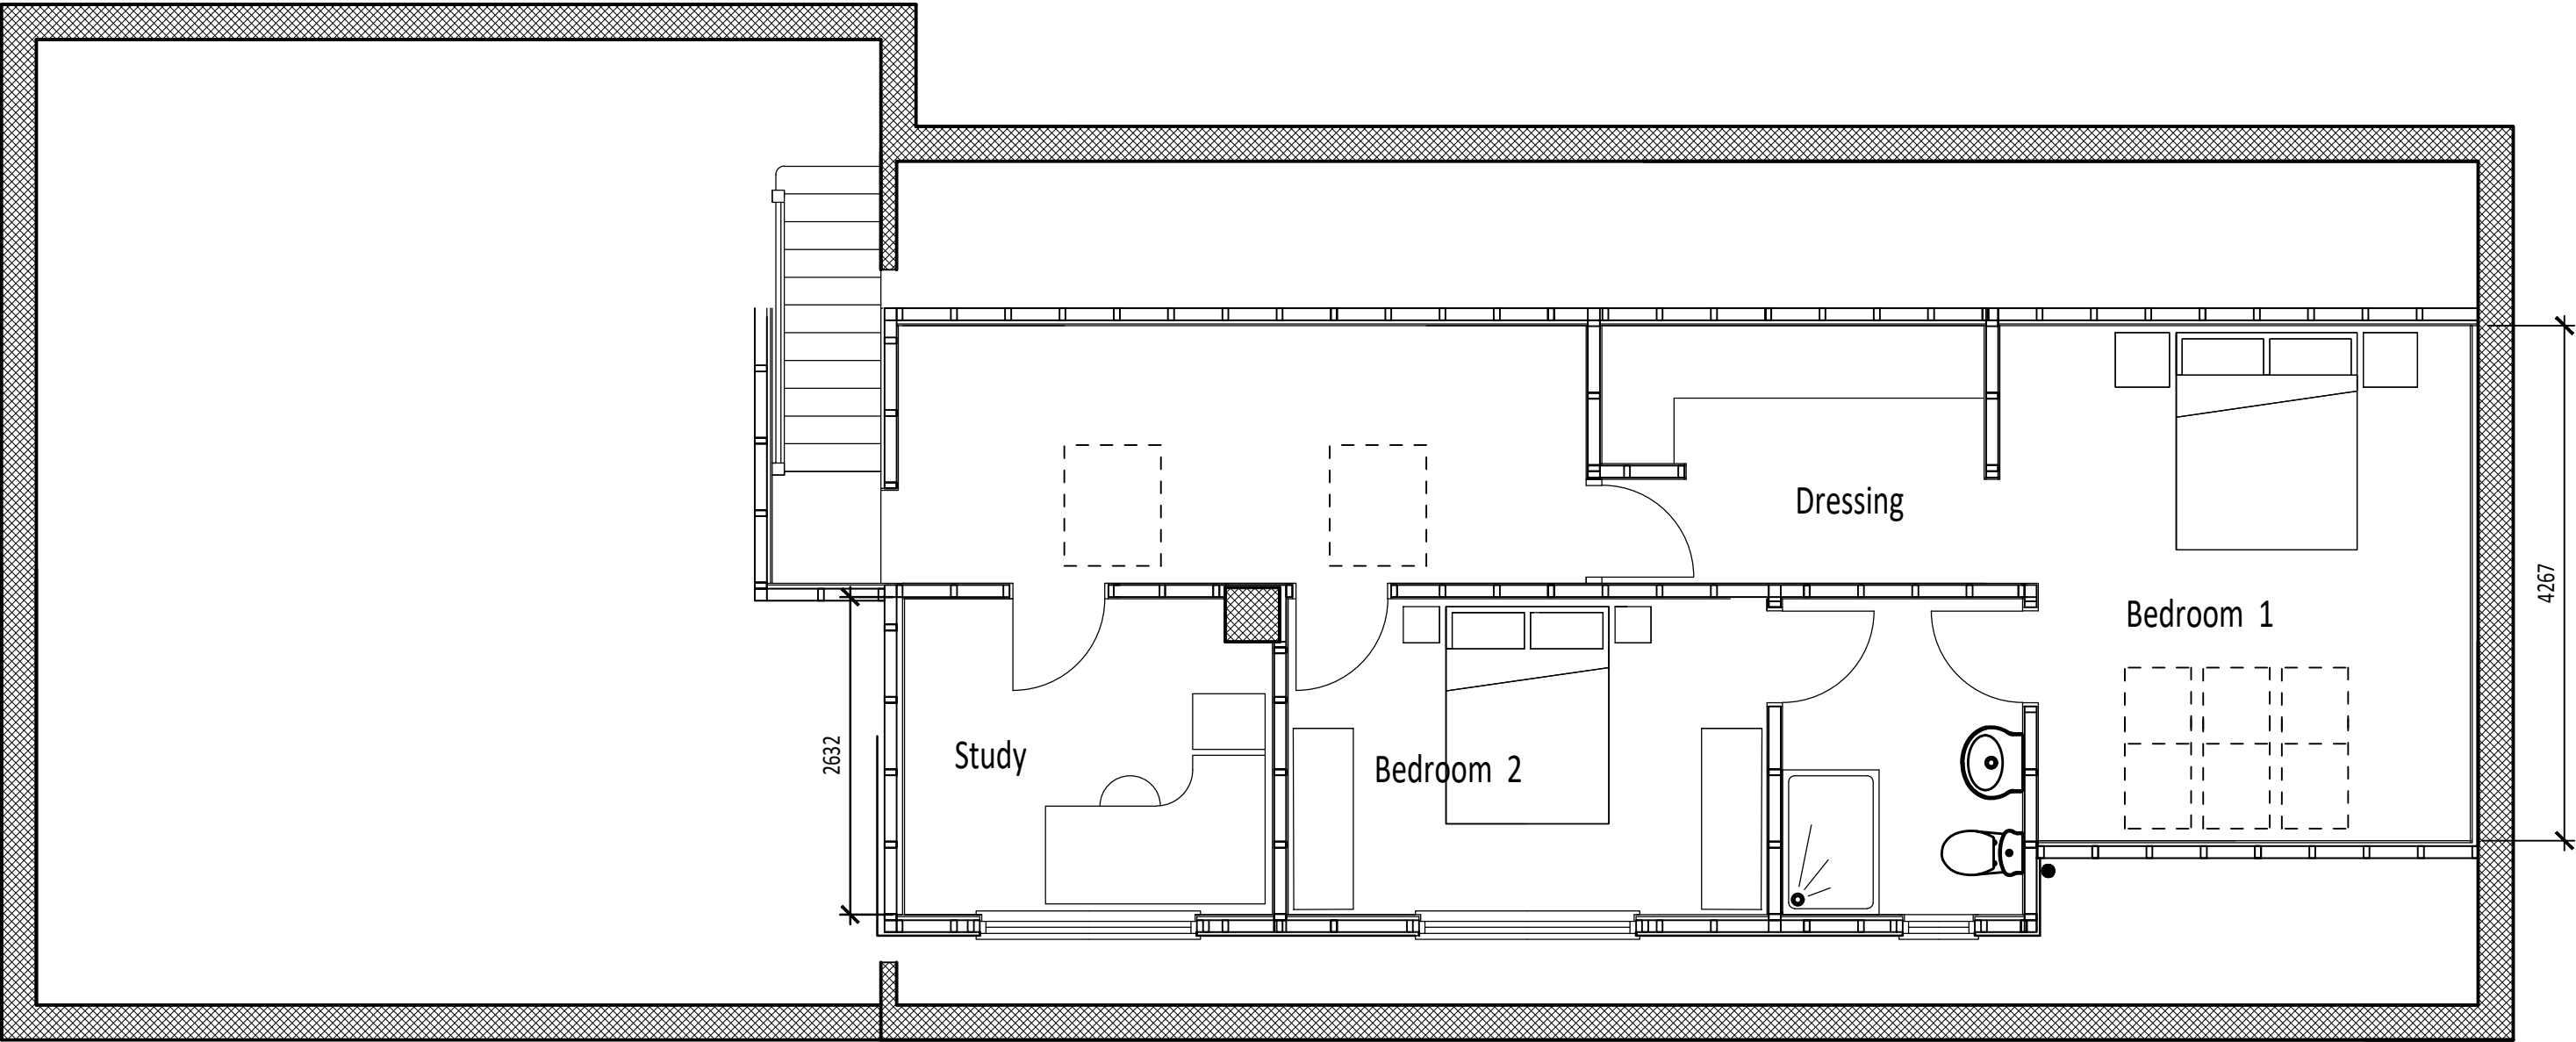

Client:	Proposal:	Scale @ A3	Title
MR. & MRS. D. WALES	REPLACEMENT ROOF INCLUDING DORMER AT 8 JEKIL'S BANK, HOLBEACH ST. JOHNS, HOLBEACH	1 : 55	
JANICE KENDRICK DESIGN SERVICES e-mail- jkds@talk21.com tel : 07711 007209		Dwg No. 22. 3382. 03	
PROPOSED FIRST FLOOR			