


Rev.	Date	Details
A	21.02.22	Layout update.
B	23.02.22	GF WC length decreased.

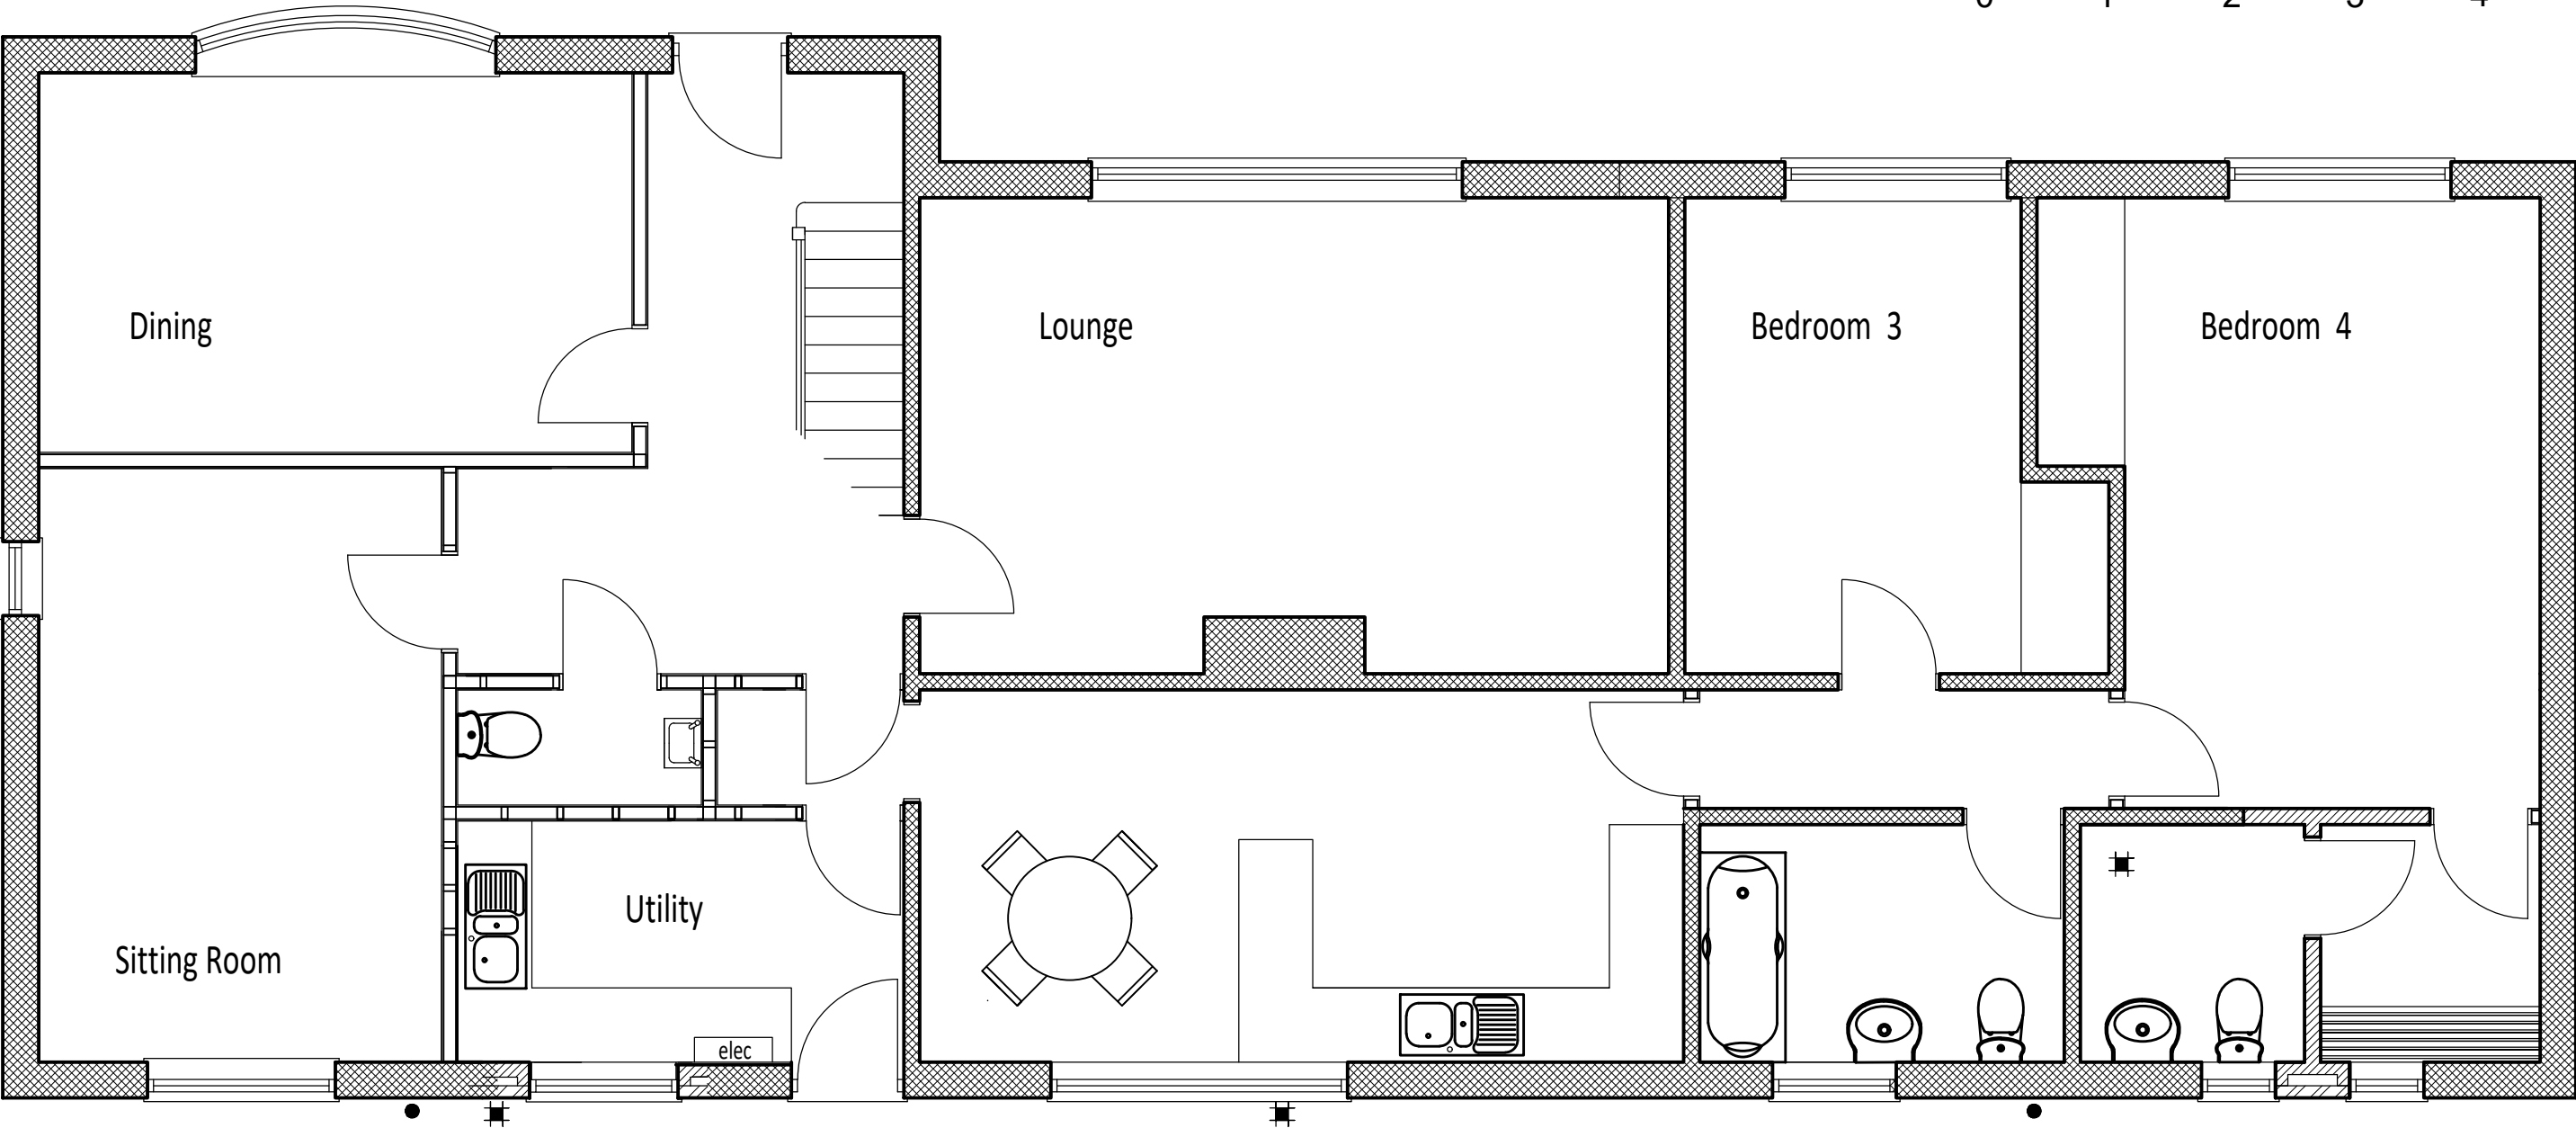

Client: MR. & MRS. D. WALES	Proposal: REPLACEMENT ROOF INCLUDING DORMER AT 8 JEKIL'S BANK, HOLBEACH ST. JOHNS, HOLBEACH	Scale @ A3 1 : 55	Title PROPOSED GROUND FLOOR
JANICE KENDRICK DESIGN SERVICES	e-mail- jkds@talk21.com tel : 07711 007209	Dwg No. 22. 3382. 02	