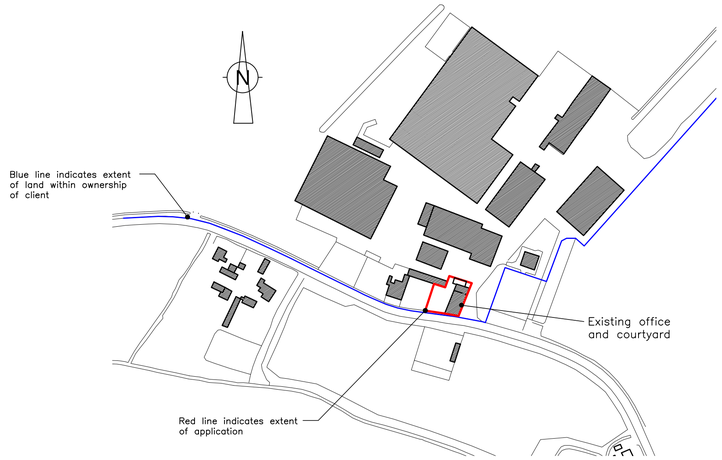

LOCATION PLAN - 1:2500

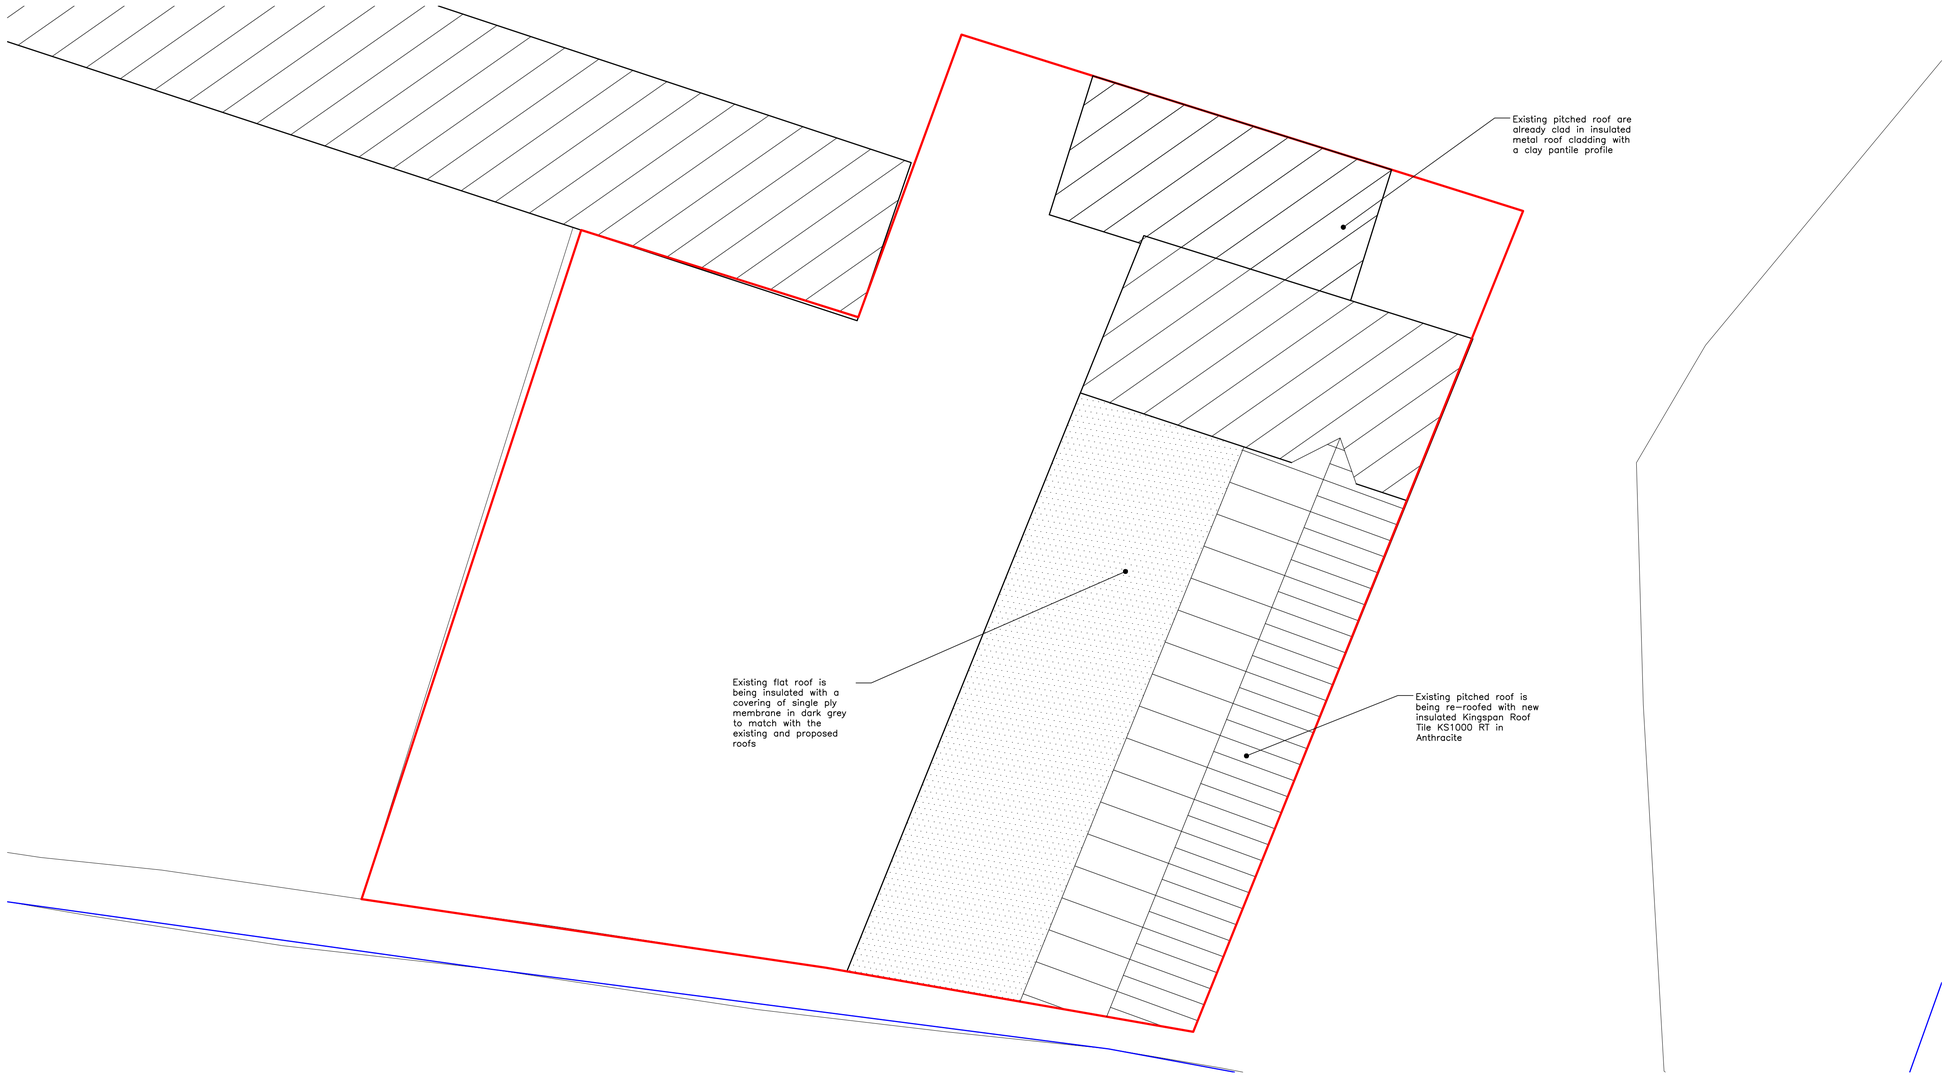

BLOCK PLAN - 1:100

NOTES

DO NOT SCALE THIS DRAWING.

ALL DIMENSIONS ARE IN mm UNLESS NOTED OTHERWISE.

ALL DIMENSIONS, DETAILS, COMPONENTS AND ASSEMBLIES SHALL BE VERIFIED BY THE CONTRACTOR PRIOR TO CONSTRUCTION, MANUFACTURE OR SUPPLY.

ALL MATERIALS, CONSTRUCTION AND DETAILS SHOWN OR IMPLIED BY THIS DRAWING MUST COMPLY WITH CURRENT BRITISH STANDARDS, CODES OF PRACTICE, PLANNING / BUILDING REGULATIONS, H & SE LEGISLATION AND CLIENTS PARTICULAR SPECIFICATIONS.

CONFLICTING INFORMATION SHOWN OR IMPLIED SHALL BE REFERRED TO CALVERT BRAIN & FRAULO LTD.

THIS DRAWING AND THE WORKS DEPICTED ARE THE COPYRIGHT OF CALVERT BRAIN & FRAULO LTD. AND MAY NOT BE REPRODUCED WITHOUT WRITTEN PERMISSION.

THIS DRAWING MUST BE READ IN CONJUNCTION WITH ALL ENGINEERS, ARCHITECTS AND SPECIALISTS' DRAWINGS AND SPECIFICATIONS.

REV.	DESCRIPTION	APPR.	CHKD.	DRAWN	DATE
-	ISSUED FOR PLANNING	RWB	JWL	SAG	03.03.15

SCALES
1:50, 1:100 @ A1

CLIENT
O. A. TAYLOR AND SONS LTD.
WASHWAY HOUSE FARM
WASHWAY HOUSE ROAD
HOLBEACH, LINCS.

PROJECT
REFURBISHMENT TO OFFICE

DRAWING TITLE
BLOCK PLAN AND LOCATION PLAN

- [x] PRELIMINARY
- [ ] TENDER ISSUE
- [ ] WORKING DRAWING
- [ ] ISSUED ON COMPLETION

CALVERT BRAIN & FRAULO LTD
CONSULTING STRUCTURAL & CIVIL ENGINEERS
3 PORTLAND STREET, KING'S LYNN, NORFOLK, PE30 1PB
TEL 01553 766220 FAX 01553 766033 WWW C-B-F.CO.UK

DRAWING NO. 157259 / 03
REV. -