


PROPOSED FRONT ELEVATION (SOUTHEAST)

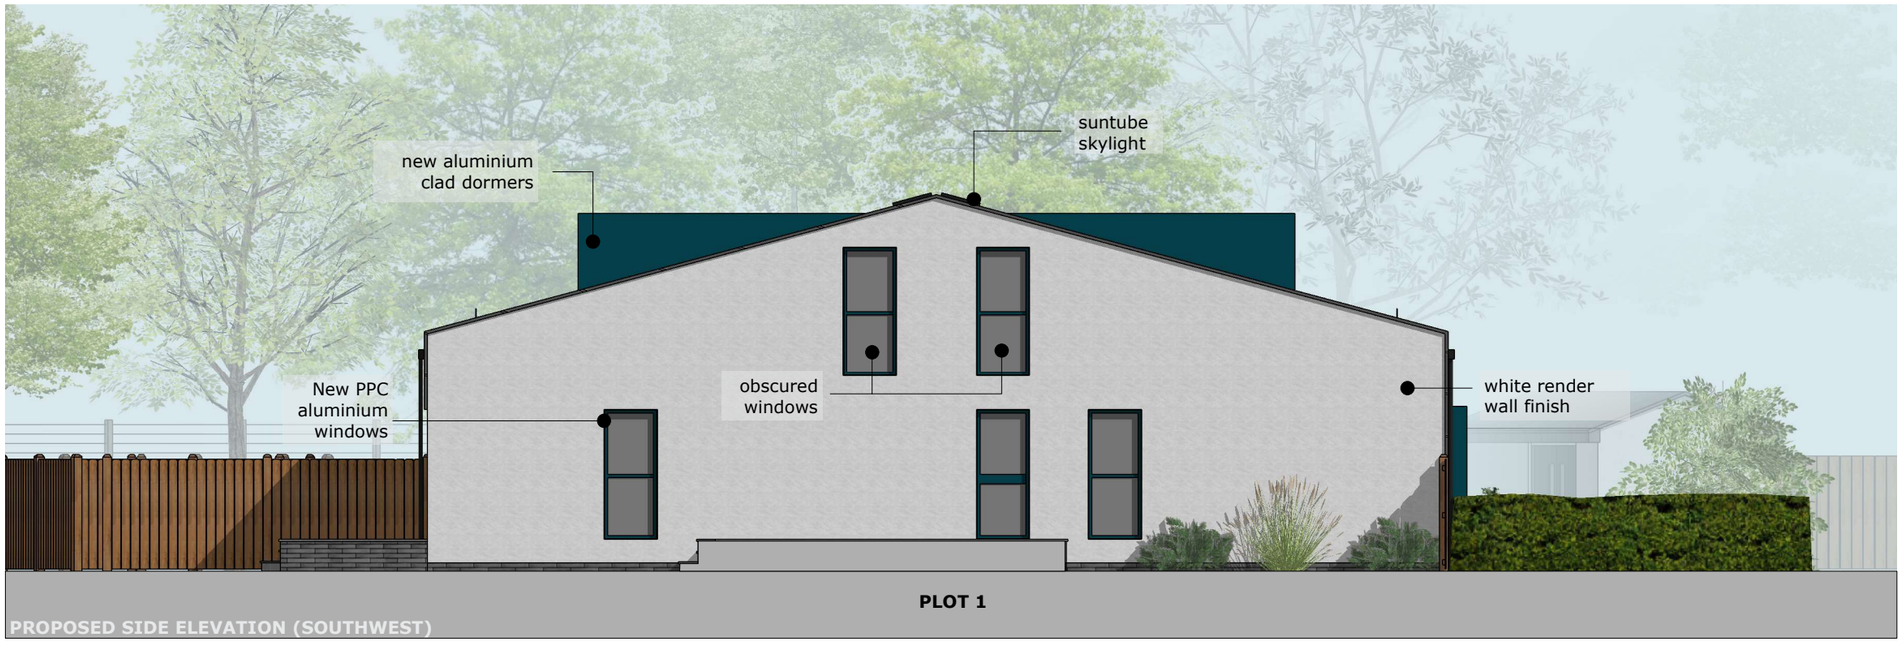

PROPOSED SIDE ELEVATION (SOUTHWEST)

1:50 1:100 1:200 1:500 — 1 2 4 10 — 2.5 5 10 25 — 5m 10m 20m 50m

ARGENTO DESIGN STUDIO LTD
P: 67 Daisy Drive, Hatfield, Herts AL10 9FR
T: 07739 353 248
E: Les@argento-ds.co.uk
W:www.argento-ds.co.uk

Proposed Factory Conversion At:
Swepstones, Battlefields Lane North,
Holbeach. PE12 7PF

PROPOSED ELEVATIONS 1/4

1:100@A3 LF Aug '19

PLANNING

185_PL17A