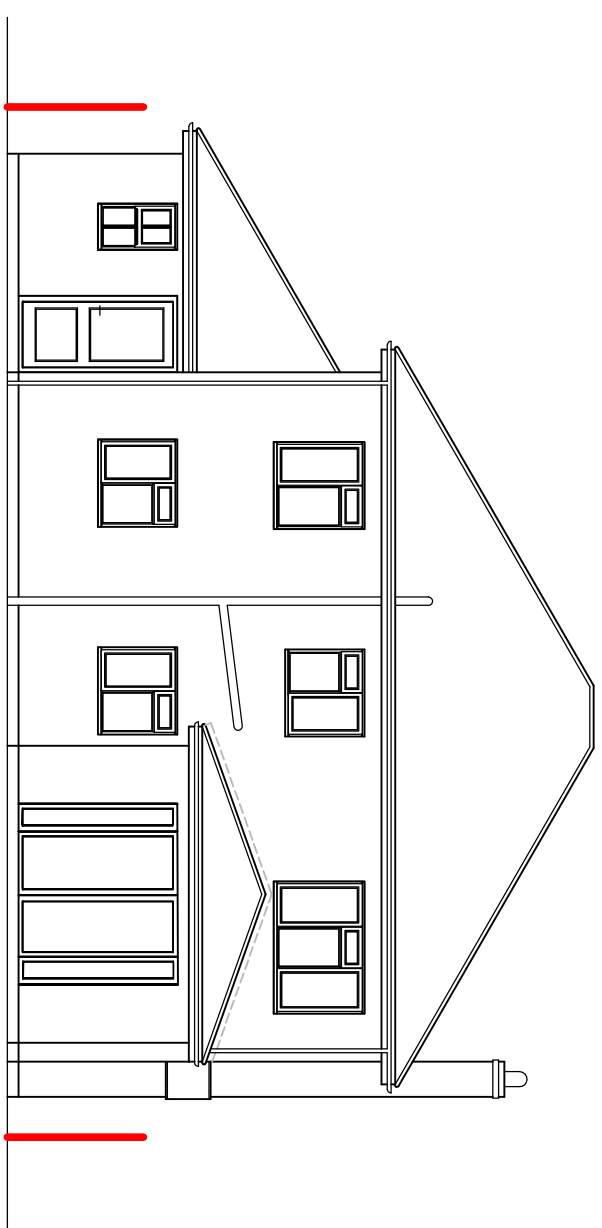
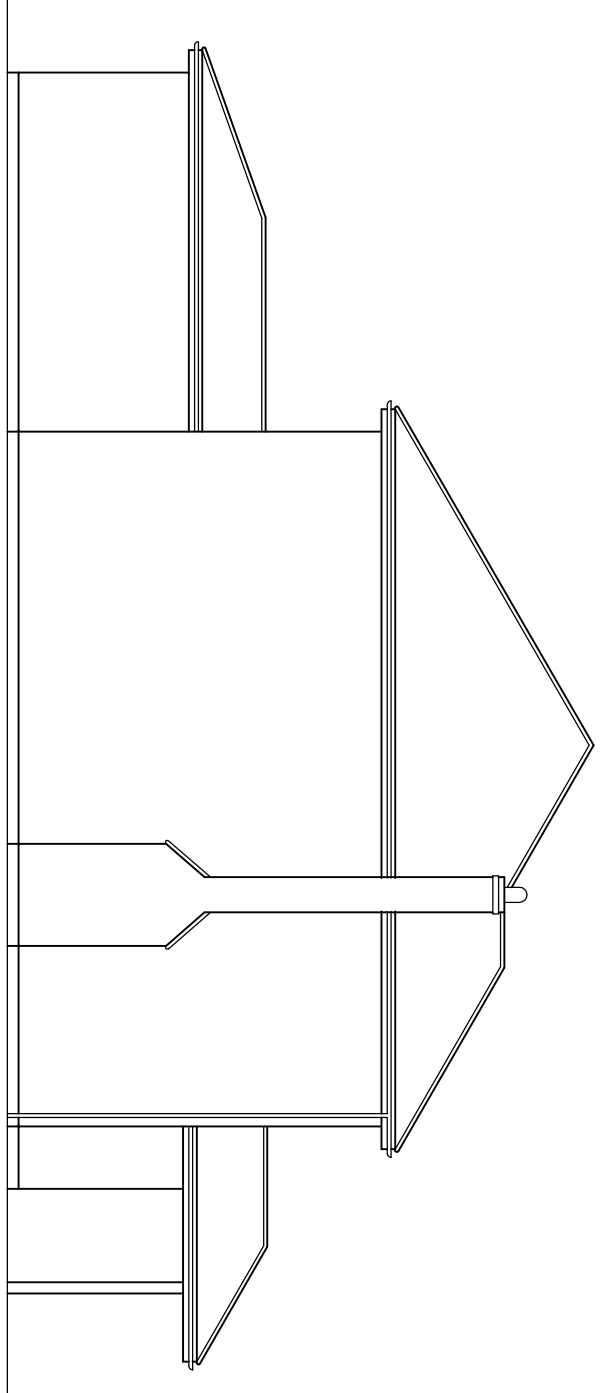
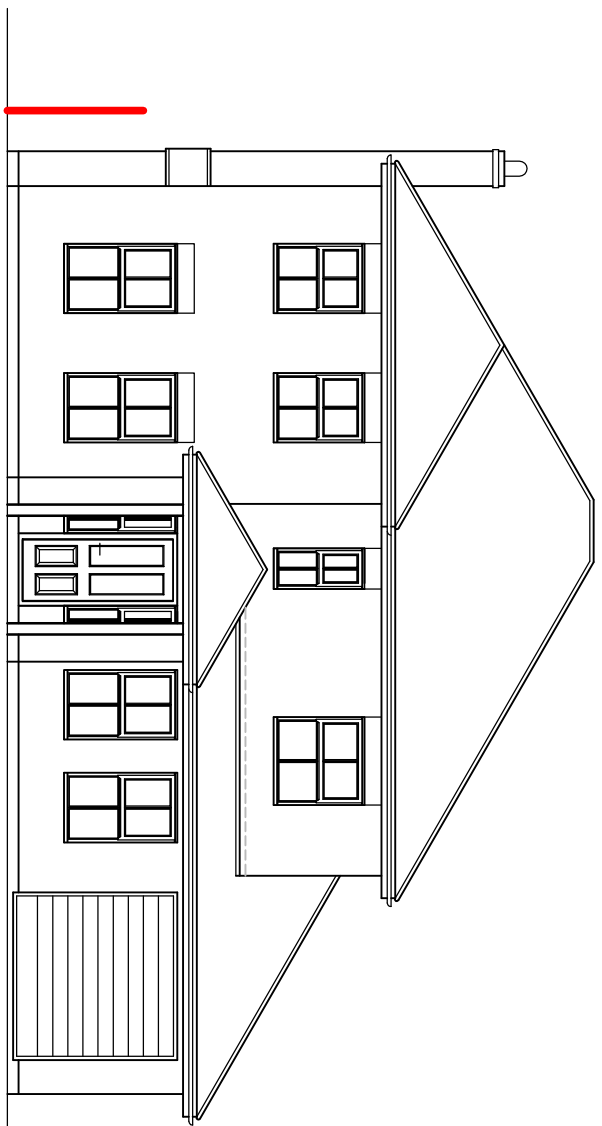
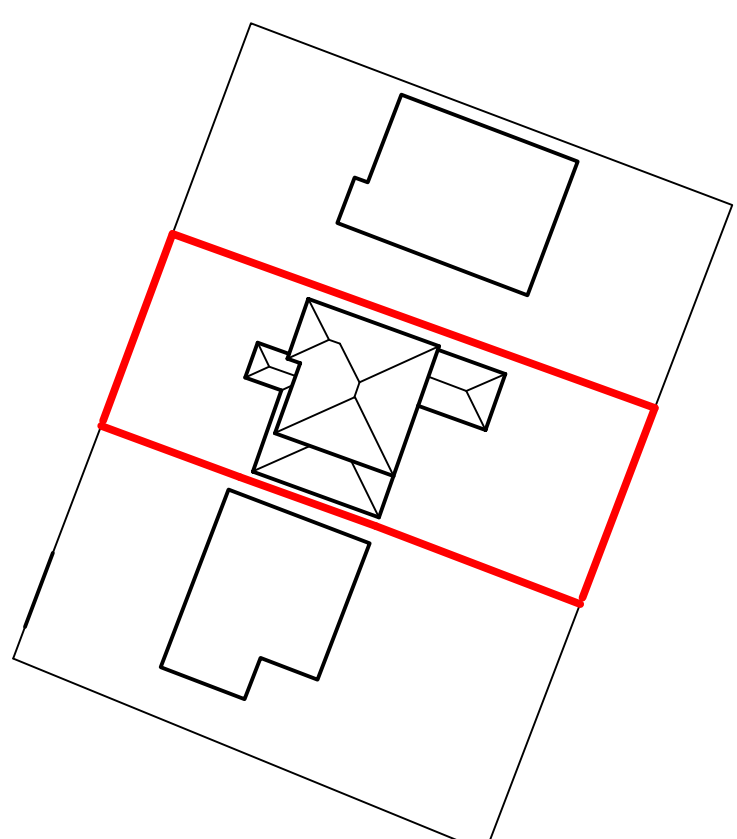
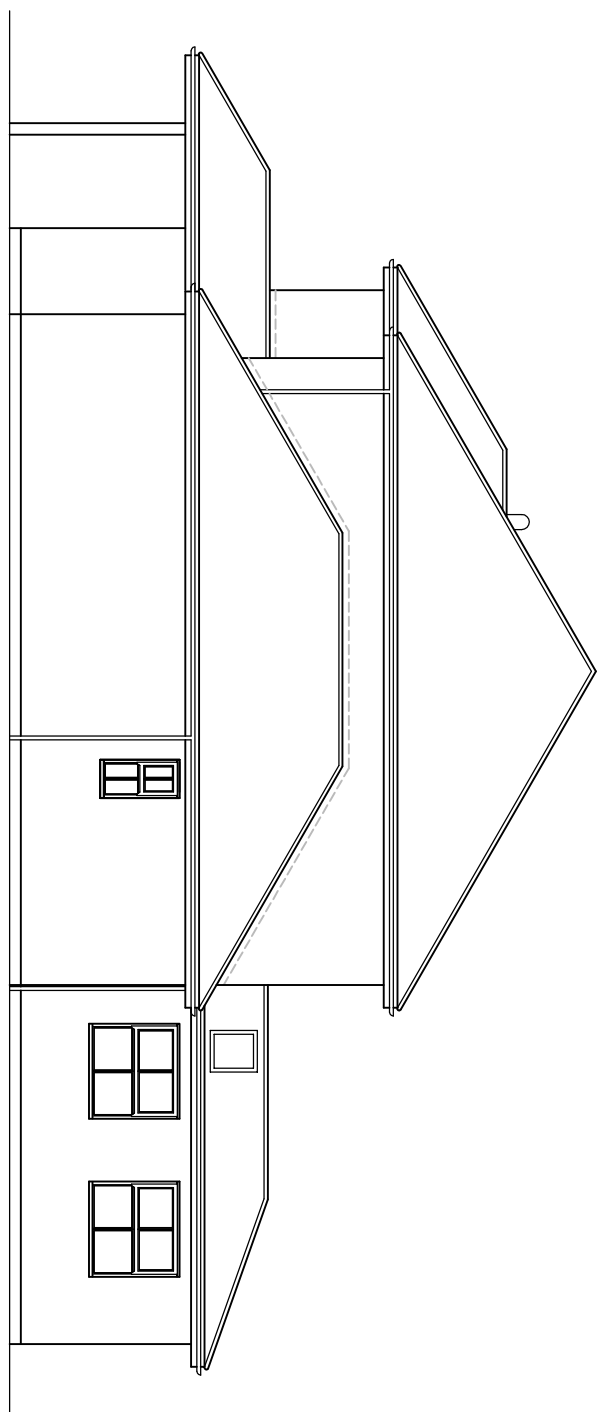
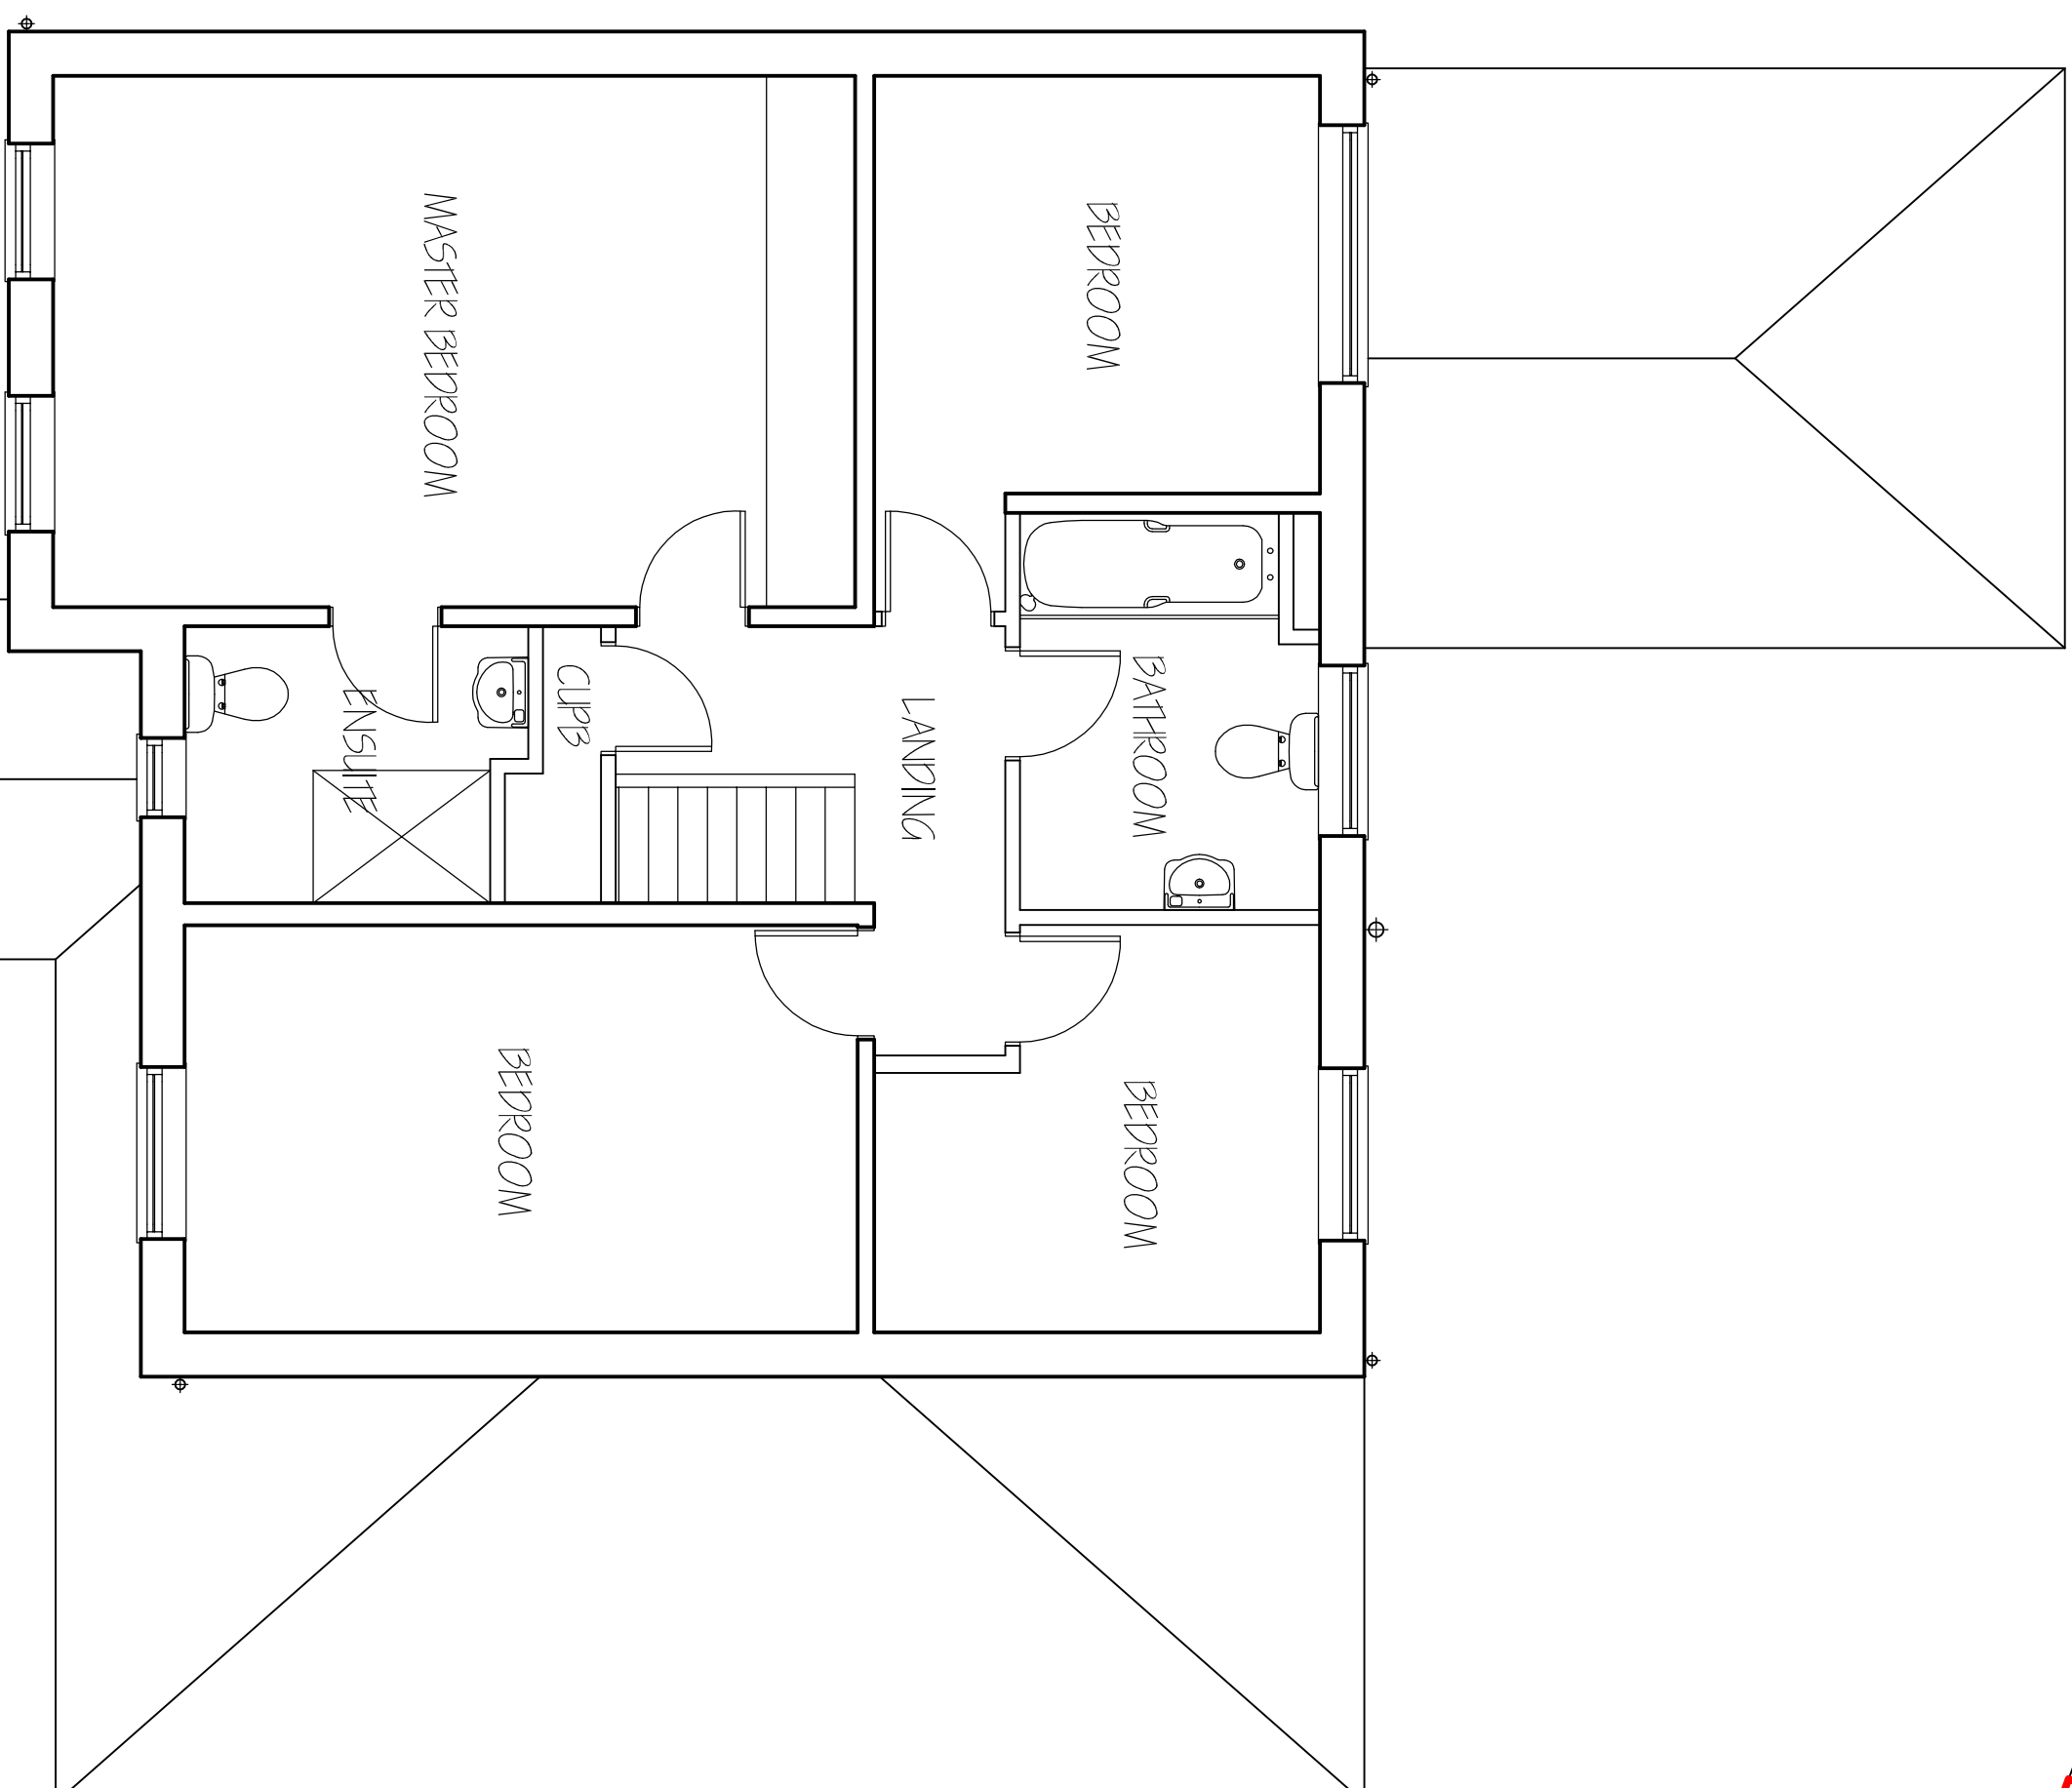
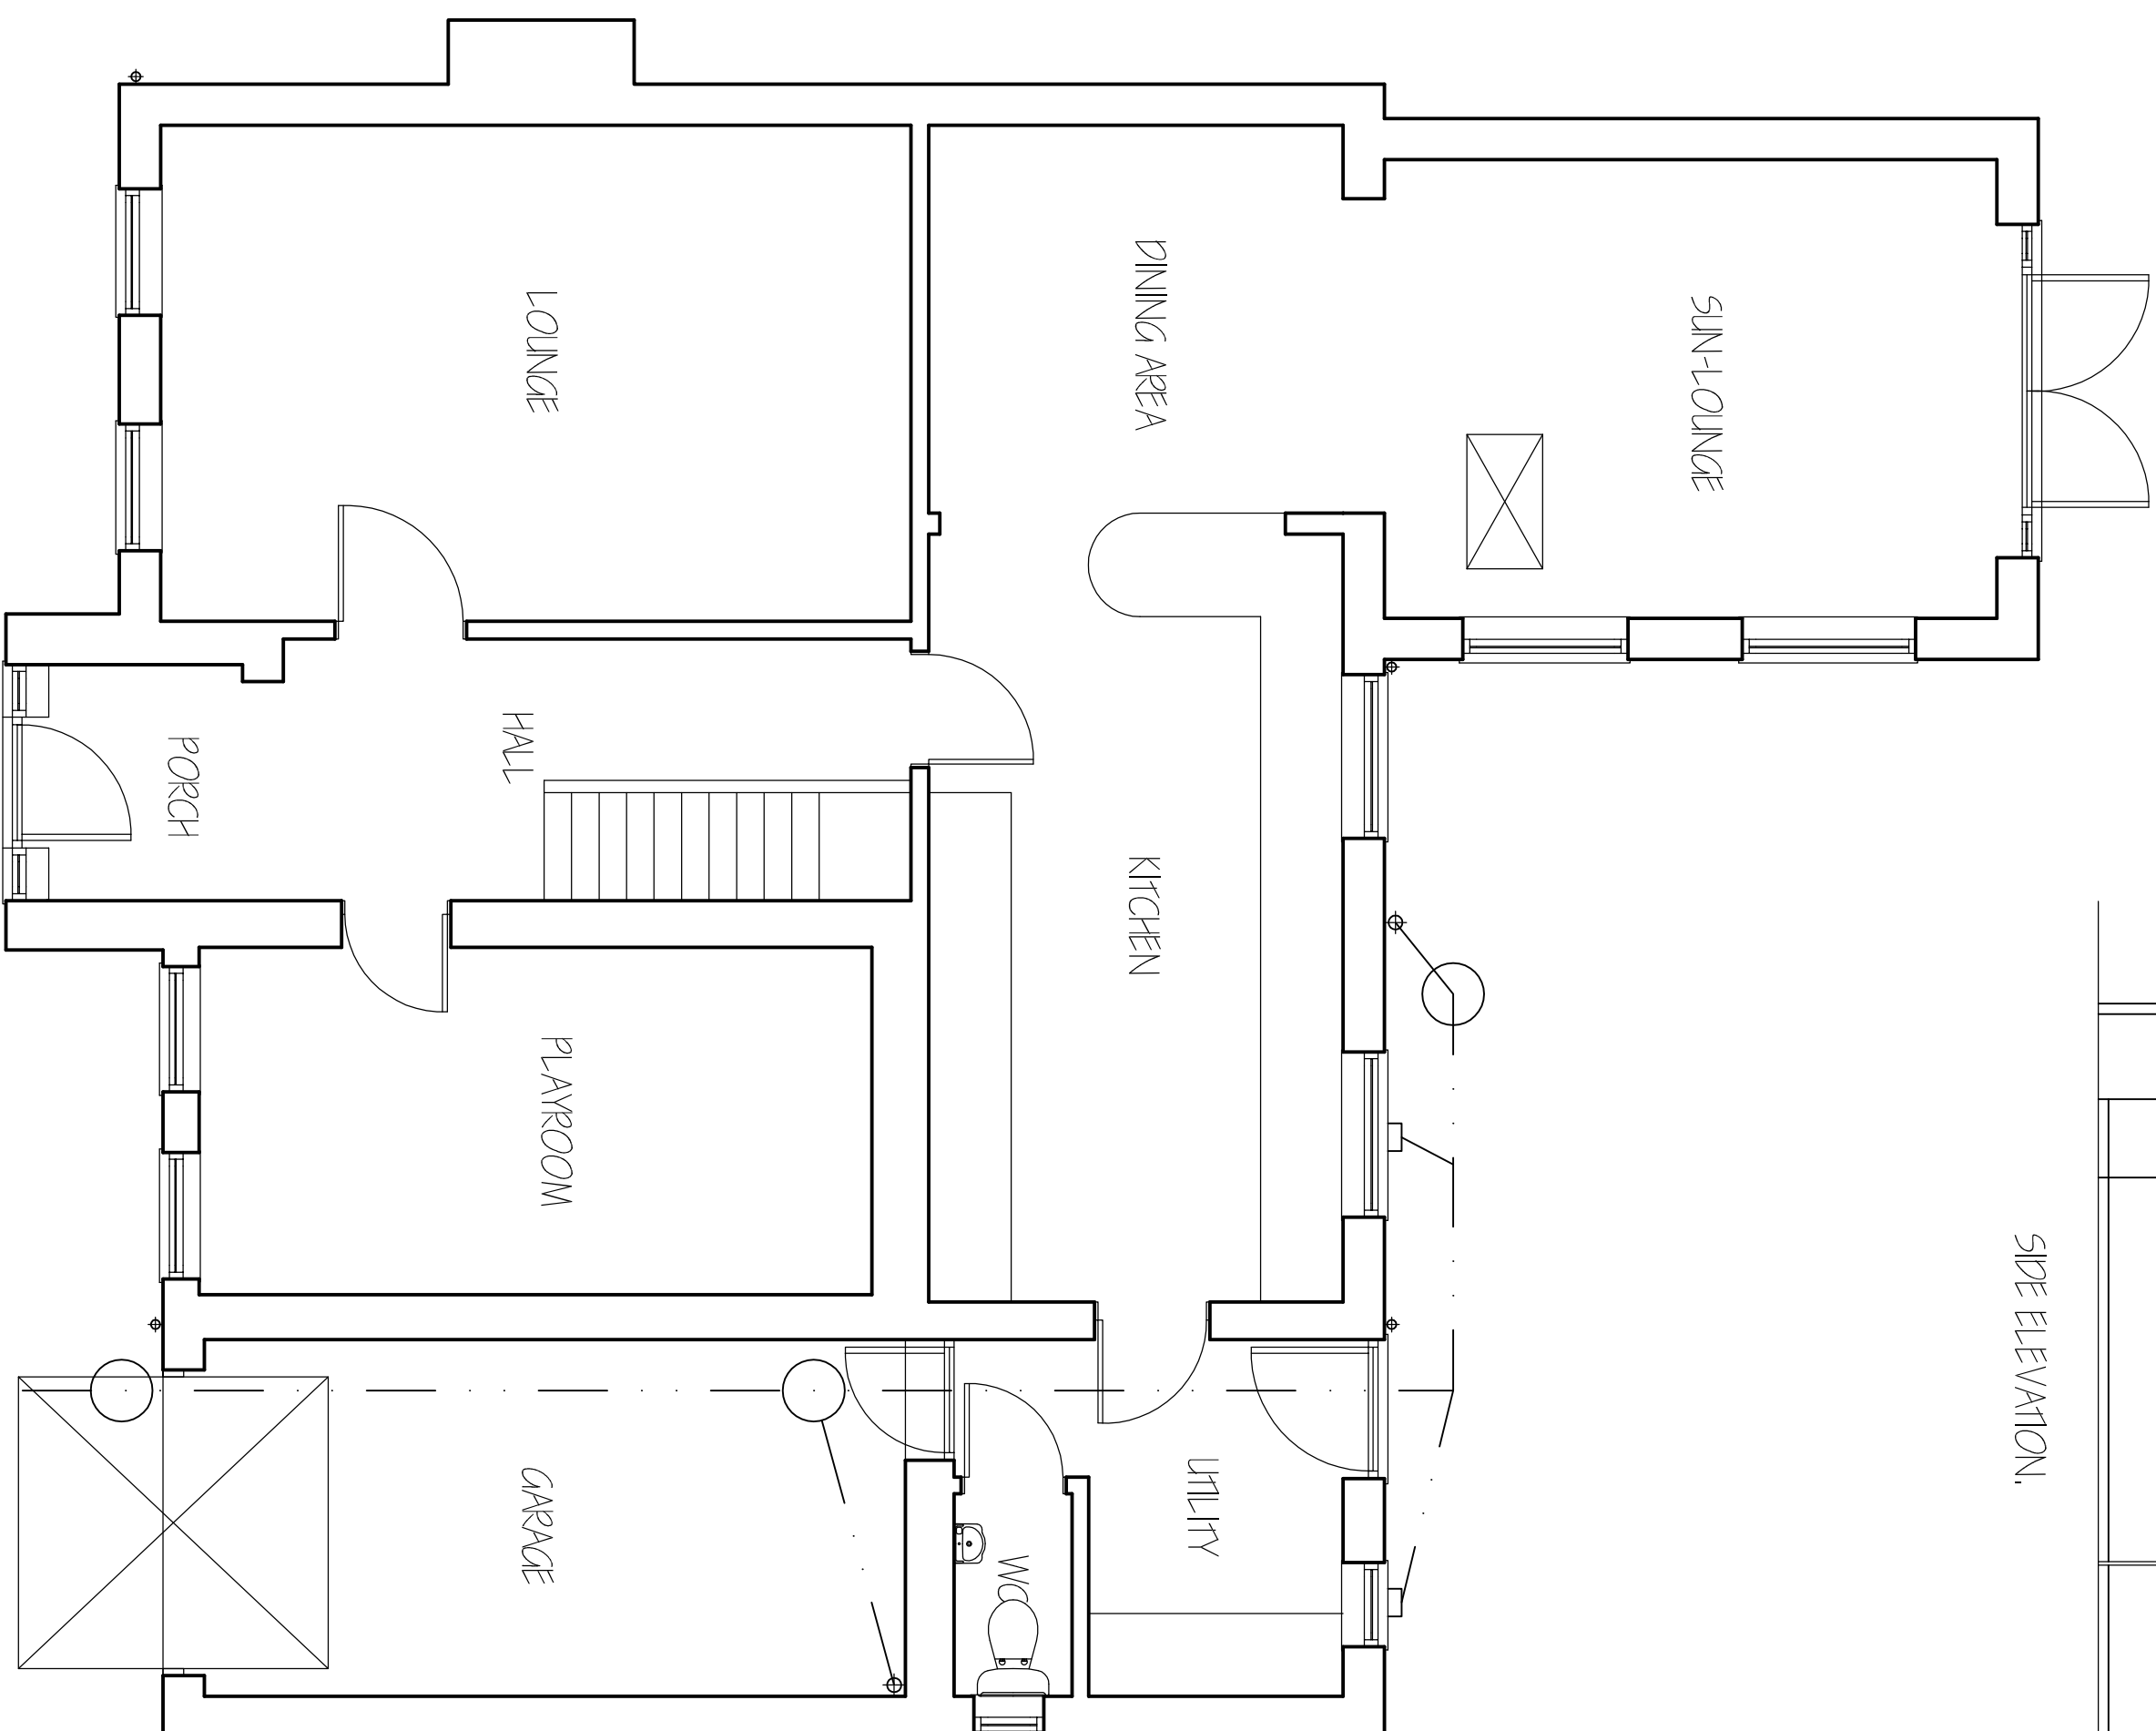


Ordnance Survey (c) Crown Copyright 2020. All rights reserved. Licence number 10002243

SITE PLAN
1/500[illegible]