




ELEVATION

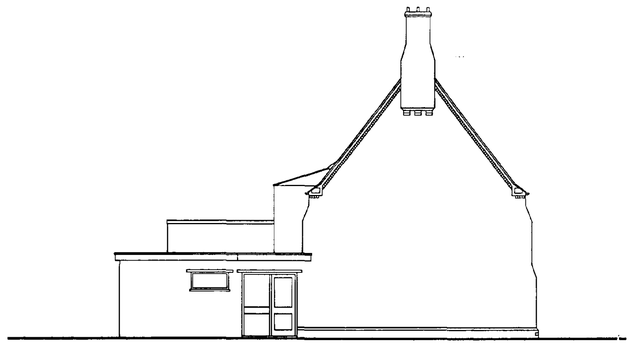


ELEVATION

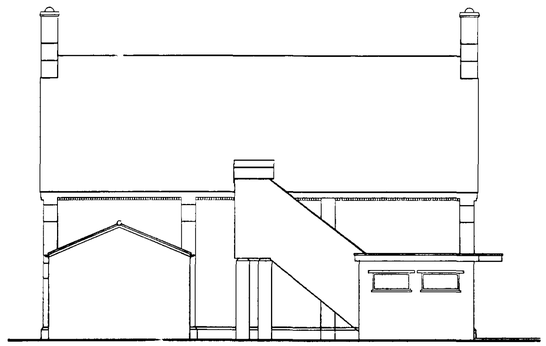


ELEVATION

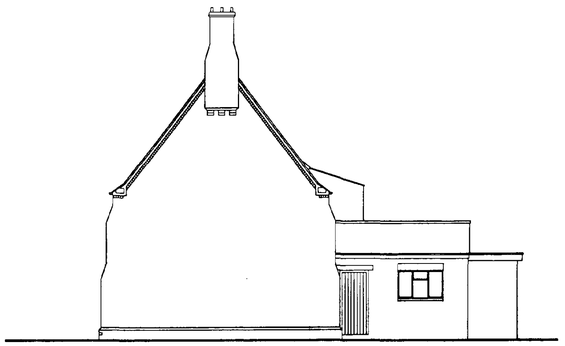


ELEVATION

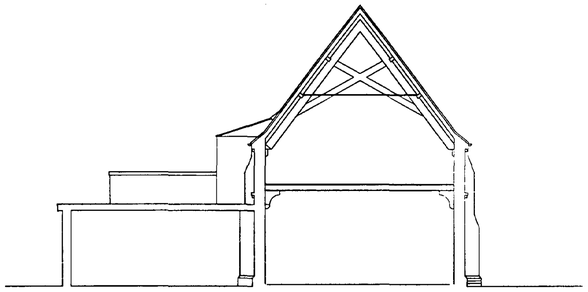


SECTION A-A

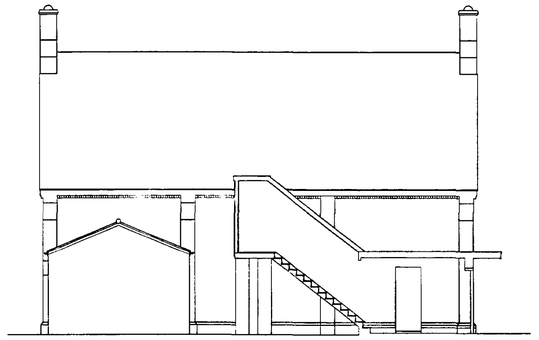


SECTION B-B

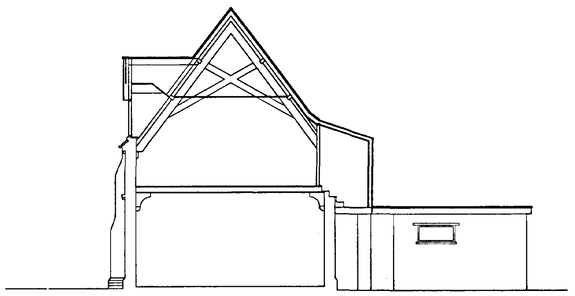

SECTION C-C

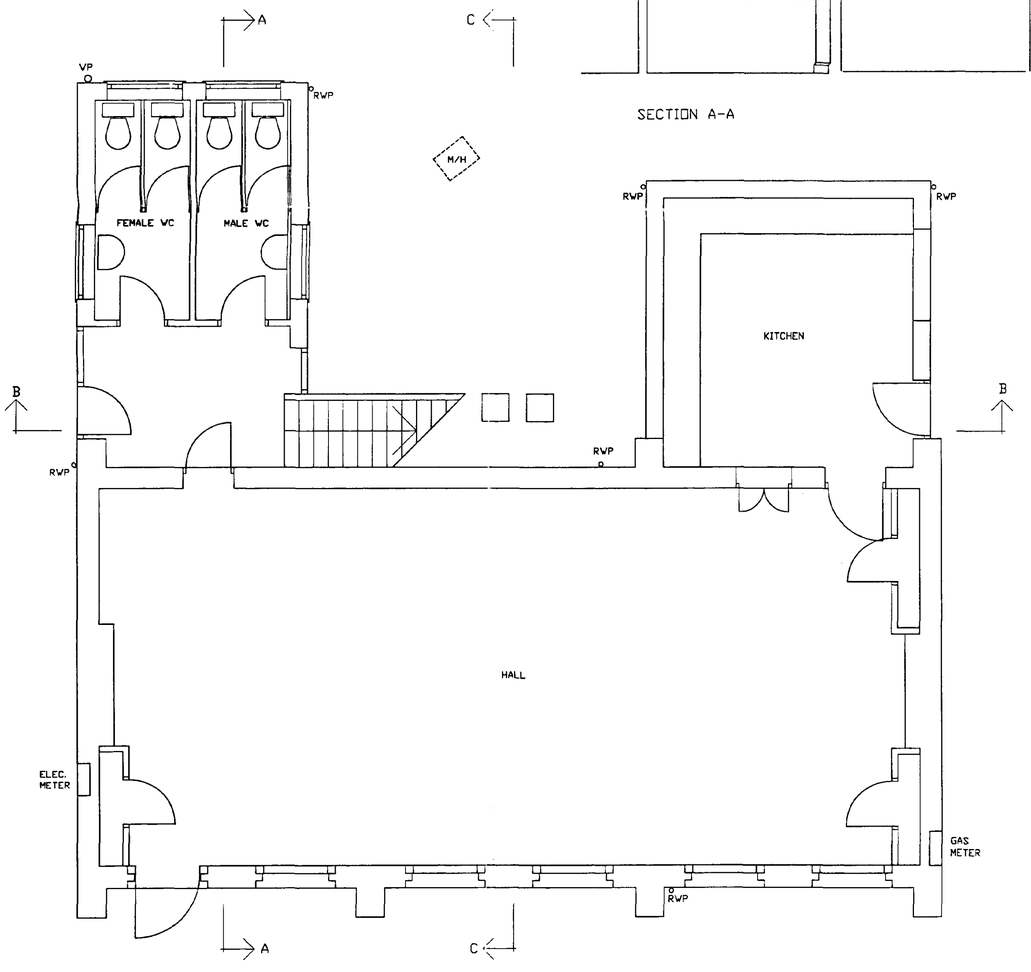


GROUND FLOOR PLAN

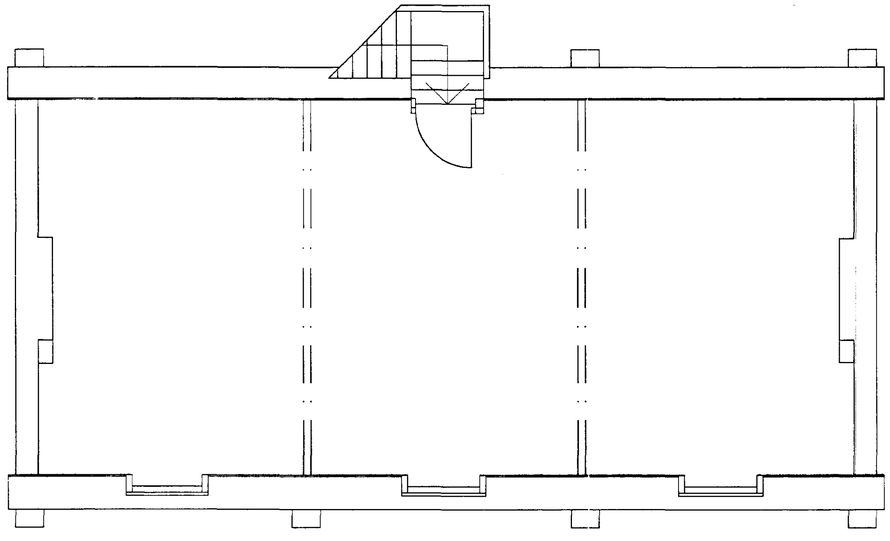

FIRST FLOOR PLAN

DETERMINED PLAN

SOUTH HOLLAND DC
HOUSING & PLANNING
23 FEB 2001
Ref: 0211/01

ALTERATIONS "READING ROOM" HOLBEACH
for WILLIAM SNAREY TRUST

SURVEY AS EXISTING


PDG ARCHITECTS

Toll Bar House
Shrewsbury Avenue
Peterborough PE2 7BX
Tel: 01733 371000
Fax: 01733 370666
architects@p-dg.demon.co.uk


Scale: 1:50/1:100 Date: FEB 2001 Drawn: PTDH Checked: Drawing Number: 01006/01




ELEVATION

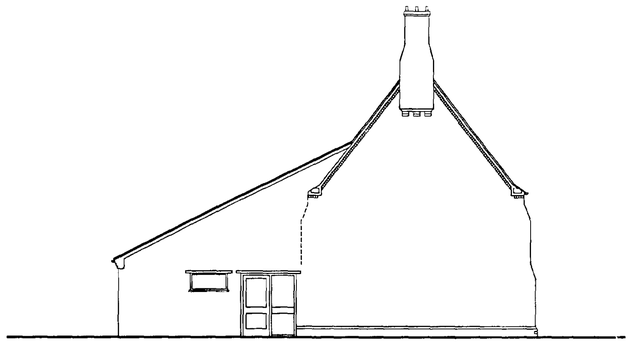


ELEVATION

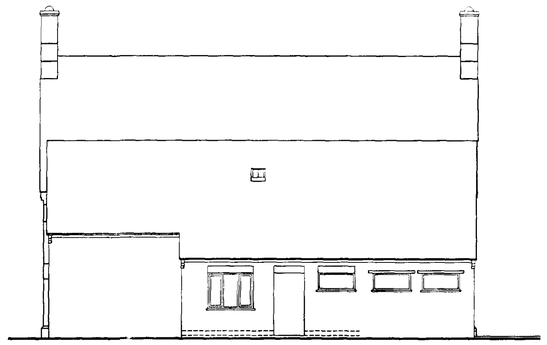

ELEVATION

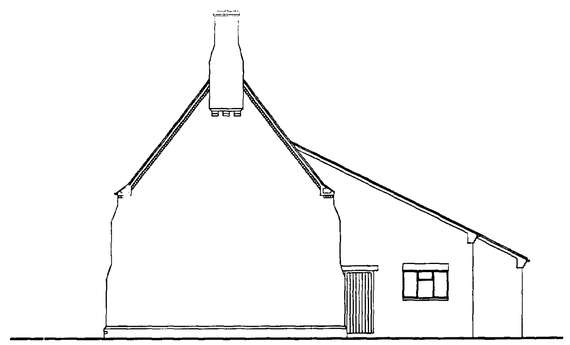


ELEVATION

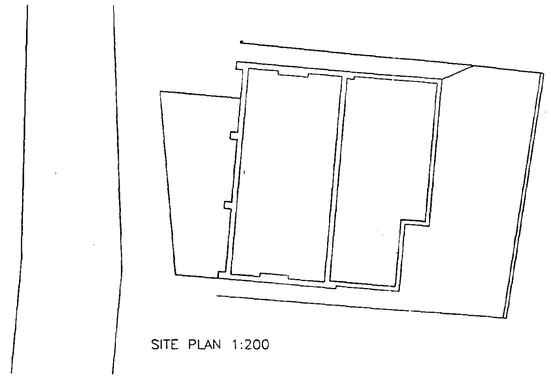




SITE PLAN 1:200

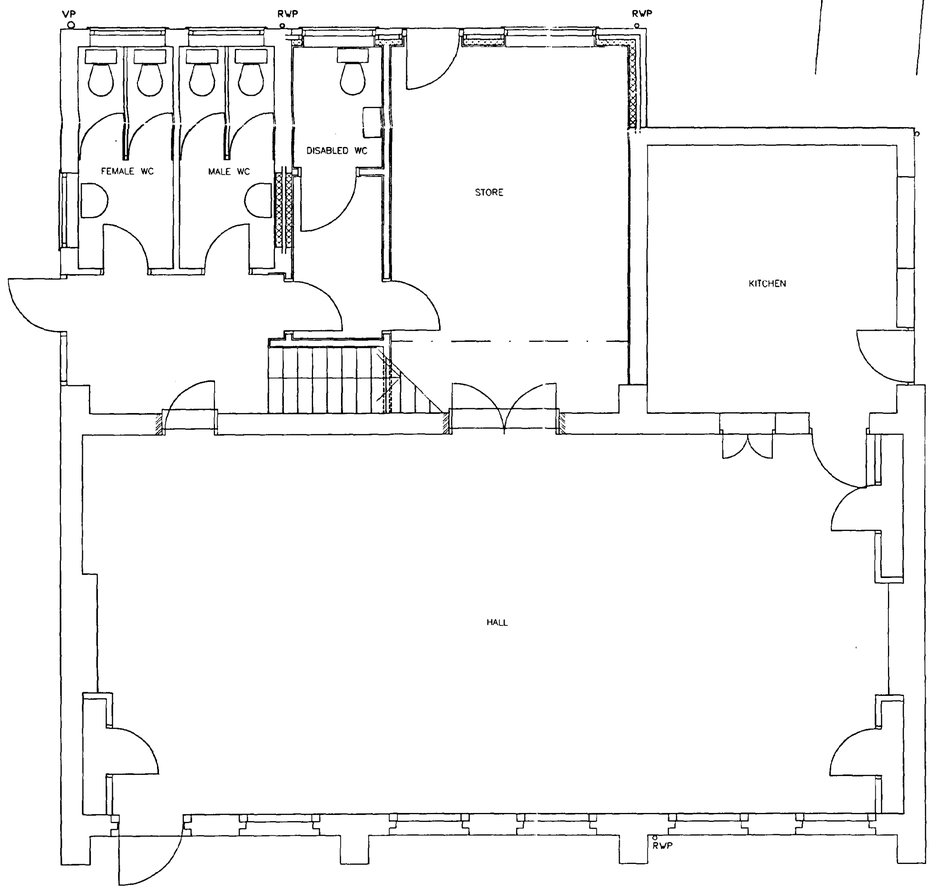


GROUND FLOOR PLAN

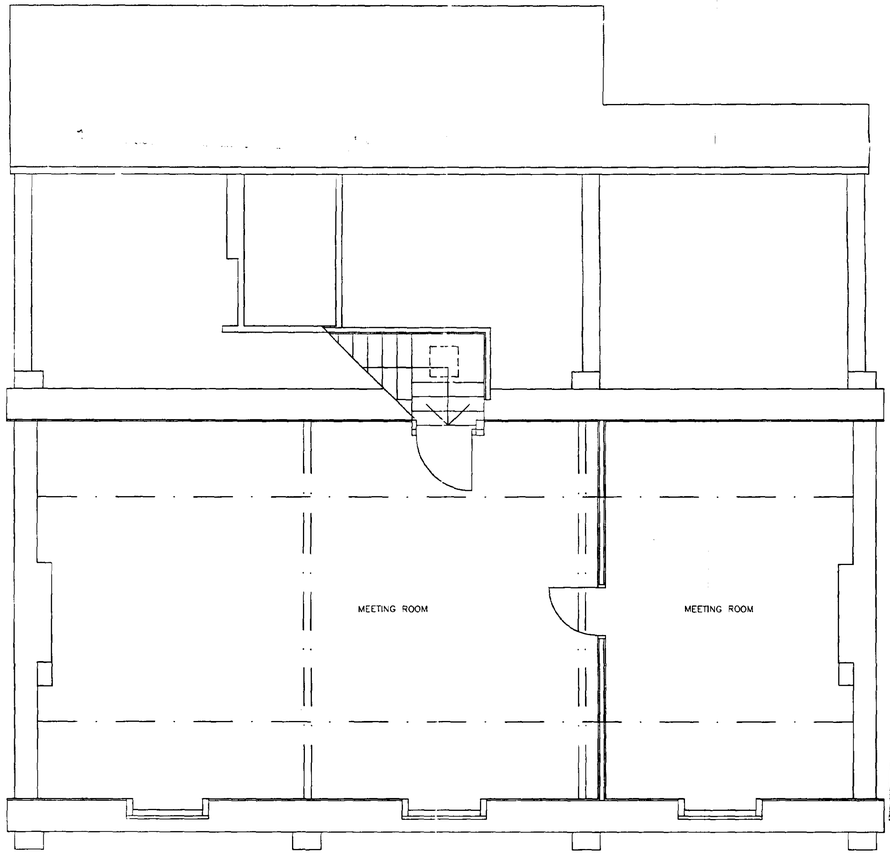


FIRST FLOOR PLAN

DETERMINED PLAN

SOUTH HOLLAND DC
HOUSING & PLANNING
23 FEB 2001
Ref: 0217/01

ALTERATIONS "READING ROOM" HOLBEACH
for WILLIAM SNAREY TRUST

PLANS AND ELEVATIONS

PDG ARCHITECTS

Toll Bar House
Shrewsbury Avenue
Peterborough PE2 7BX
Tel: 01733 371000
Fax: 01733 370666
architects@p-dg.demon.co.uk

Scale: 1:50/1:100 Date: FEB 2001 Drawn: PTDH Checked: Drawing Number: 01006/02