




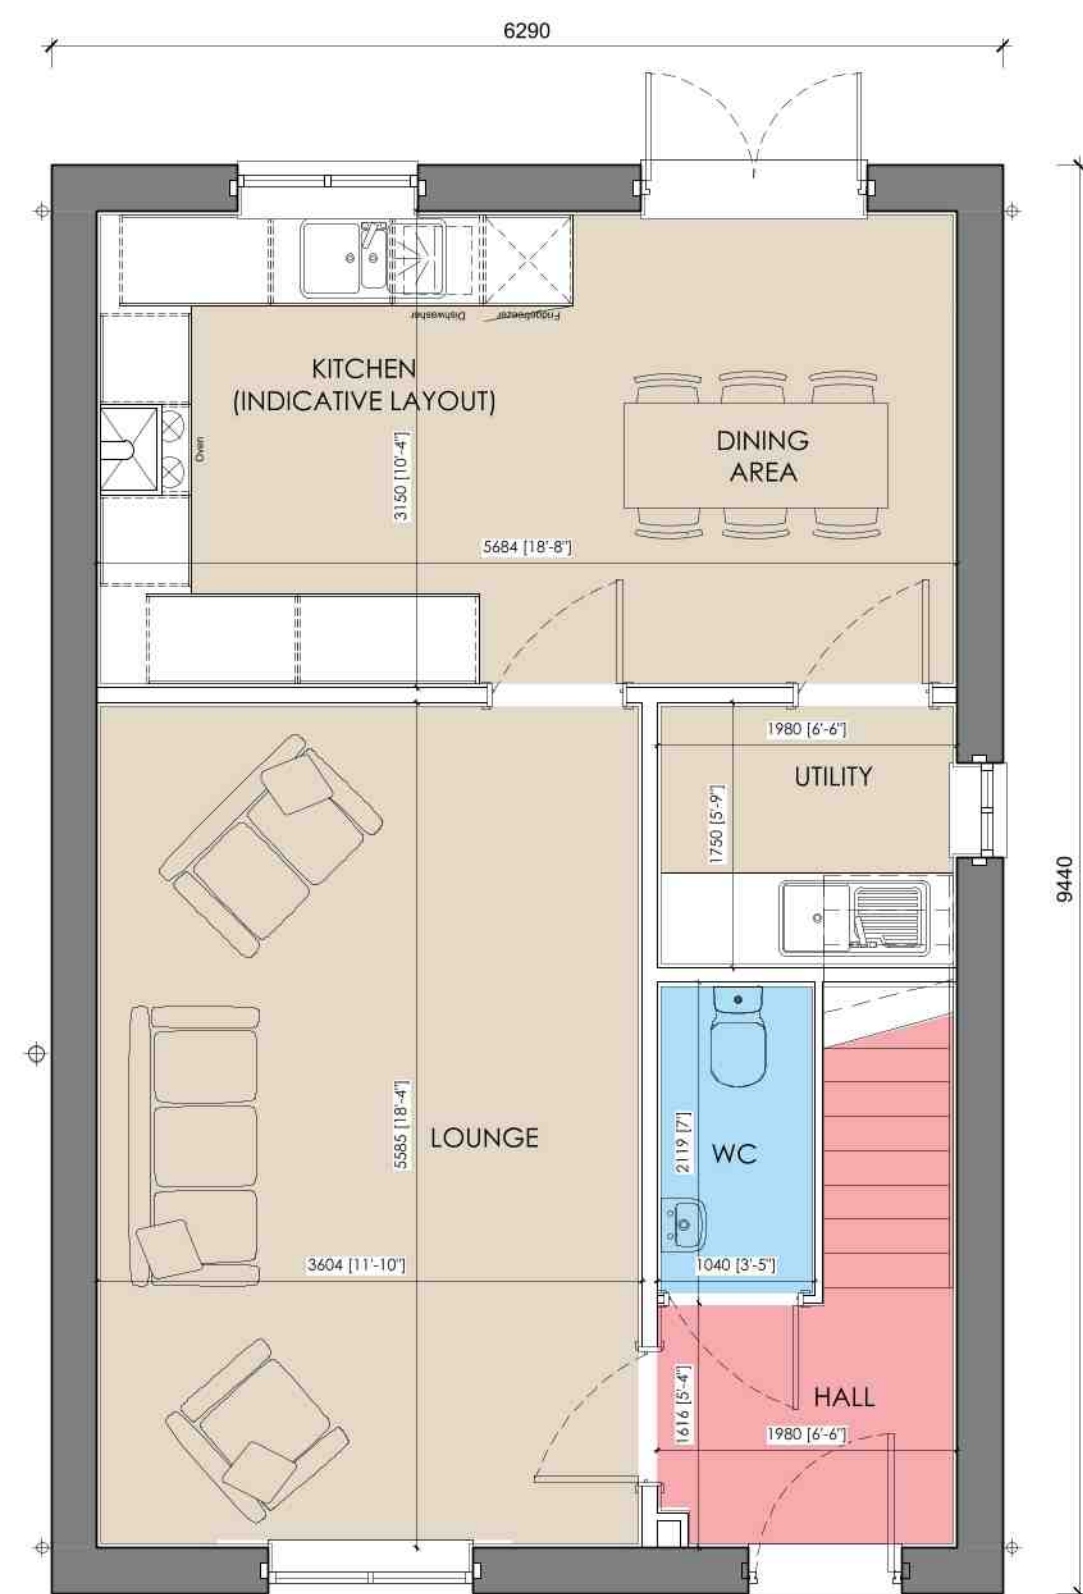

GROUND FLOOR

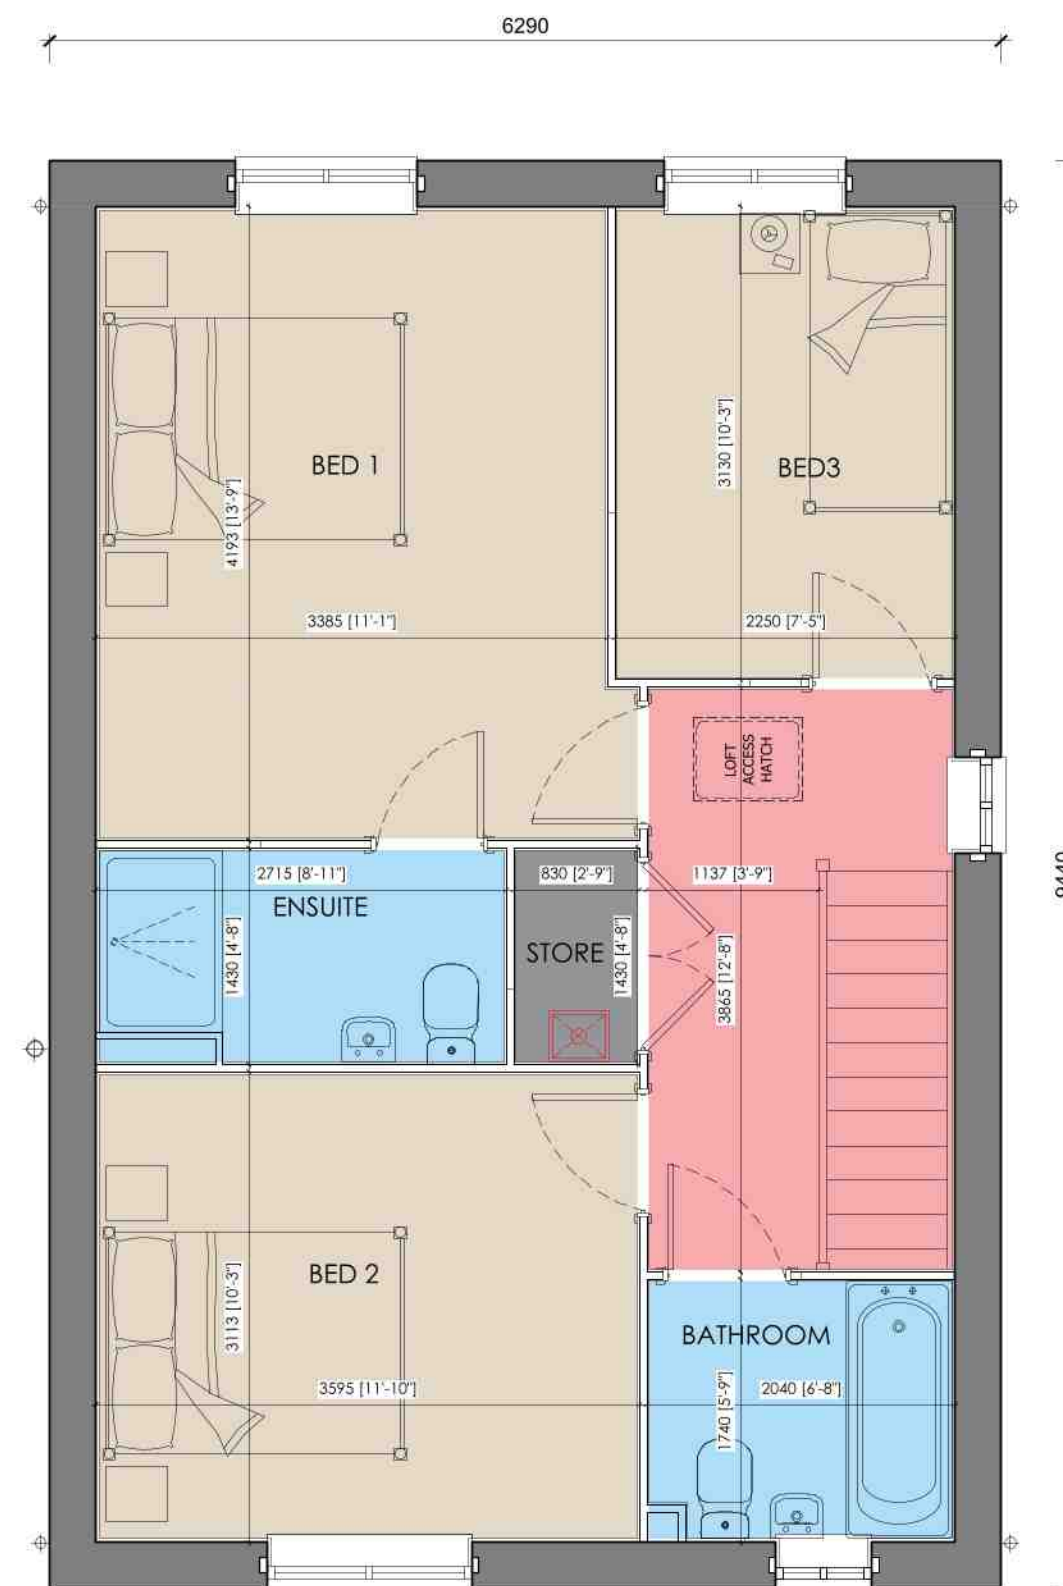

FIRST FLOOR

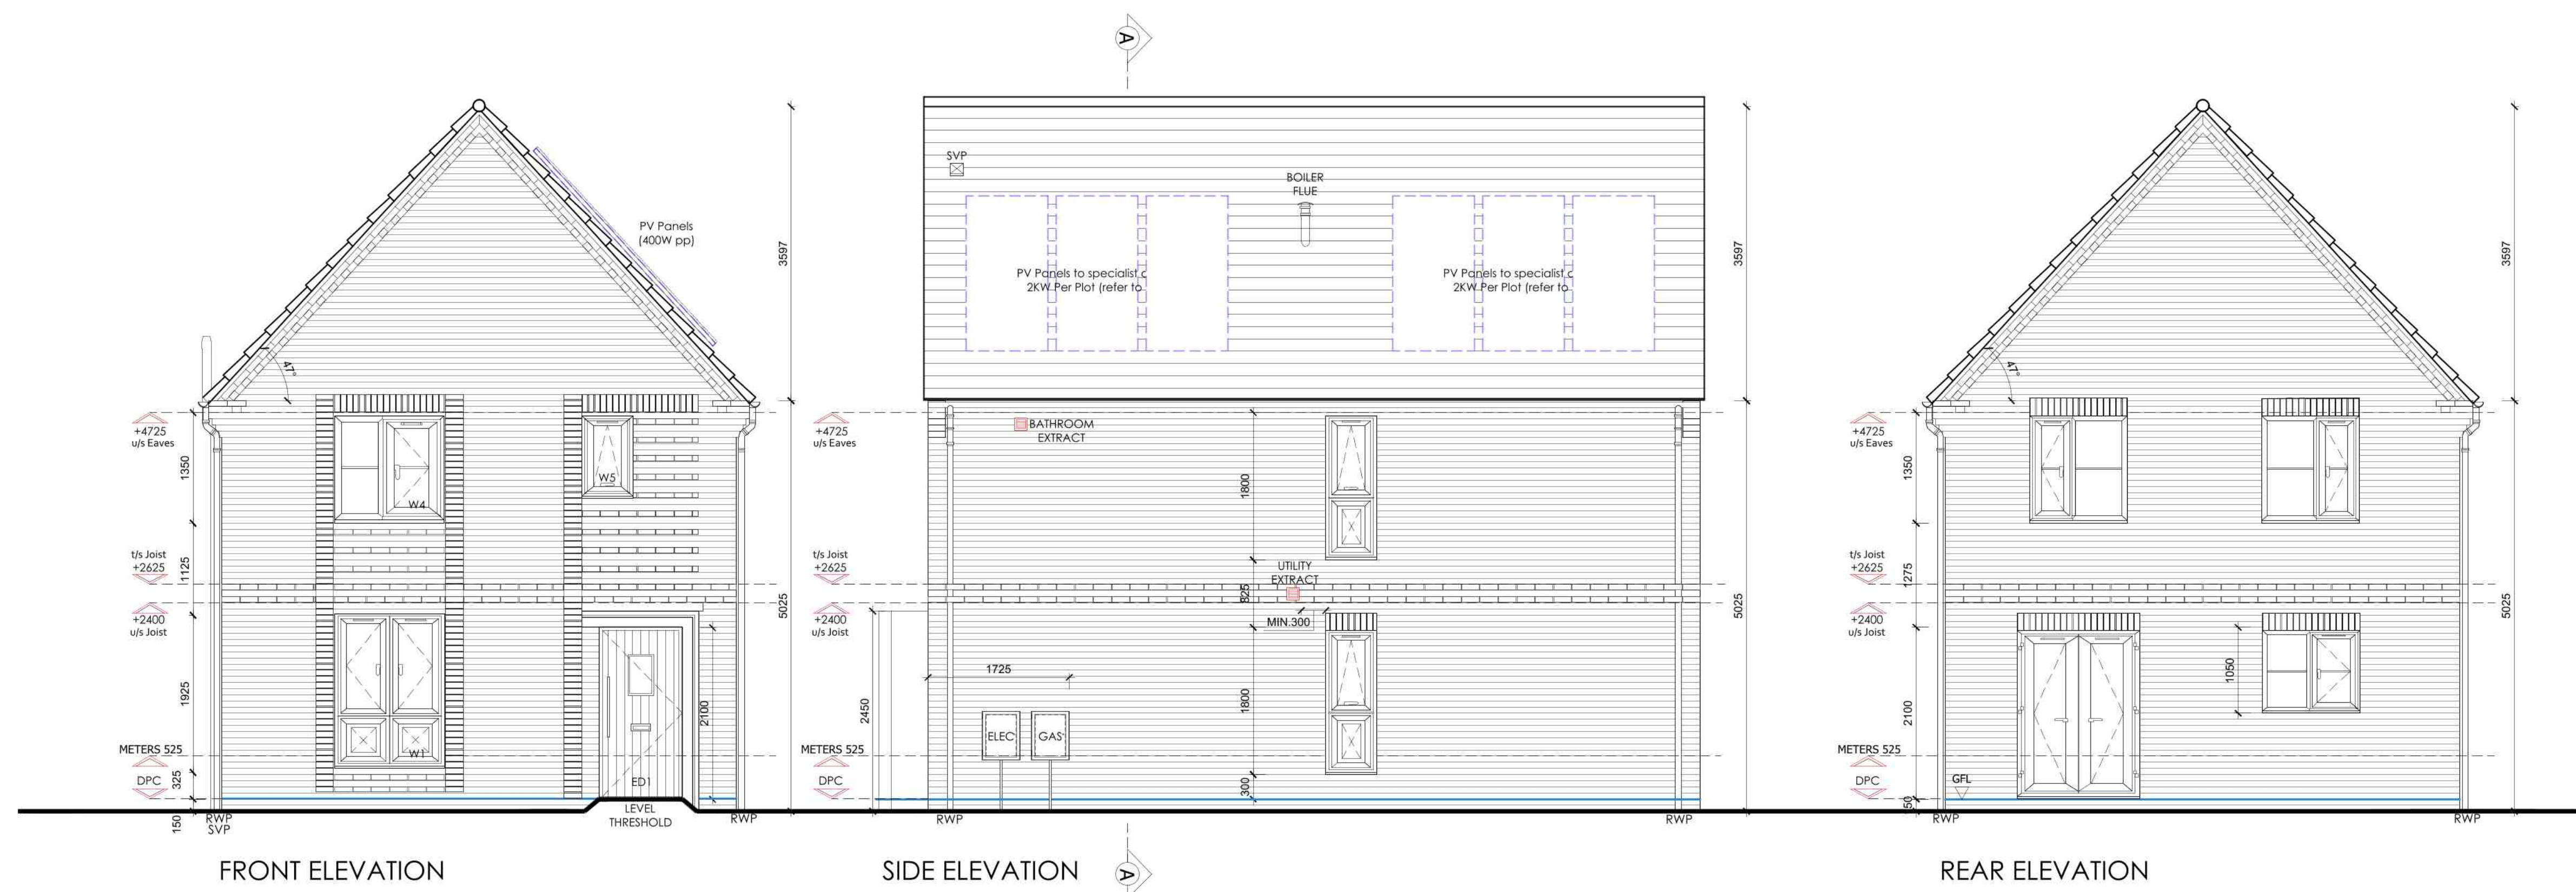

FRONT ELEVATION

SIDE ELEVATION

REAR ELEVATION

