
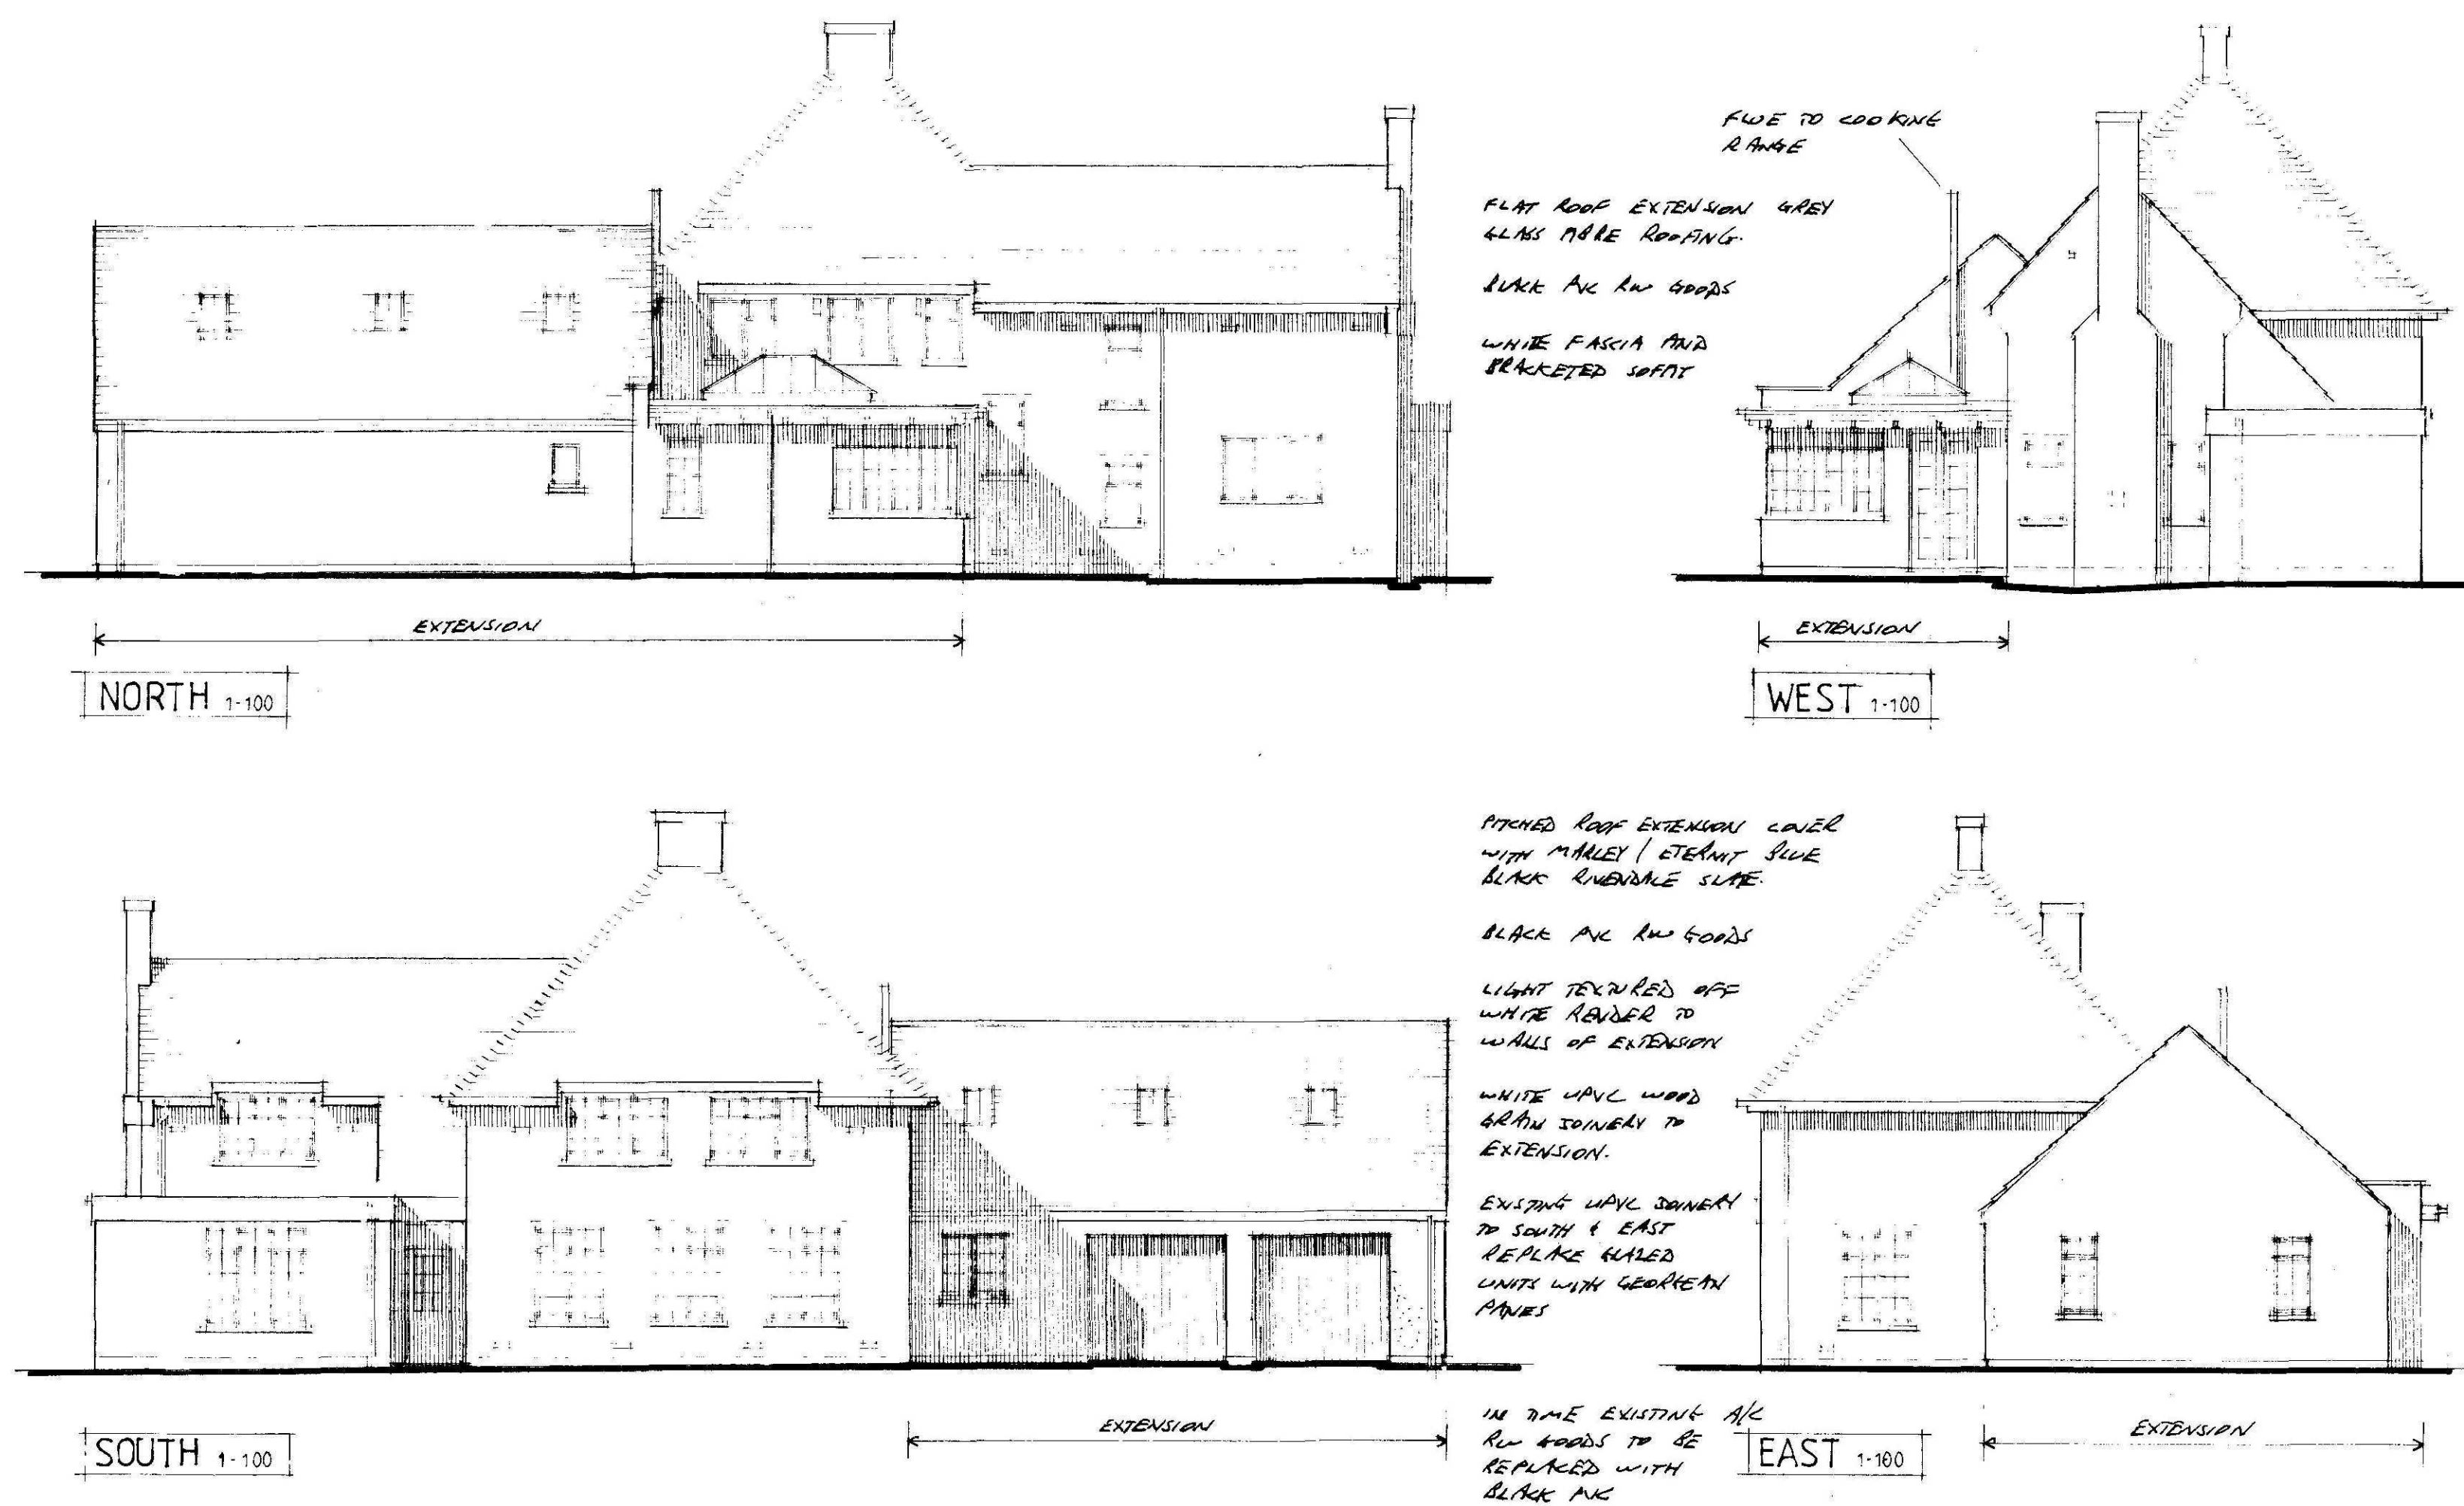
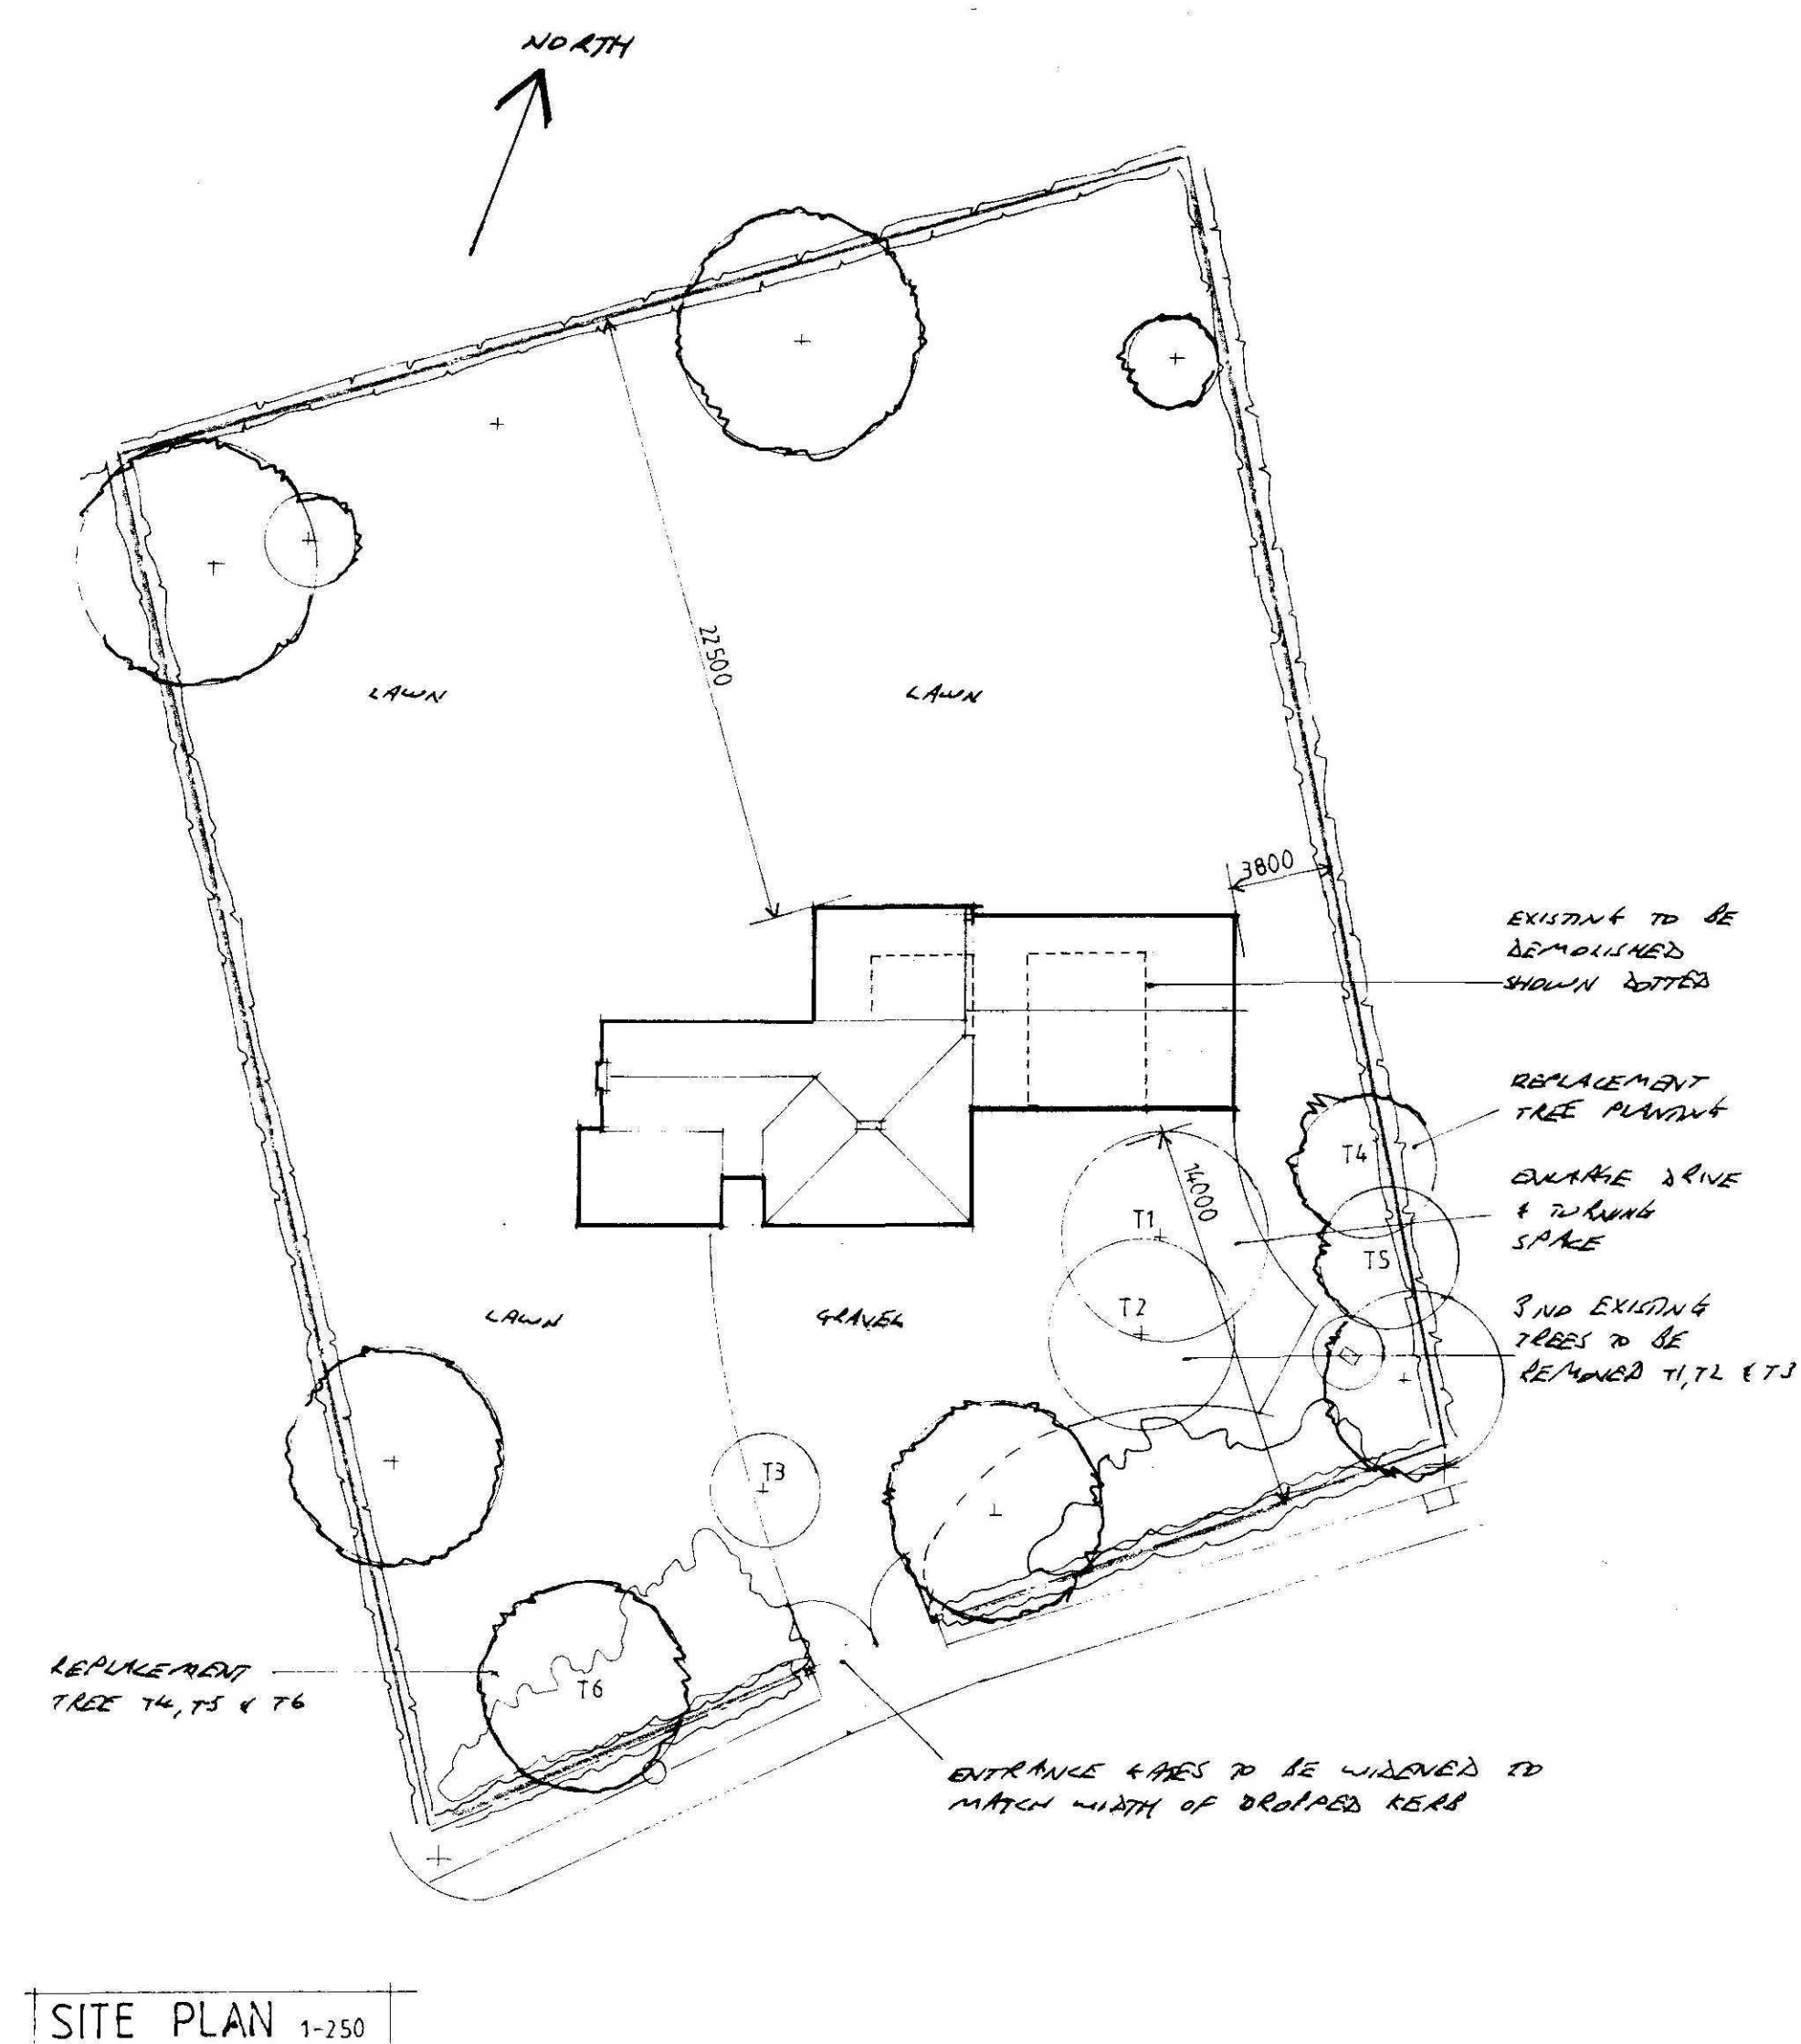


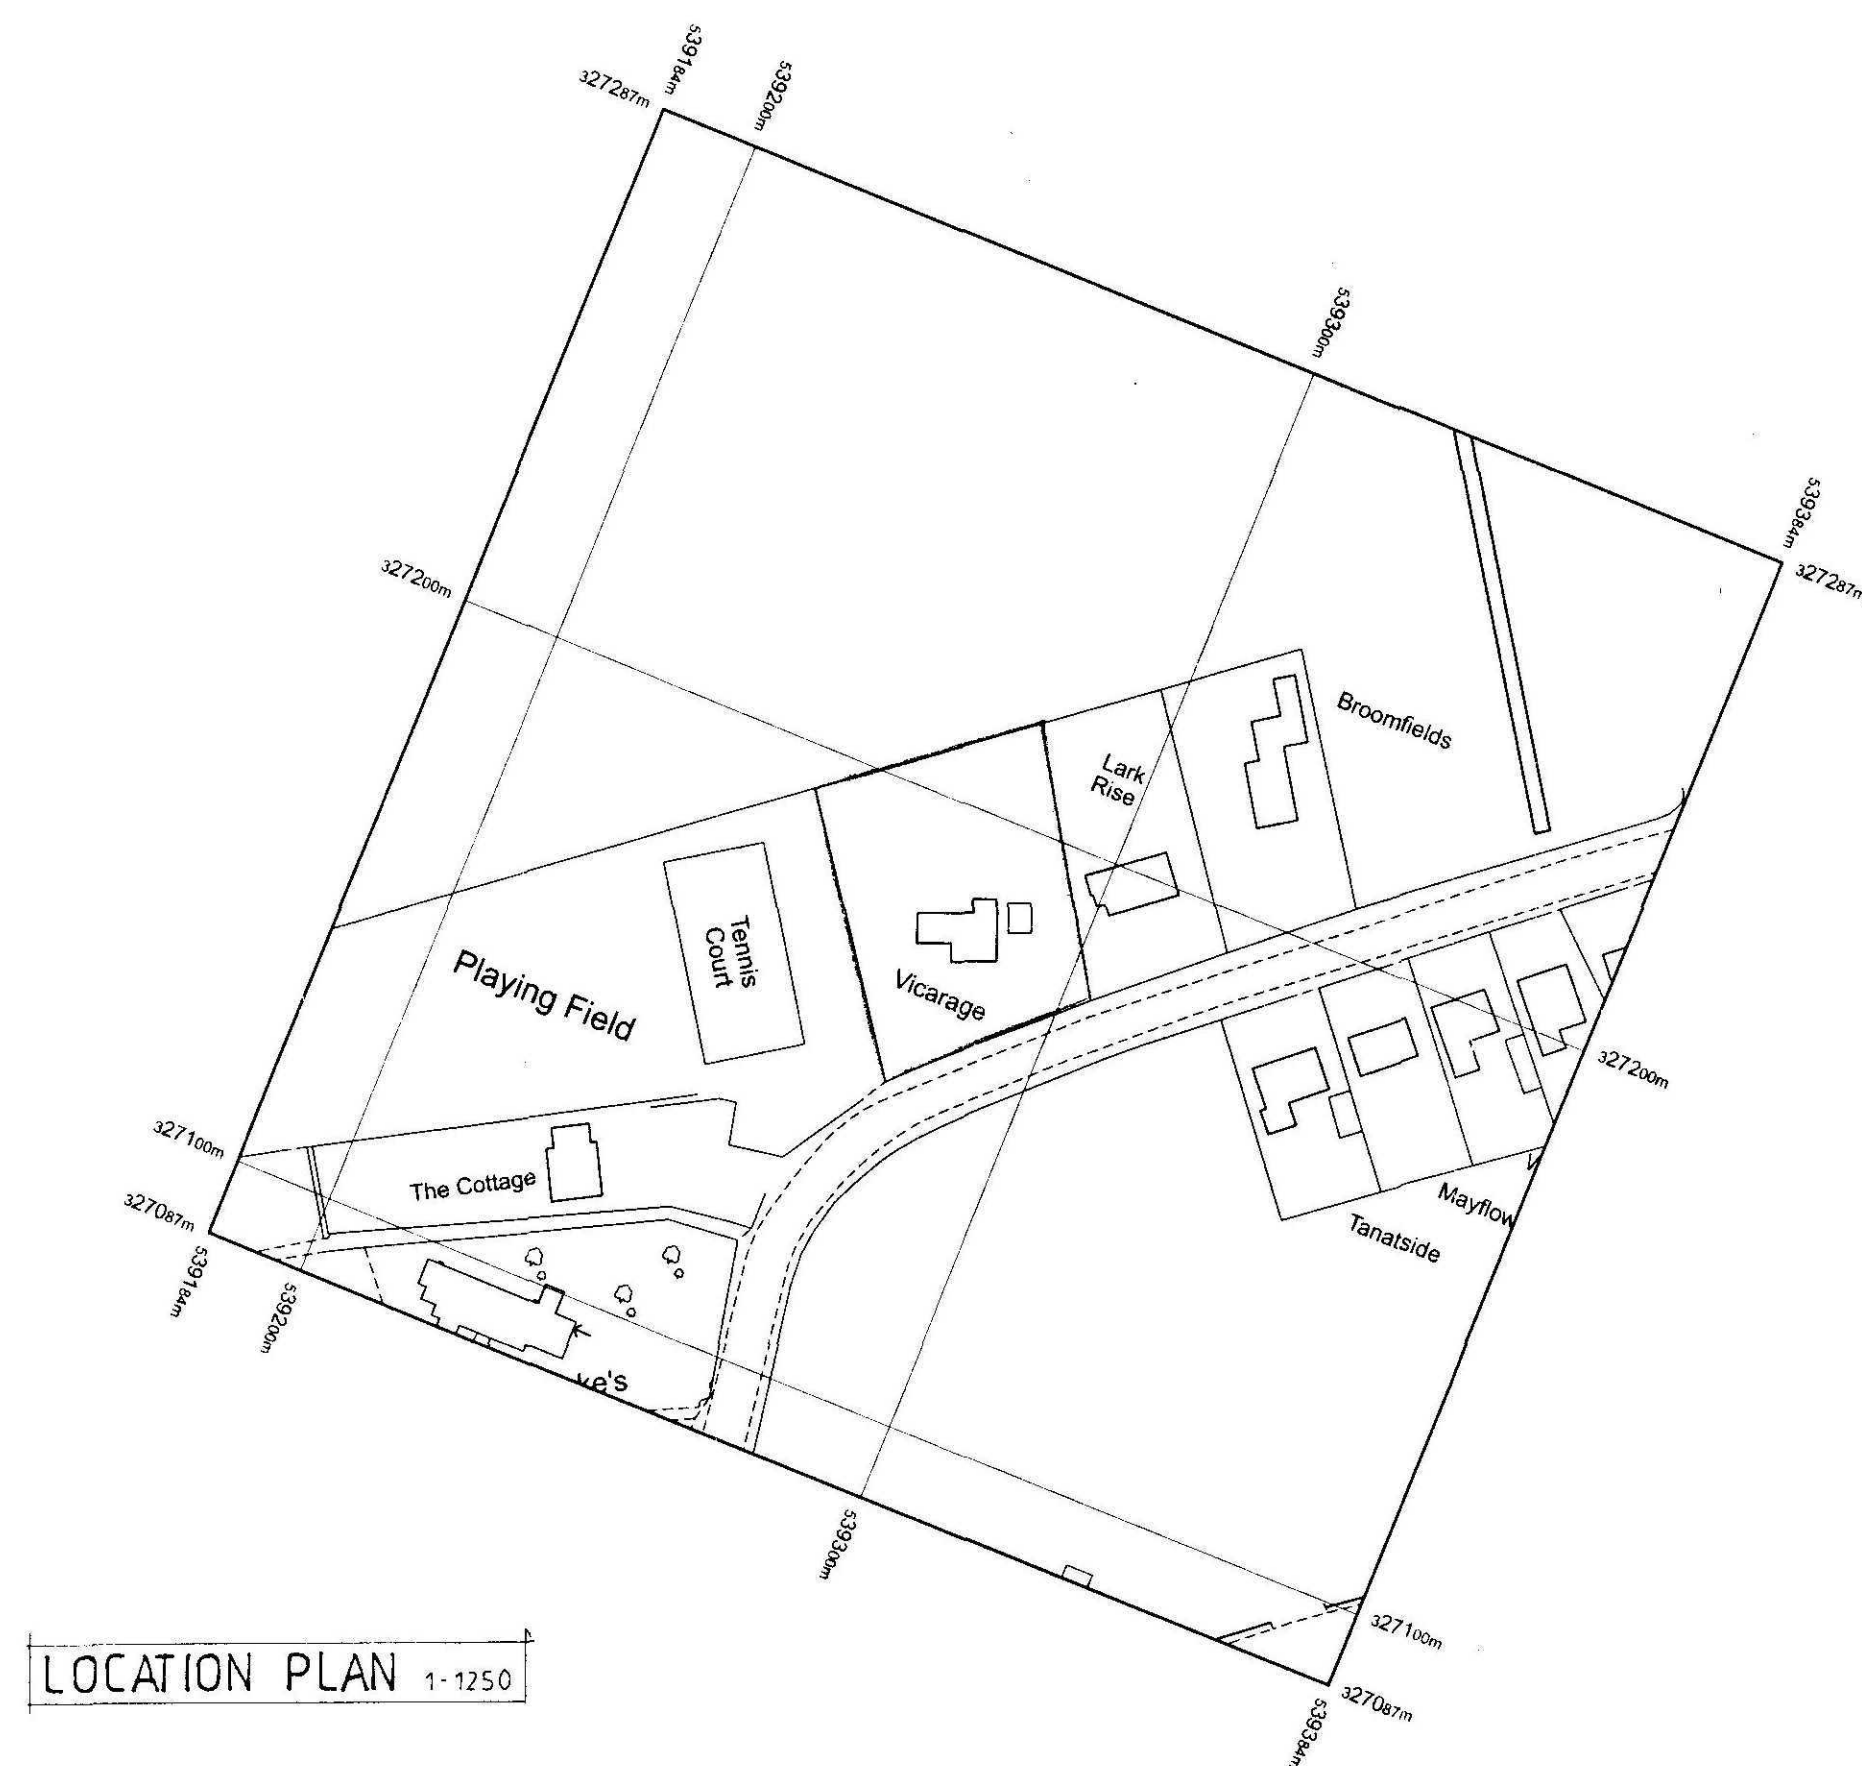

SHDC
PLANNING & DEVELOPMENT
20 MAR 2012
Ref. 0227-12

Contractor To Check All Dimensions
On Site Before Work Commences.

Rev.	Date.	Init.	Revision Details.
A	9-3-82		FINISH FOR PLANNING APP.

R. BOOR DRAUGHTSMAN

26 Fengate
Moulton Chapel
Spalding
Lincolnshire
PE12 0XL

Phone & Fax:
01406 380279

Project.
MR & MRS L RUDMAN.
FORMER VICARAGE,
MARSH ROAD, HOLBEACH HURN.
PROPOSED ALTERATIONS &
EXTENSION

Drawing.

ELEVATIONS AS PROPOSED

Scale.	Drawing. No.
AS SHOWN	3386- 6

Drawn.				
Date. MARCH 2012	Rev.	A		