



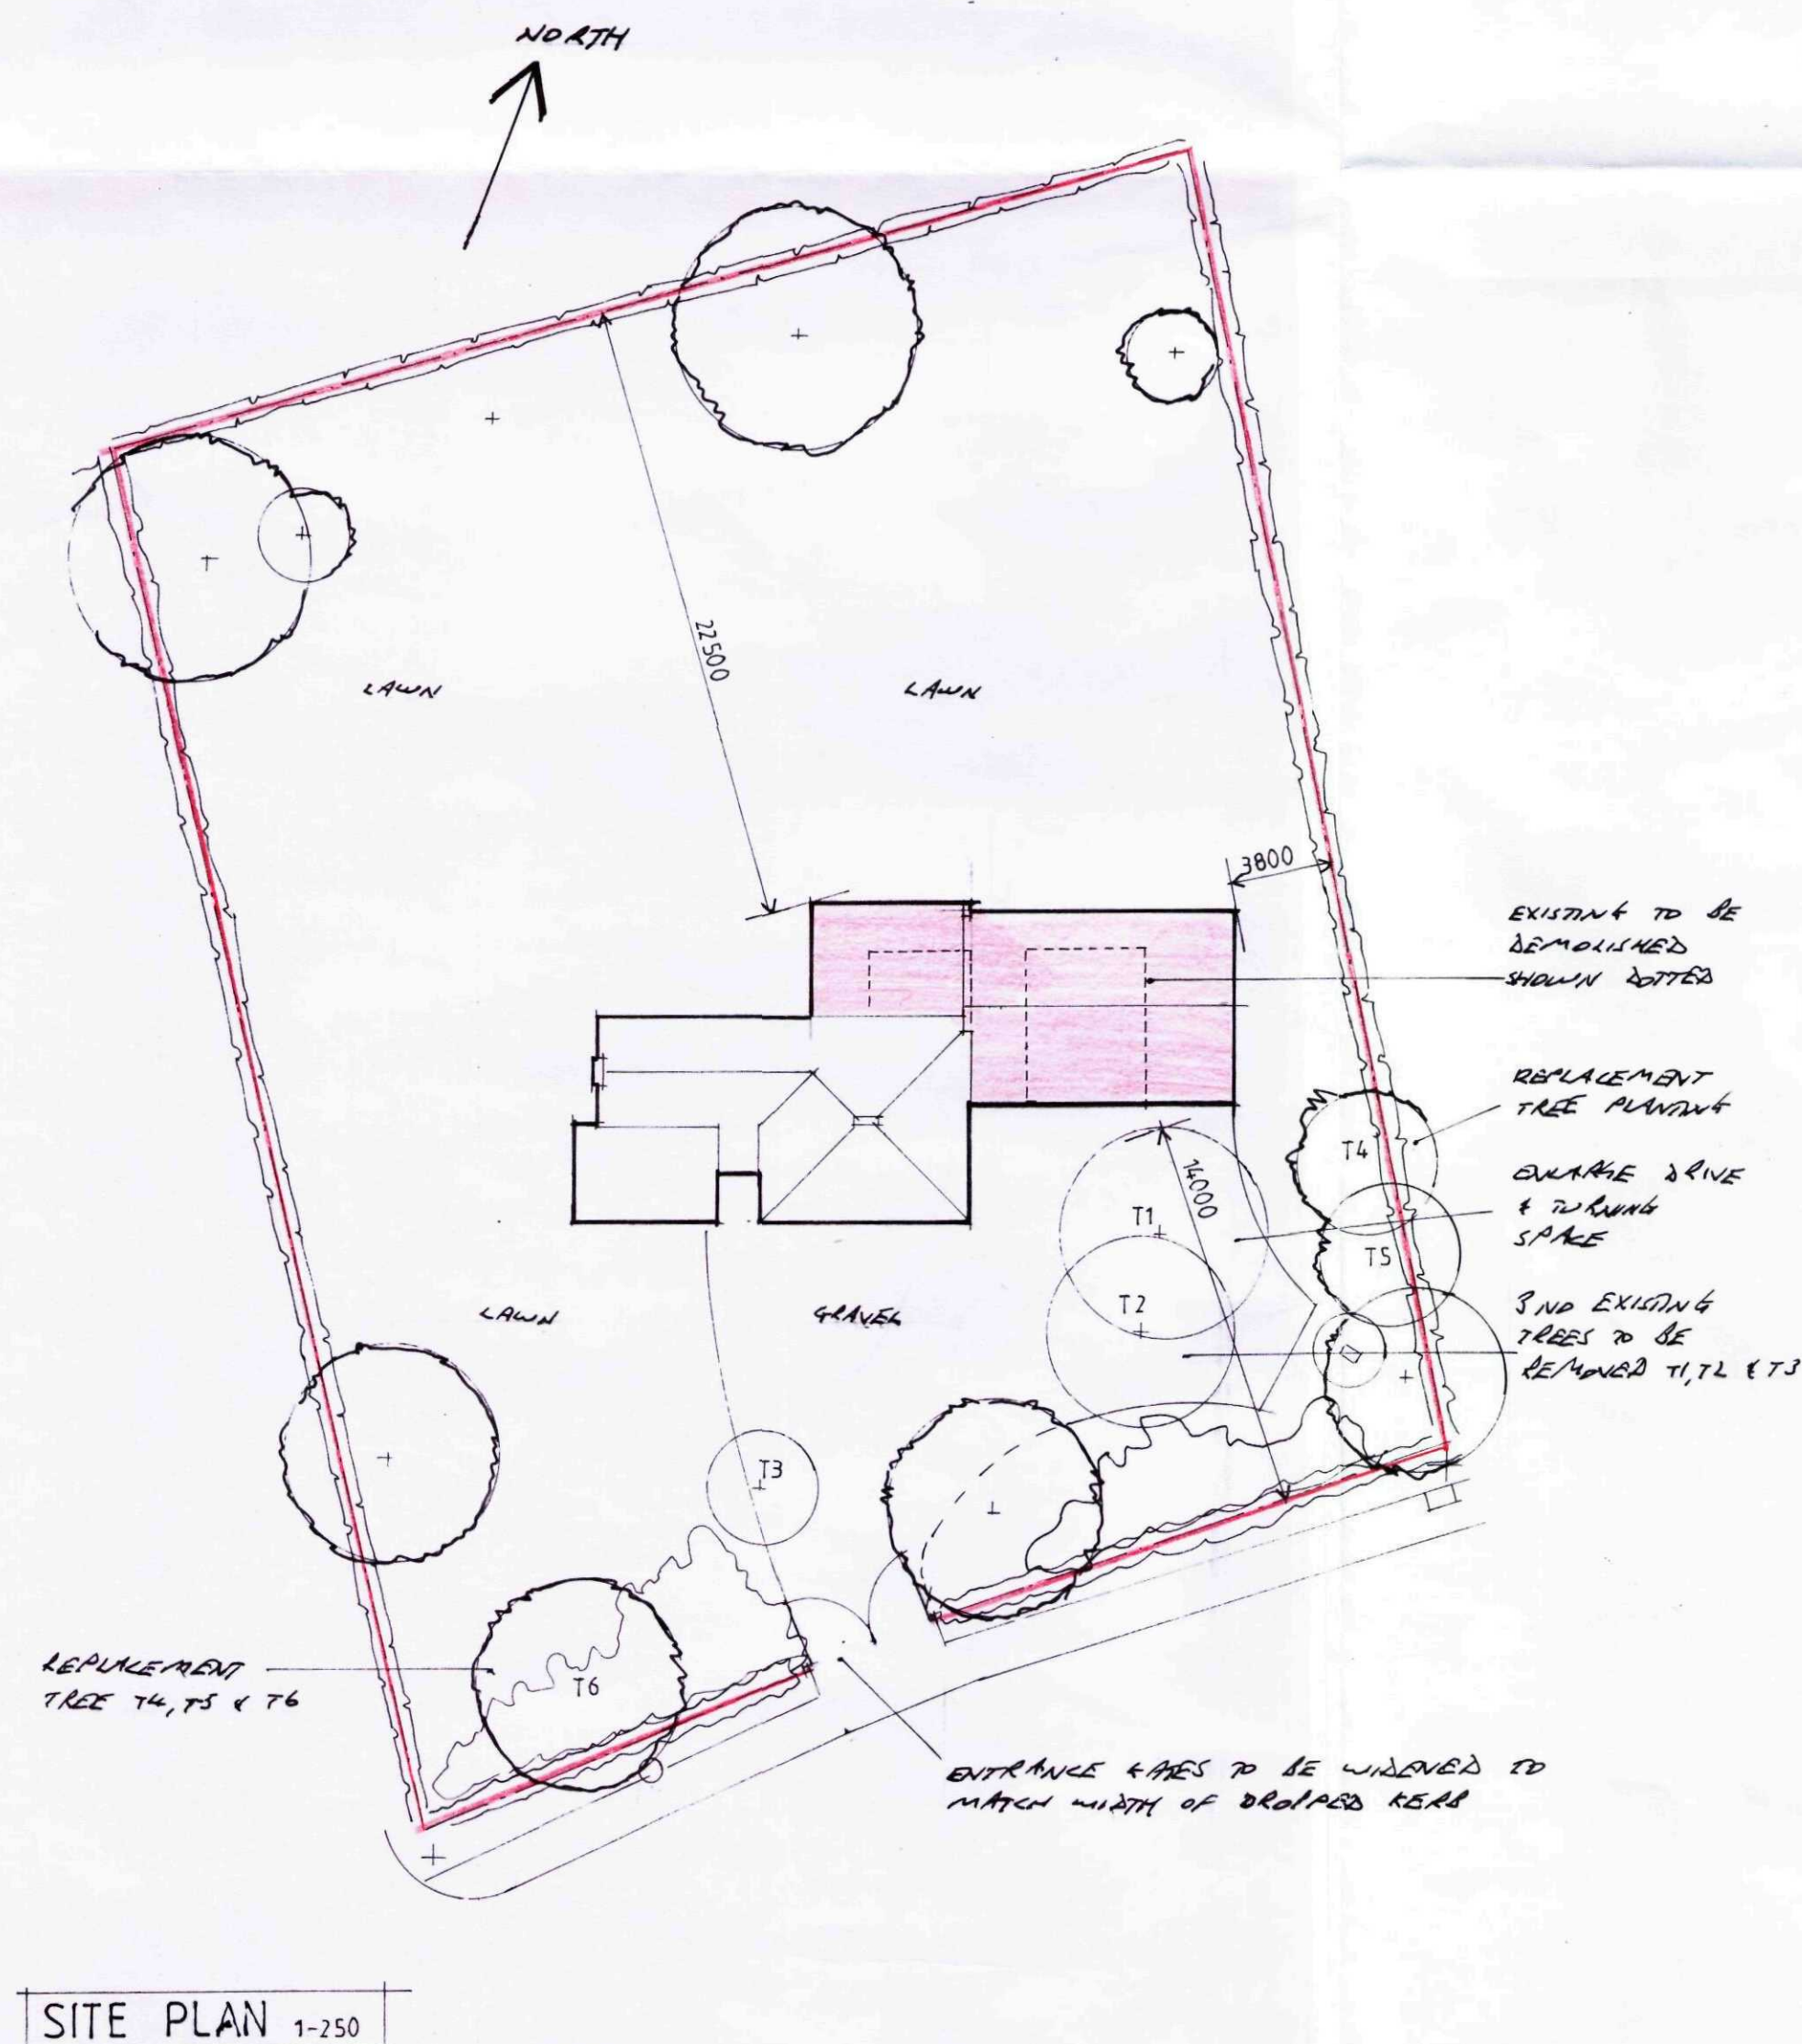

- LANDSCAPING - TREES**
- EXISTING TREE T1 & T2 & SHADE T3 TO BE REMOVED
PROVIDE REPLACEMENT PLANTING AS FOLLOWS
- T4 - SORBUS AUCUPARIA HUPHRENSIS TO BE 8-10 STANDARDS, 2700 - 3000 HIGH
T6 - ACER CAMPESTRIS STREETWISE TO BE 8-10 STANDARD, 2700 - 3000 HIGH.
- ALL TREES TO HAVE BEEN TRANSPLANTED AT LEAST ONCE
 - LATE SUMMER, EARLY AUTUMN PREPARE GROUND BY CLEARING UNWANTED VEGETATION, BREAK UP COMPACTED SOIL, REMOVE BUILDING DEBRIS, TREAT TO ERADICATE WEEDS.
 - TREES TO BE PLANTED IN SUITABLE CONDITIONS IN WINTER
 - SEASON AFTER CONSTRUCTION WORK COMPLETED
 - TREES TO BE PLANTED IN PITS 400 DEEP X 700 X 700.
 - BREAK UP BOTTOM AND SIDES OF PITS, MIN 75mm CLEARANCE REQUIRED AROUND ROOTS
 - BACKFILL PIT WITH MIXTURE OF TOPSOIL & COMPOST/MANURE 3:1 RATIO
 - PROVIDE ROUND BARK MULCHING 50-100mm THICK TO MINIMUM ONE METRE AROUND TRUNK
 - THOROUGHLY WATER PLANTS PRIOR TO APPLYING MULCH
 - TREES TO BE SECURED WITH STAKE/S TO PROVIDE SUPPORT TO BOTTOM 1/3 OF TREE
- MAINTENANCE**
- FOR FIRST 5 YEARS MAINTAIN TREES
 - ENSURE MULCH IS MAINTAINED AND REMOVE ANY WEEDS MANUALLY
 - IN PERIODS OF DRY WEATHER USUALLY MARCH - AUGUST ENSURE PLANTS ARE WATERED AND THIS TO BE CARRIED OUT BEFORE LEAVES SHOW SIGN OF WILTING
 - REPLACE ANY DEAD STOCK

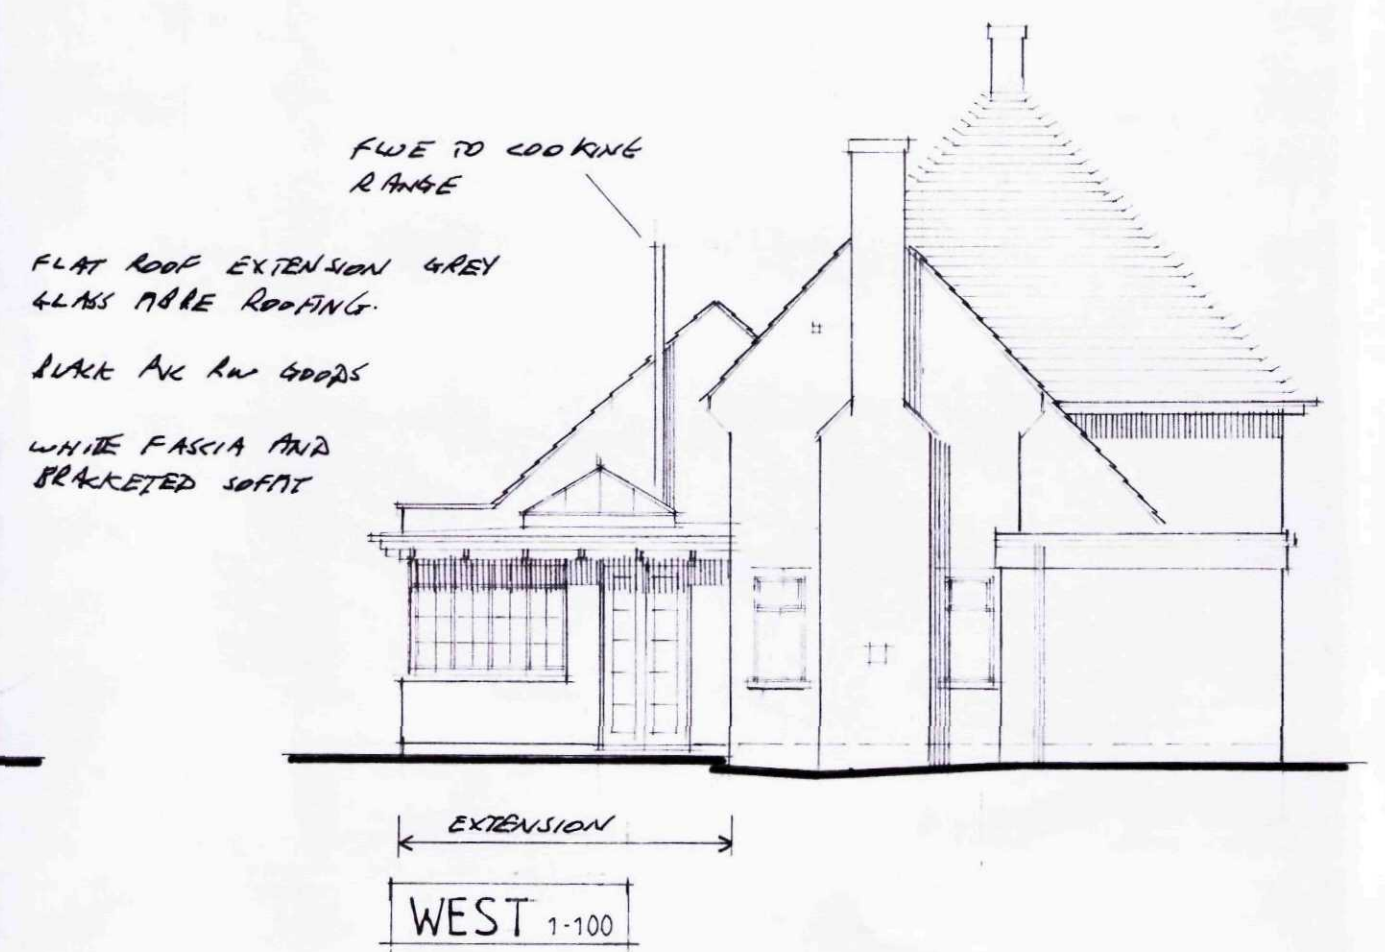

FLAT ROOF EXTENSION GREY
GLASS ROOF ROOFING
BLACK PVC ROOFING
WHITE FASCIA AND
BRACKETED SOFFIT

PITCHED ROOF EXTENSION COVER
WITH MIMLEY / ELEGANT SILVER
BLACK RIVERWALK SLATE

BLACK PVC ROOFING

LIGHT TYPED OFF
WHITE RENDER TO
WALLS OF EXTENSION

WHITE UPVC WOOD
GRAIN JOINERY TO
EXTENSION

EXISTING UPVC JOINERY
TO SOUTH & EAST
REPLACE GLAZED
UNITS WITH GEOMETRIC
PANELS

IN TIME EXISTING PVC
ROOFING TO BE
REPLACED WITH
BLACK PVC

SHDC
PLANNING & DEVELOPMENT
20 MAR 2012
Ref. 0227-12

Contractor To Check All Dimensions
On Site Before Work Commences.

Rev.	Date.	Init.	Revision Details.
A	19-12		FINISH FOR PLANNING APP.

R. BOOR DRAUGHTSMAN

26 Fensgate
Moulton Chapel
Spalding
Lincolnshire
PE12 0XL
Phone & Fax:
01406 380279

Project:
MR & MRS L. RUDMAN.
FORMER VICARAGE,
MARSH ROAD, HOLBEACH HURN.
PROPOSED ALTERATIONS &
EXTENSION

Drawing:
ELEVATIONS AS PROPOSED

Scale:
AS SHOWN

Drawn:
Date: MARCH 2012

Drawing No.
3386-6

Rev. 1/1