

Do not scale directly from this drawing. All discrepancies are to be brought to the attention of the Practice.
The copyright to this drawing is owned by Trevor A Clay RIBA Ltd.

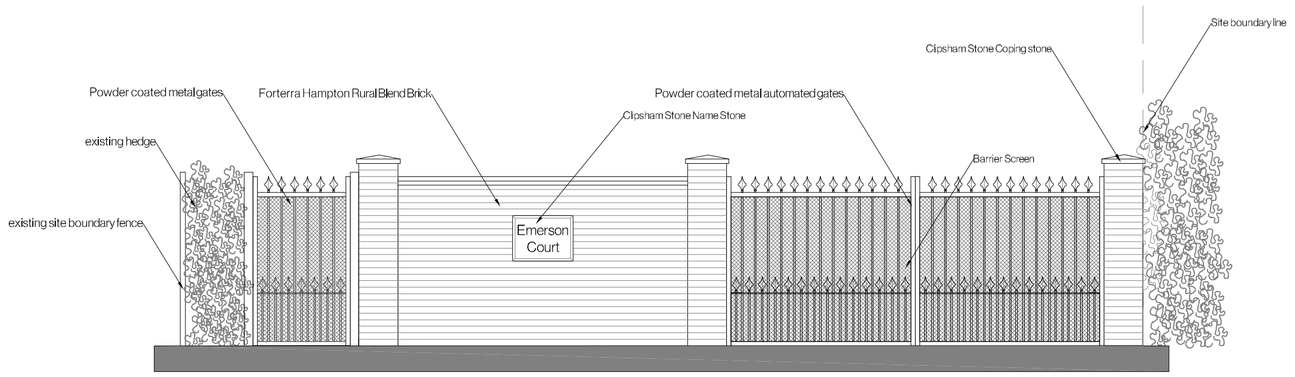

PROPOSED ELEVATION

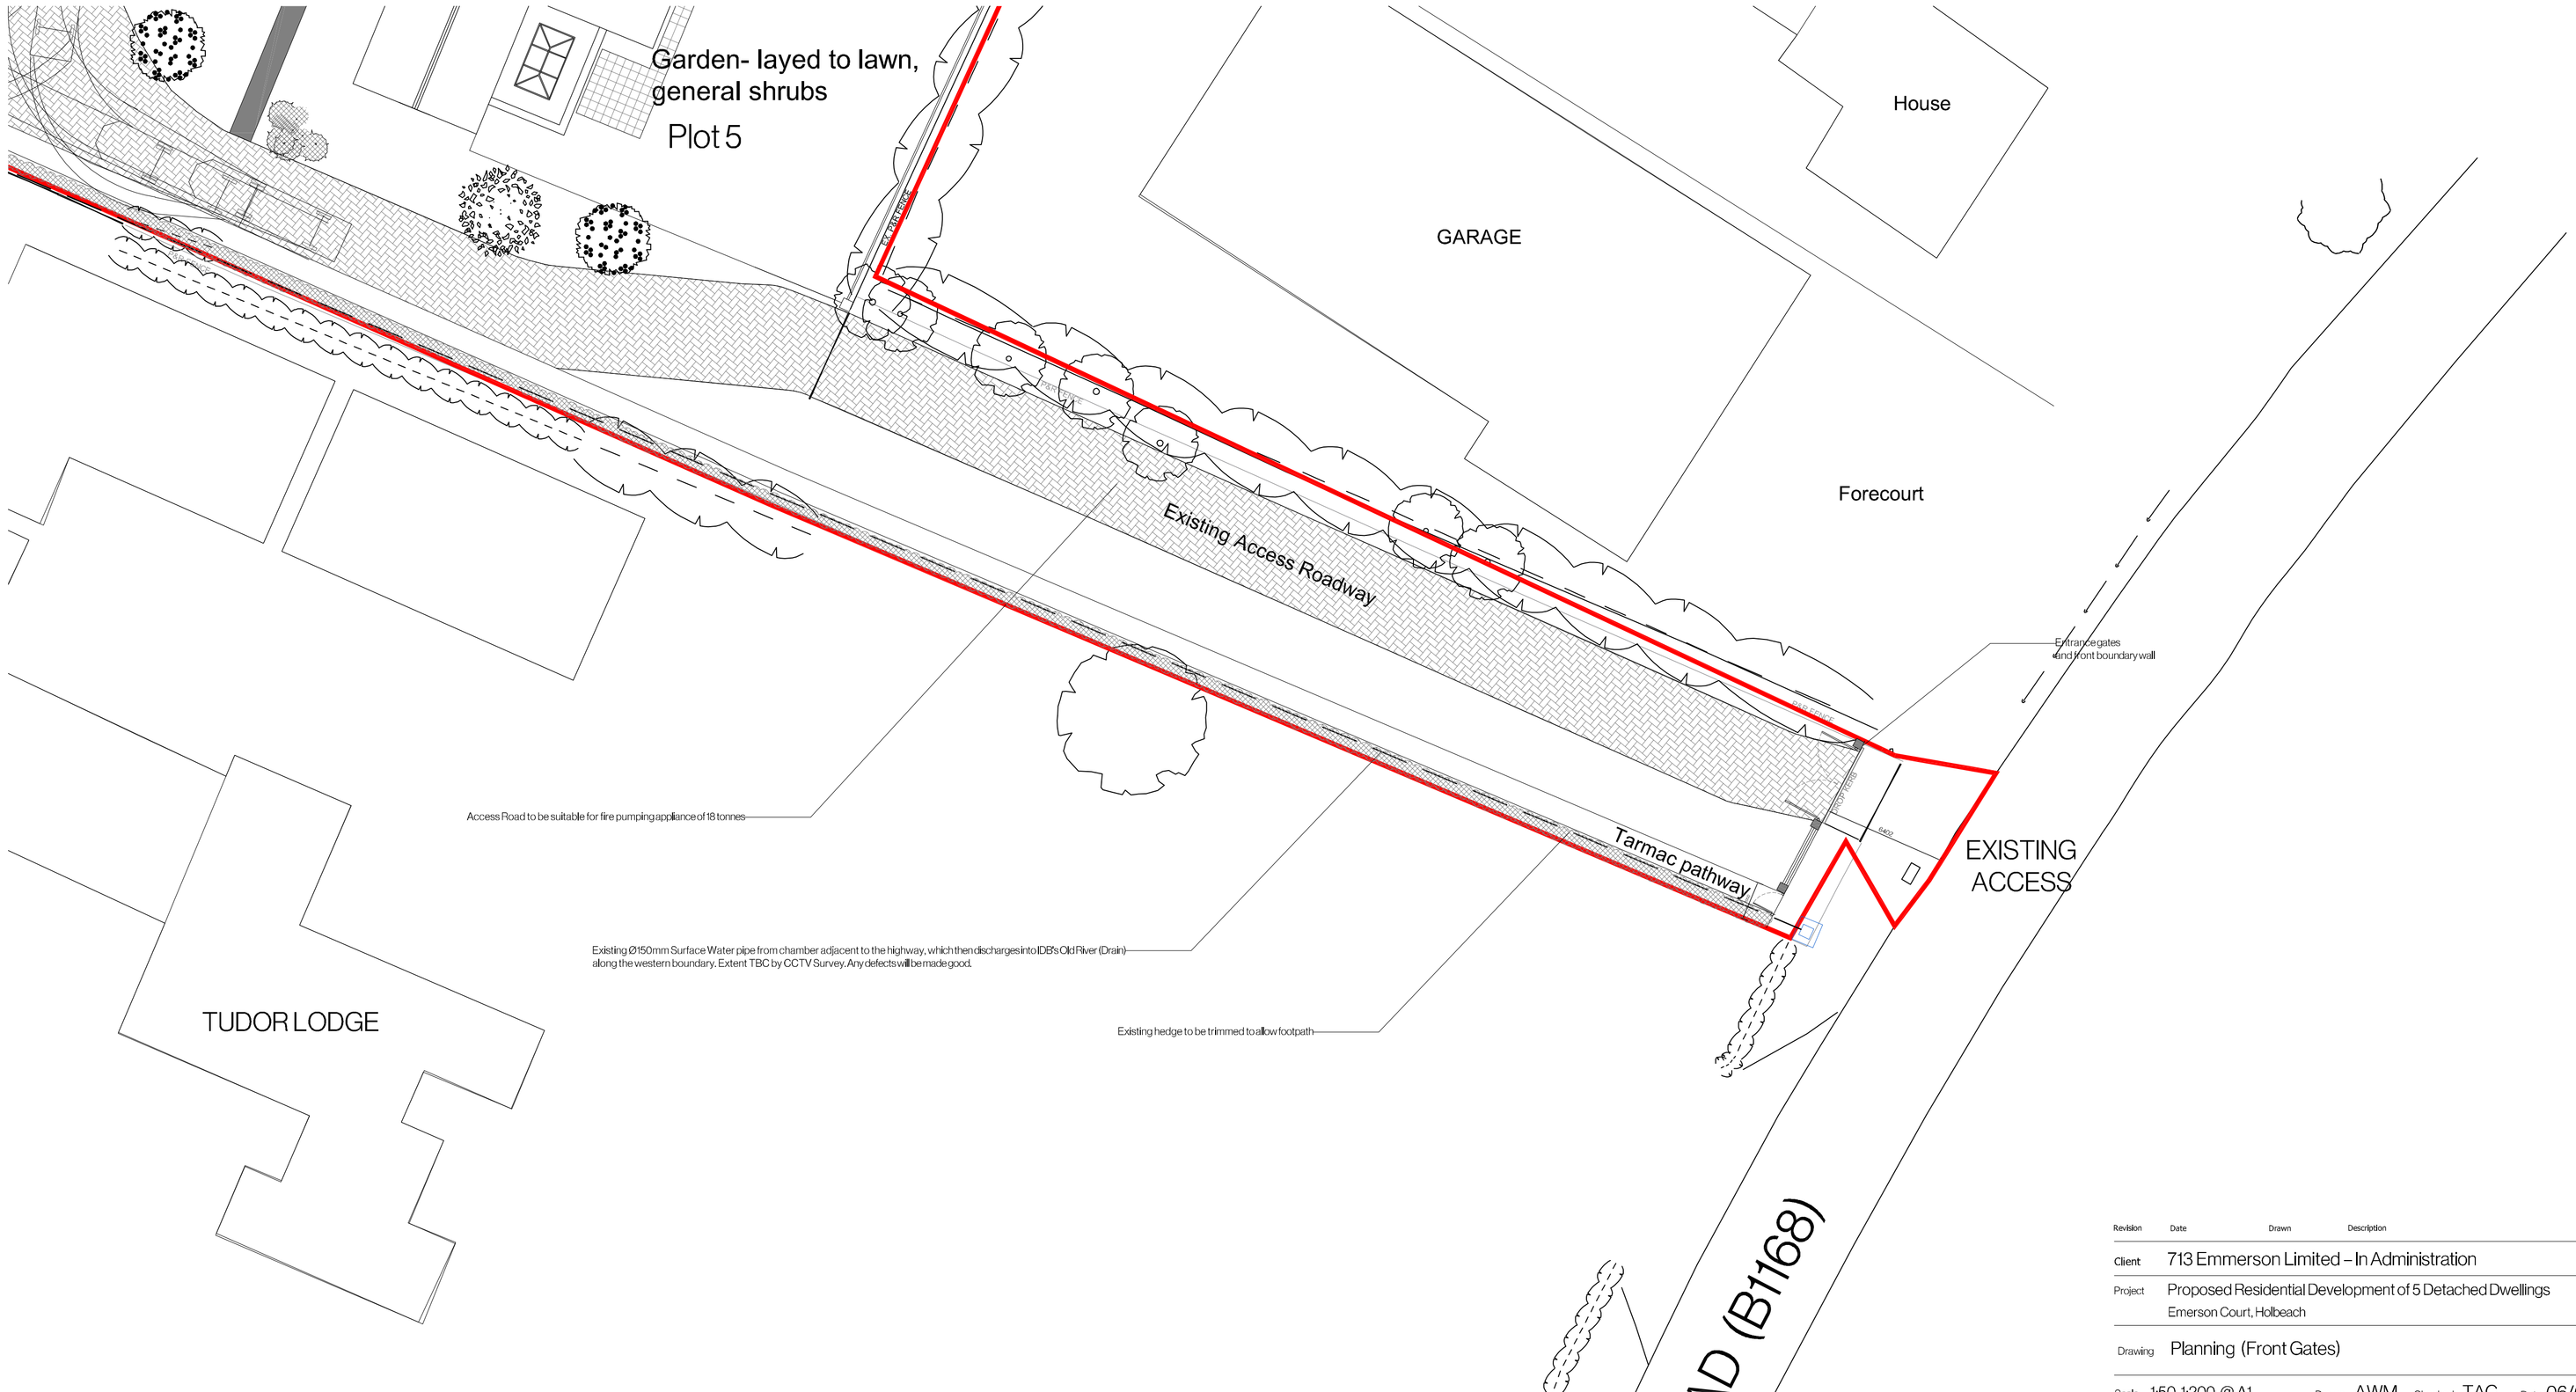

PROPOSED BLOCK PLAN

Revision	Date	Drawn	Description

Client 713 Emmerson Limited – In Administration

Project Proposed Residential Development of 5 Detached Dwellings
Emerson Court, Holbeach

Drawing Planning (Front Gates)

Scale 1:50, 1:200, @ A1 Drawn AWM Checked TAC Date 06/02/2026

Drawing No. 25/695/PA/008

Trevor A Clay RIBA Ltd, 14 Old Fendike Road, Weston Hills, Spalding, Lincs. PE126DD
01406 380027 07778597975 trevor@tacarchitects.co.uk www.tacarchitects.co.uk