SITE LAYOUT
1:500

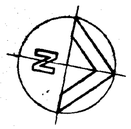

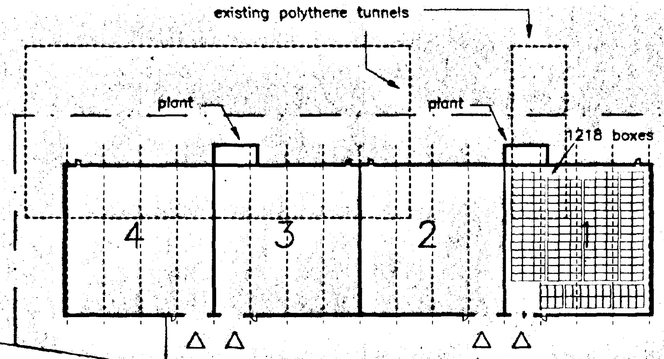

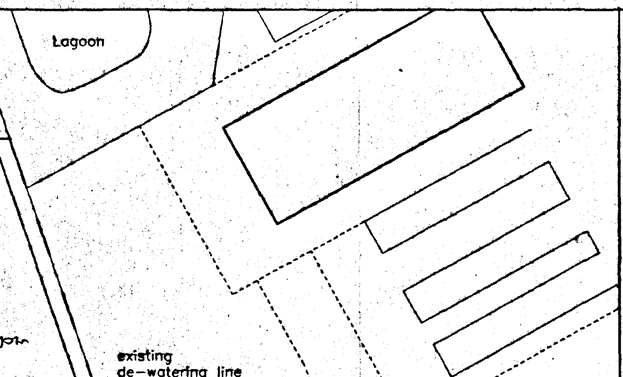

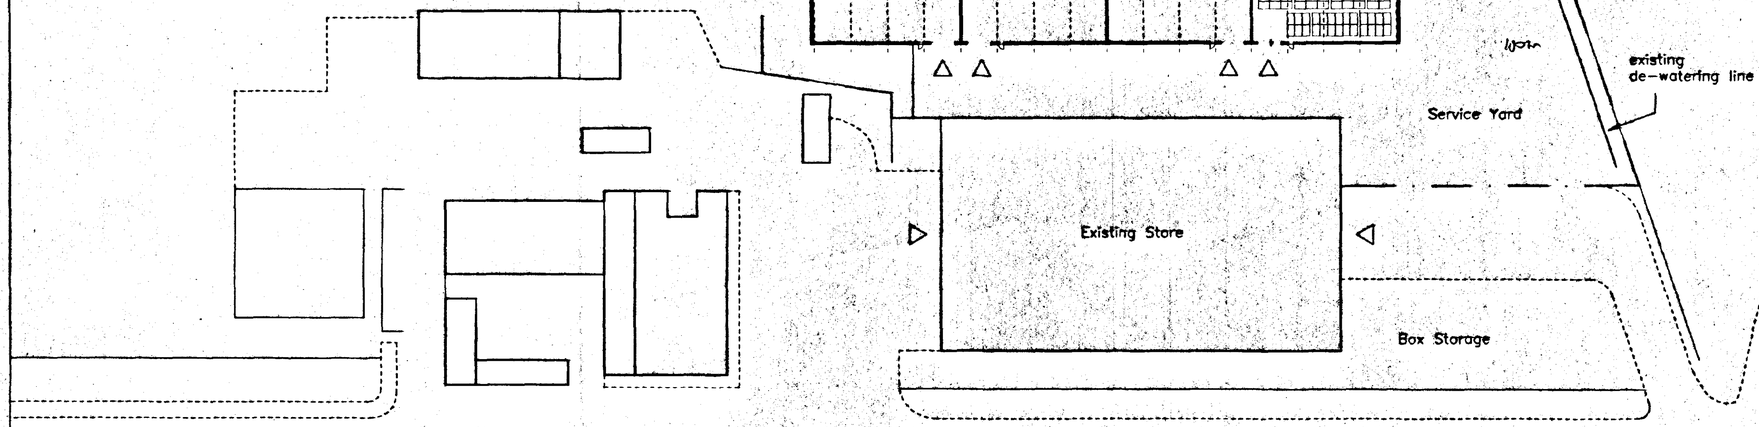

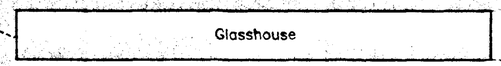

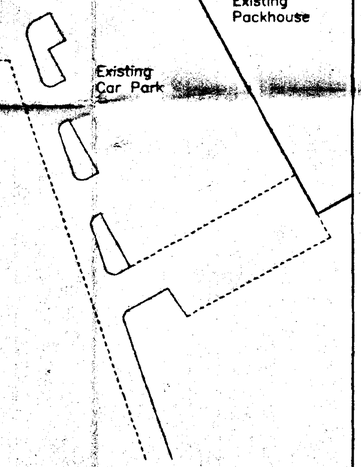

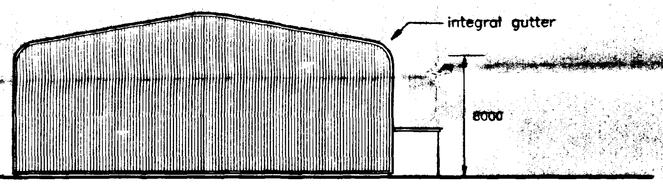

END ELEVATION
1:200

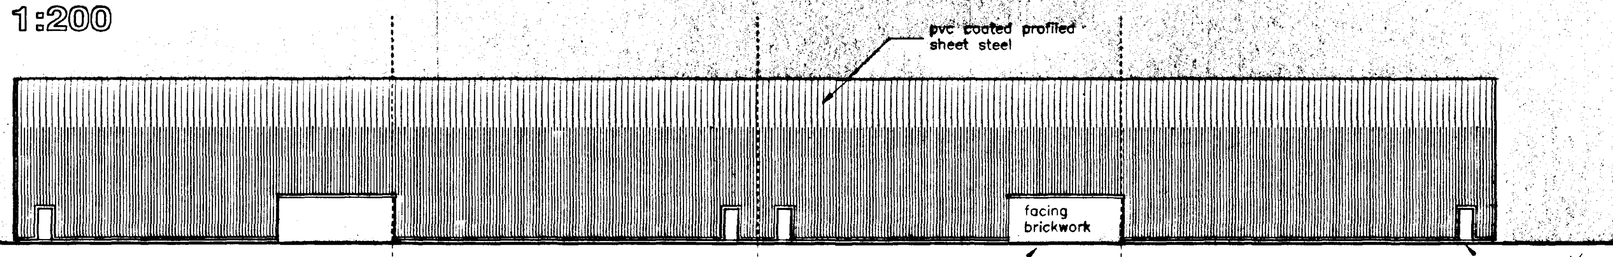

EAST ELEVATION
1:200

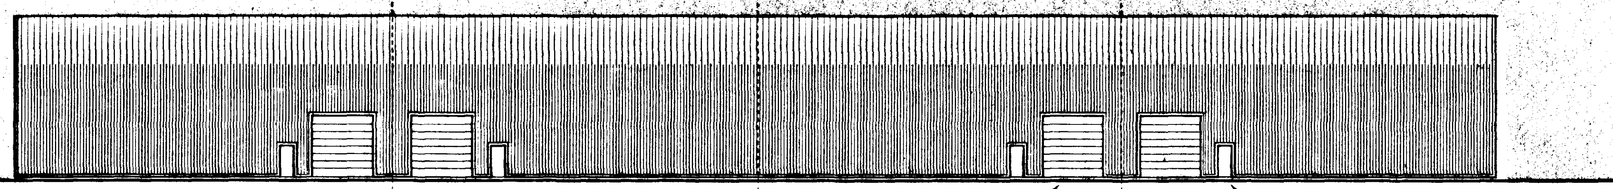

WEST ELEVATION
1:200

ALL DIMENSIONS AND SETTING OUT ARE TO BE VERIFIED ON SITE AND ALL DISCREPANCIES REFERRED TO THE ARCHITECT BEFORE WORK COMMENCES

THE INFORMATION SHOWN HERE IS BASED ON ORDNANCE SURVEY INFORMATION AND SHOULD NOT BE SCALED.

DETERMINED
NO PLAN

SOUTH HOLLAND
HOUSING & PLANNING
23 AUG 1995
Ref: 0661/95

A. H. WORTH & COMPANY LTD.	client
POTATO STORE	job
MANOR FARM, HOLBEACH HURN	site
OUTLINE PROPOSALS—REVISED LOCATION	drawing
1:500 1:200	scale
AUGUST 1995	date
5018W / 16	number

copyright reserved

JOHN ROBERTS ARCHITECTS LIMITED
ARCHITECTS DESIGN AND PLANNING CONSULTANTS
1 Jermyn Street Lincoln LN2 1HD Tel (01522) 533941 Fax 512000

100 mm. BLOCKWORK RENDERED AND SKIMMED.

GYPROC INDEPENDENT WALL LINING WITH 2 LAYERS 12.5mm. FIRELINE BOARDING.

GYPROC METAL STUD PARTITION FORMED OF 1 LAYER OF 12.5mm. DURALINE BOARDING TO EACH SIDE WITH 50mm. GYPGLAS 1200 QUILT ON 70mm. STUDS.

PACK

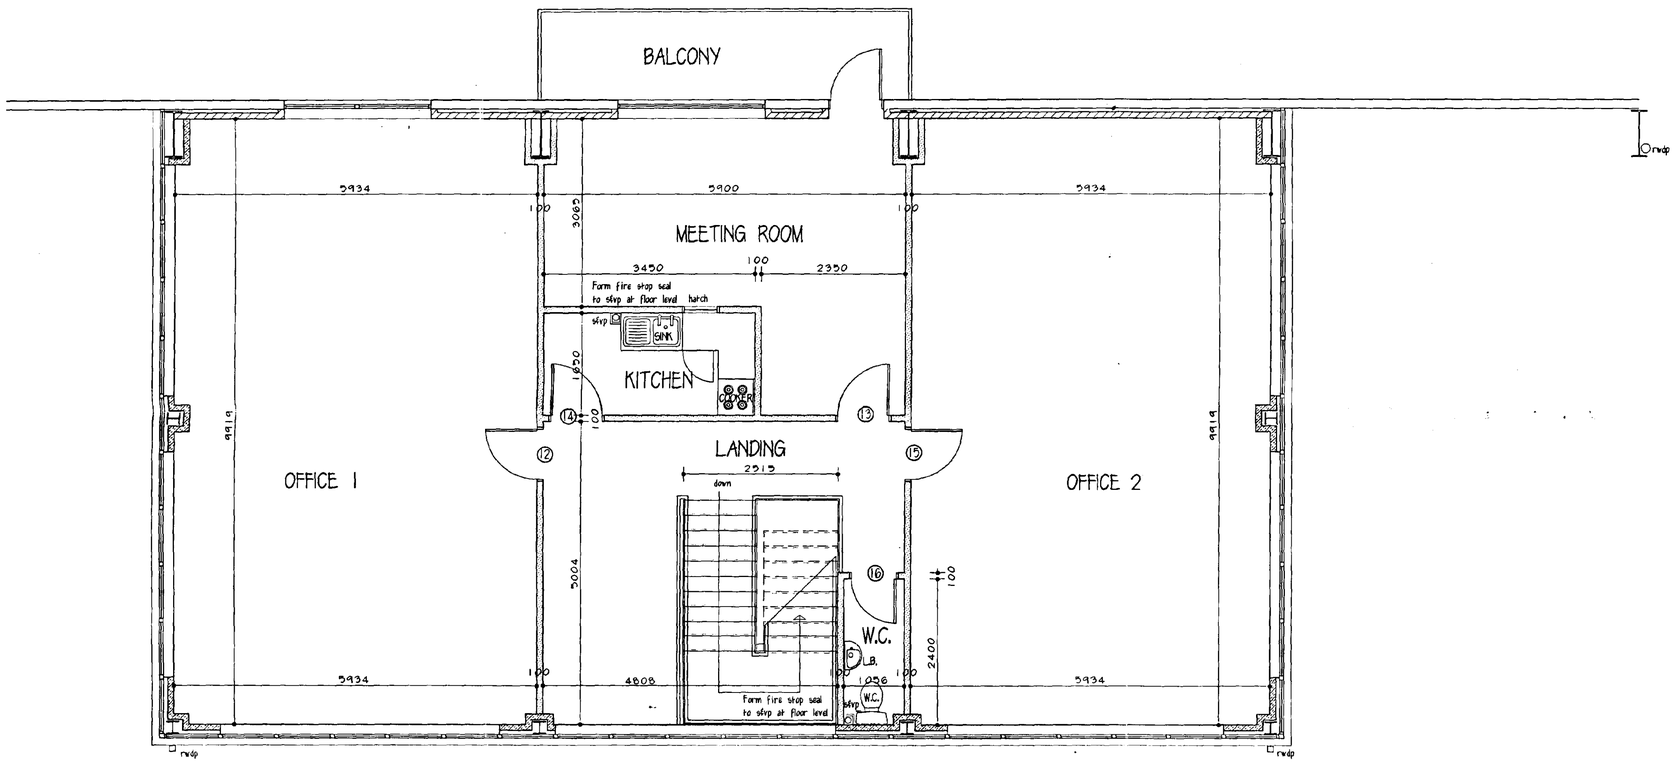

FIRST FLOOR PLAN

Langwith Design Associates

Architectural Design Consultants
registered office
72 Church Street
Holbeach
Spalding
Lincolnshire PE12 7LL
telephone: Holbeach (01406) 425766
fax: Holbeach (01406) 425766

Amendments

A	10/01/98	INTERNAL LAYOUT AMENDED
B	13/01/98	WINDOWS AMENDED, INTERNAL DOOR NUMBERS ADDED.

© Copyright Reserved

Client
Q.V. FOODS LTD.

Job
NEW PRODUCTION FACTORY (1997).

Drawing
FIRST FLOOR LAYOUT

Scale 1:50 Date NOV'97

No. LDA/030/105 Ref. B

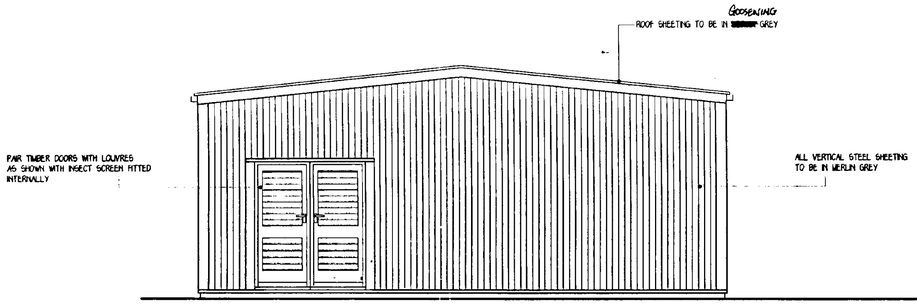

NORTH-EAST ELEVATION

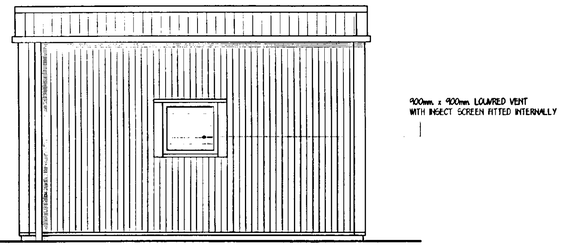

SOUTH-EAST ELEVATION

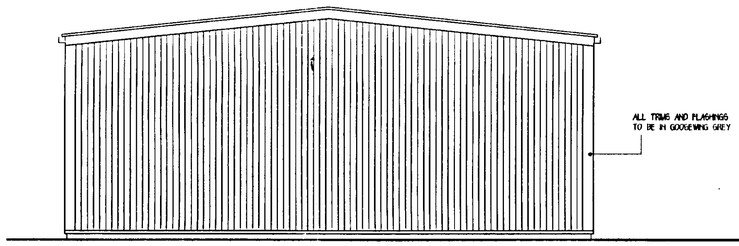

SOUTH-WEST ELEVATION

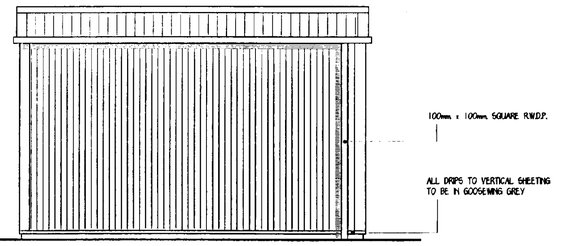

NORTH-WEST ELEVATION

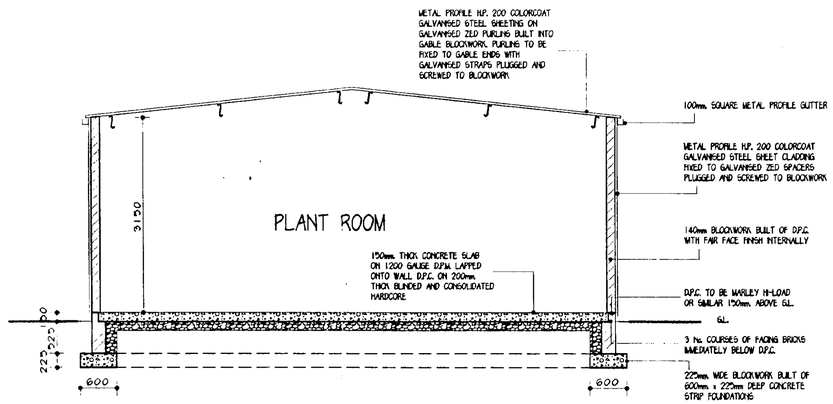

SECTION THRO'

Langwith Design Associates

Architectural Design Consultants
registered office
72 Church Street
Holbeach
Spalding
Lincolnshire PE12 7LL
telephone: Holbeach (01406) 425766
fax: Holbeach (01406) 425766

Amendments



© Copyright Reserved

Client
Q.V. FOODS LTD.

Job
NEW PRODUCTION FACTORY (1997)

Drawing
PLANT ROOM ELEVATIONS AND SECTION.

Scale 1:50 Date JAN'98

No. LDA/030/23 Ref.

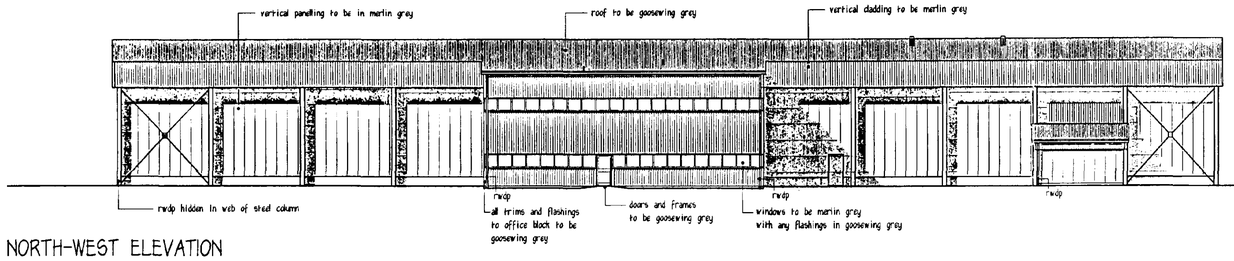

NORTH-WEST ELEVATION

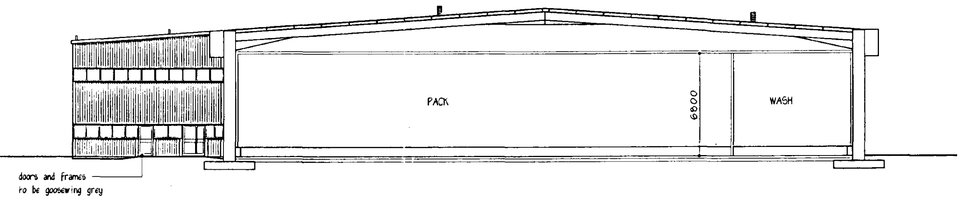

SECTION THRO' ON GRID LINE 'E'

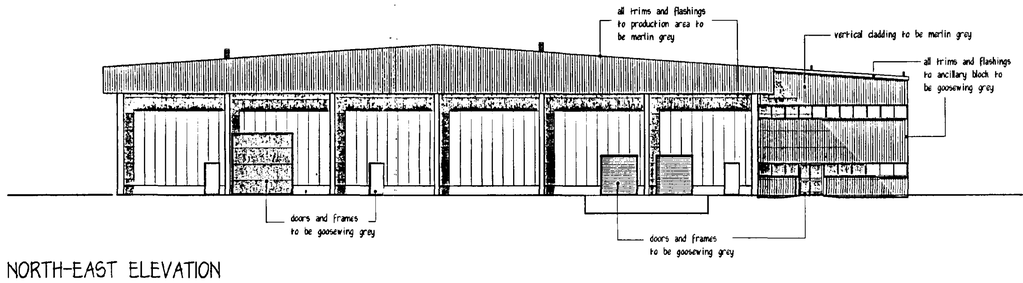

NORTH-EAST ELEVATION

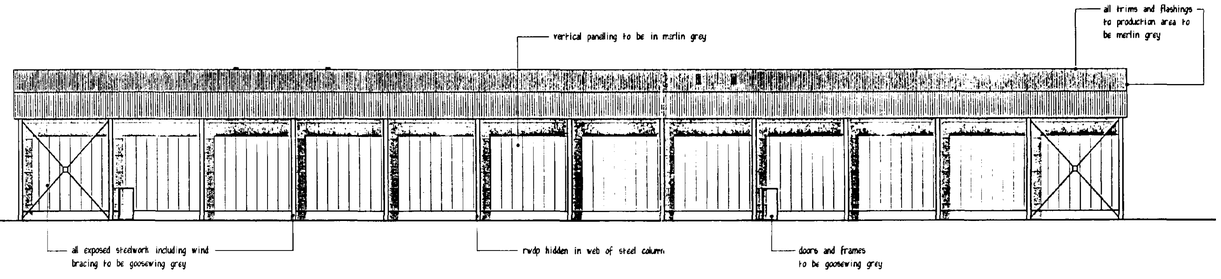

SOUTH-EAST ELEVATION

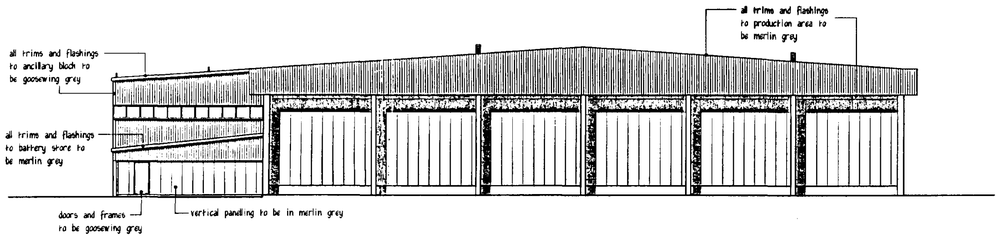

SOUTH-WEST ELEVATION

Langwith Design Associates

Architectural Design Consultants
registered office
72 Church Street
Holbeach
Spalding
Lincolnshire PE12 7LL
telephone: Holbeach (01406) 425766
fax: Holbeach (01406) 425766

Amendments

A 14/01/98 SECTION AND BATTERY STORE ADDED.

© Copyright Reserved

Client
Q.V. FOODS LTD.

Job
NEW PRODUCTION FACTORY (1997).

Drawing
ELEVATIONS.

Scale 1:200 Date DEC'97

No. LDA1030/7 Ref. A

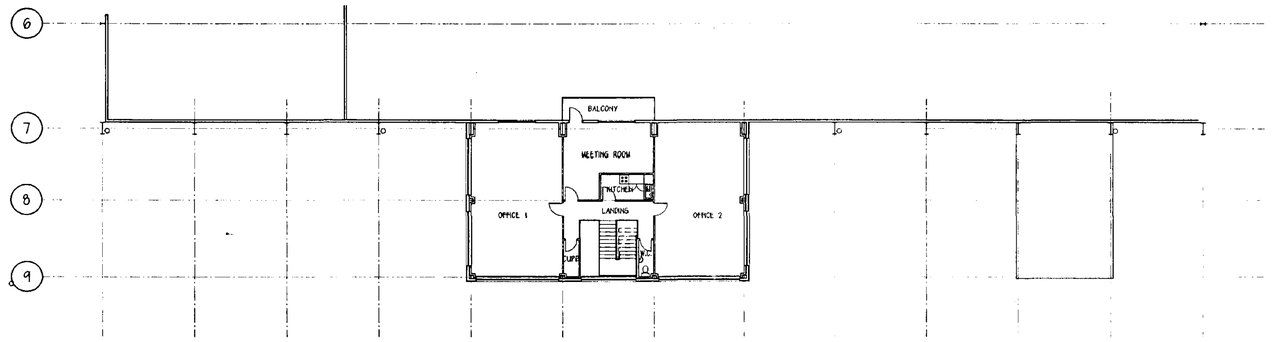

FIRST FLOOR PLAN

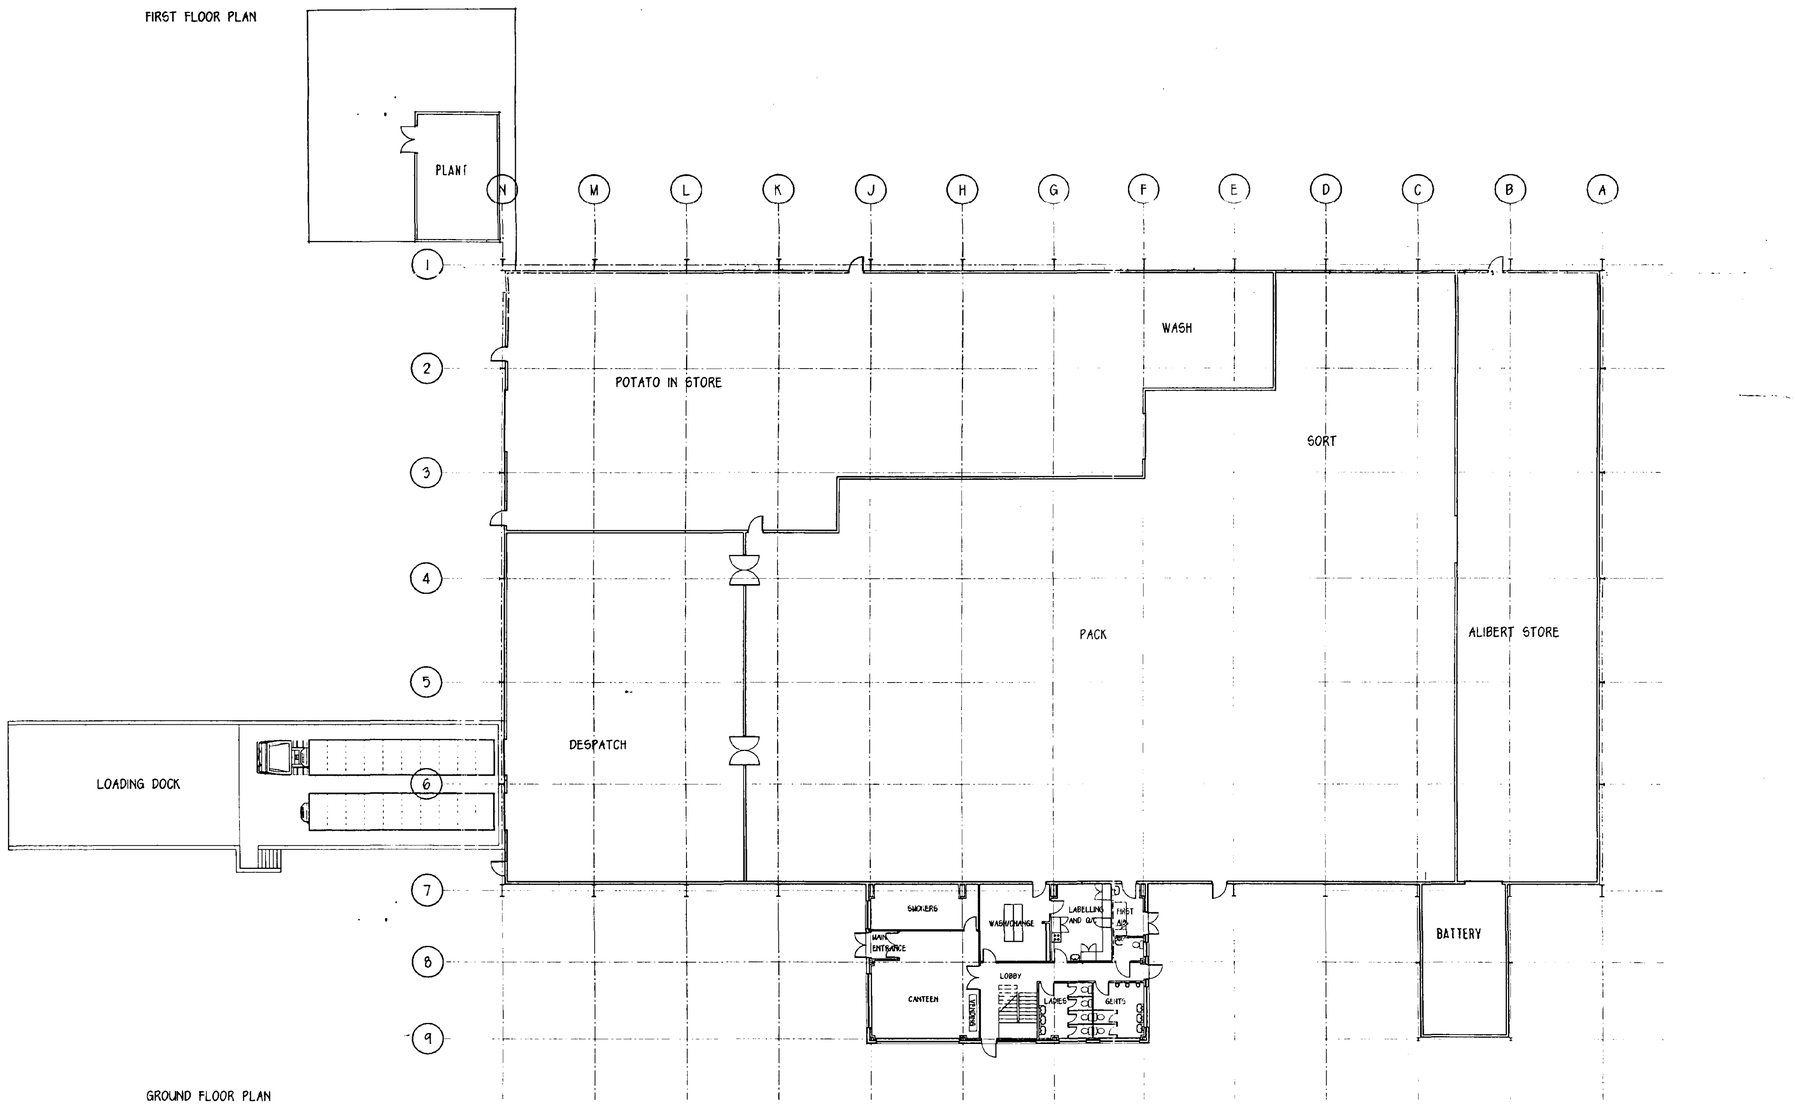

GROUND FLOOR PLAN

Langwith Design Associates

Architectural Design Consultants
registered office
72 Church Street
Holbeach
Spalding
Lincolnshire PE12 7LL
telephone: Holbeach (01406) 425766
fax: Holbeach (01406) 425766

Amendments

© Copyright Reserved

Client
Q.V. FOODS LTD.

Job
NEW PRODUCTION FACTORY (1997).

Drawing
GROUND AND FIRST FLOOR LAYOUT

Scale 1:200
Date NOV'97

No. LDA/030/3
Ref.

PACK

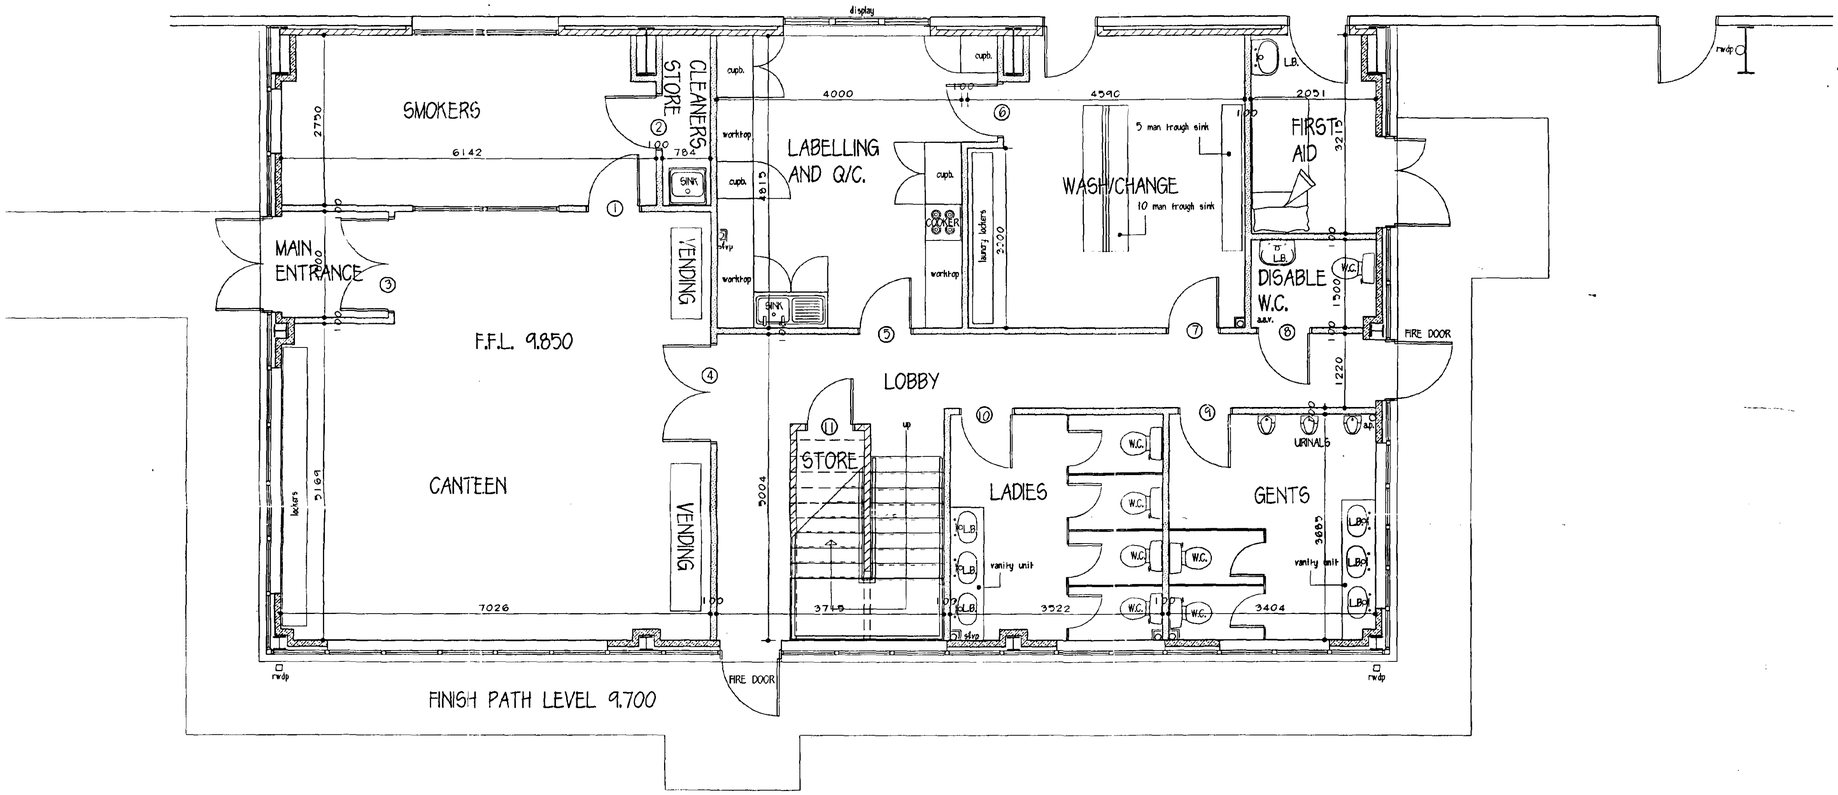

GROUND FLOOR PLAN

Langwith Design Associates

Architectural Design Consultants
registered office
72 Church Street
Holbeach
Spalding
Lincolnshire PE12 7LL
telephone: Holbeach (01406) 425766
fax: Holbeach (01406) 425766

Amendments

A 10/01/98 INTERNAL LAYOUT AMENDED.

B 13/01/98 DOORS AND WINDOWS AMENDED. INTERNAL DOOR NUMBERS ADDED.

DETERMINED PLAN

© Copyright Reserved

Client
Q.V. FOODS LTD.

Job
NEW PRODUCTION FACTORY (1997).

Drawing
GROUND FLOOR LAYOUT

Scale 1:50 Date NOV'97

No. LDA/030/04 Ref. B

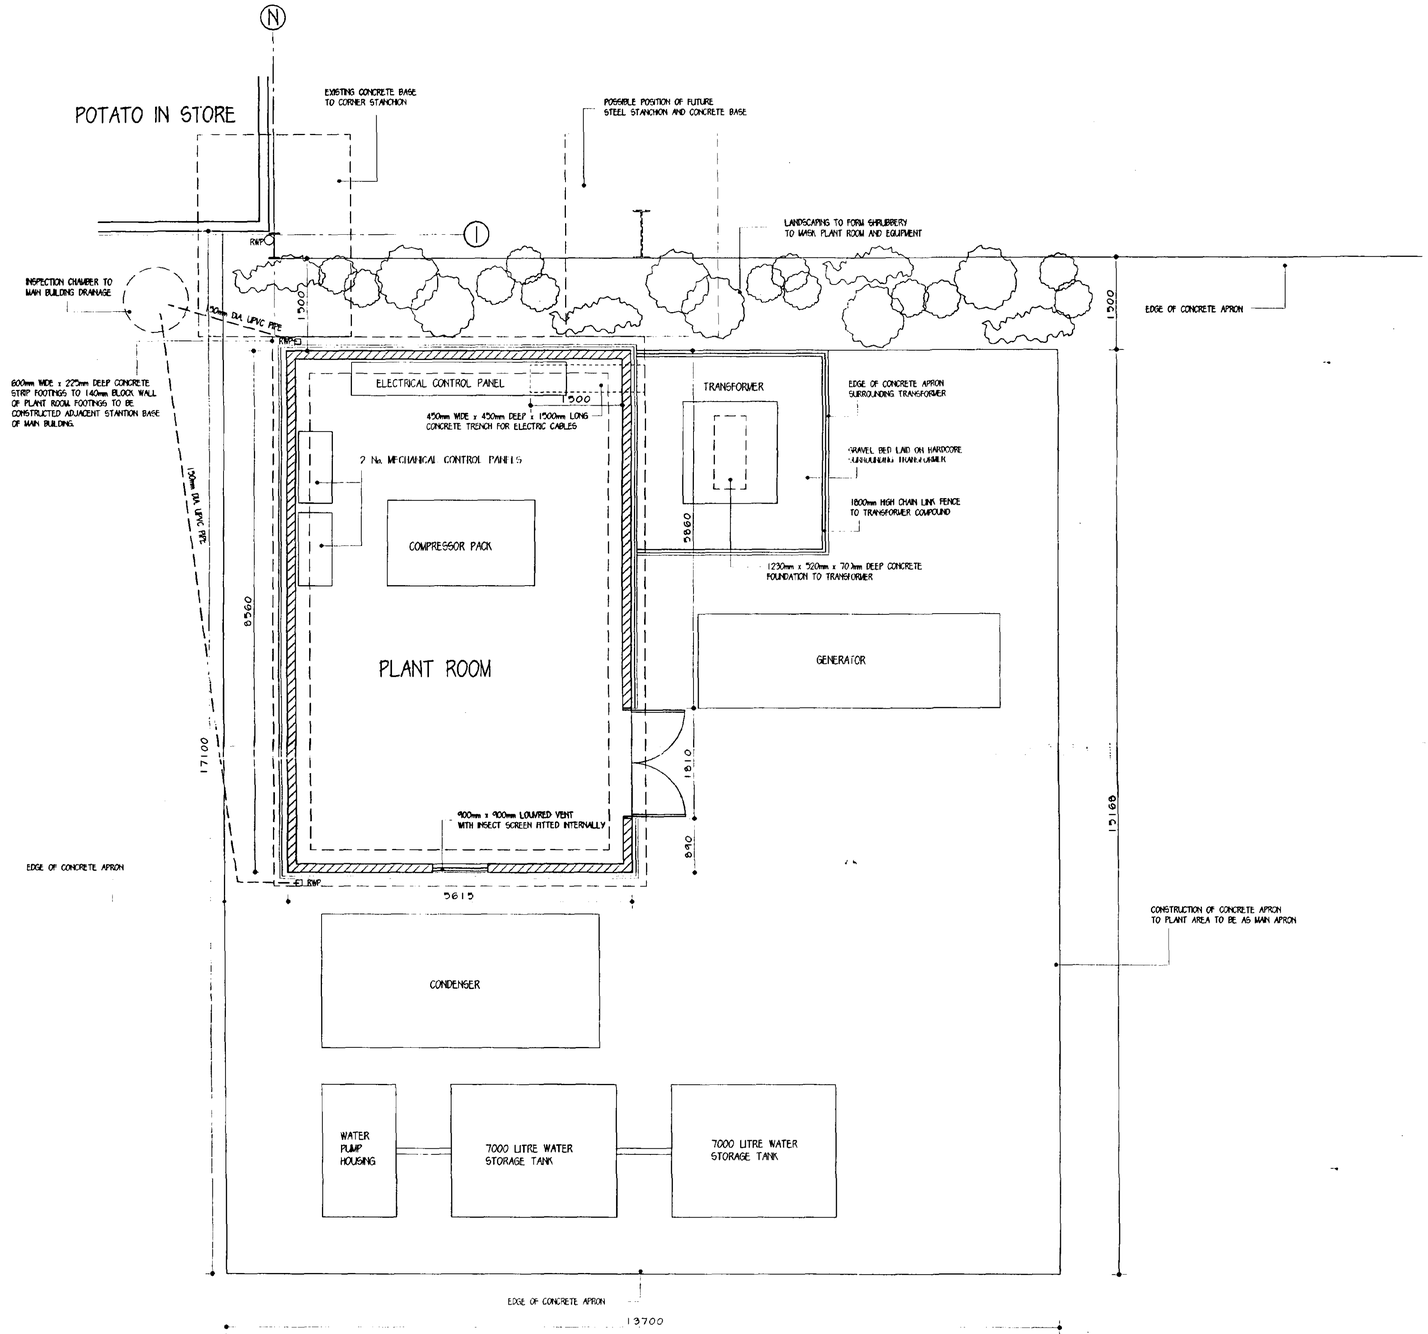

FLOOR PLAN LAYOUT

Langwith Design Associates

Architectural Design Consultants
registered office
72 Church Street
Holbeach
Spalding
Lincolnshire PE12 7LL
telephone: Holbeach (01406) 425766
fax: Holbeach (01406) 425766

Amendments

23 JAN 1998
PLAN
© Copyright Reserved

Client
Q.V. FOODS LTD.

Job
NEW PRODUCTION FACTORY (1997)

Drawing
DETAIL OF PLANTROOM

Scale 1:50 Date JAN'98

No. LDA/030/24 Ref.