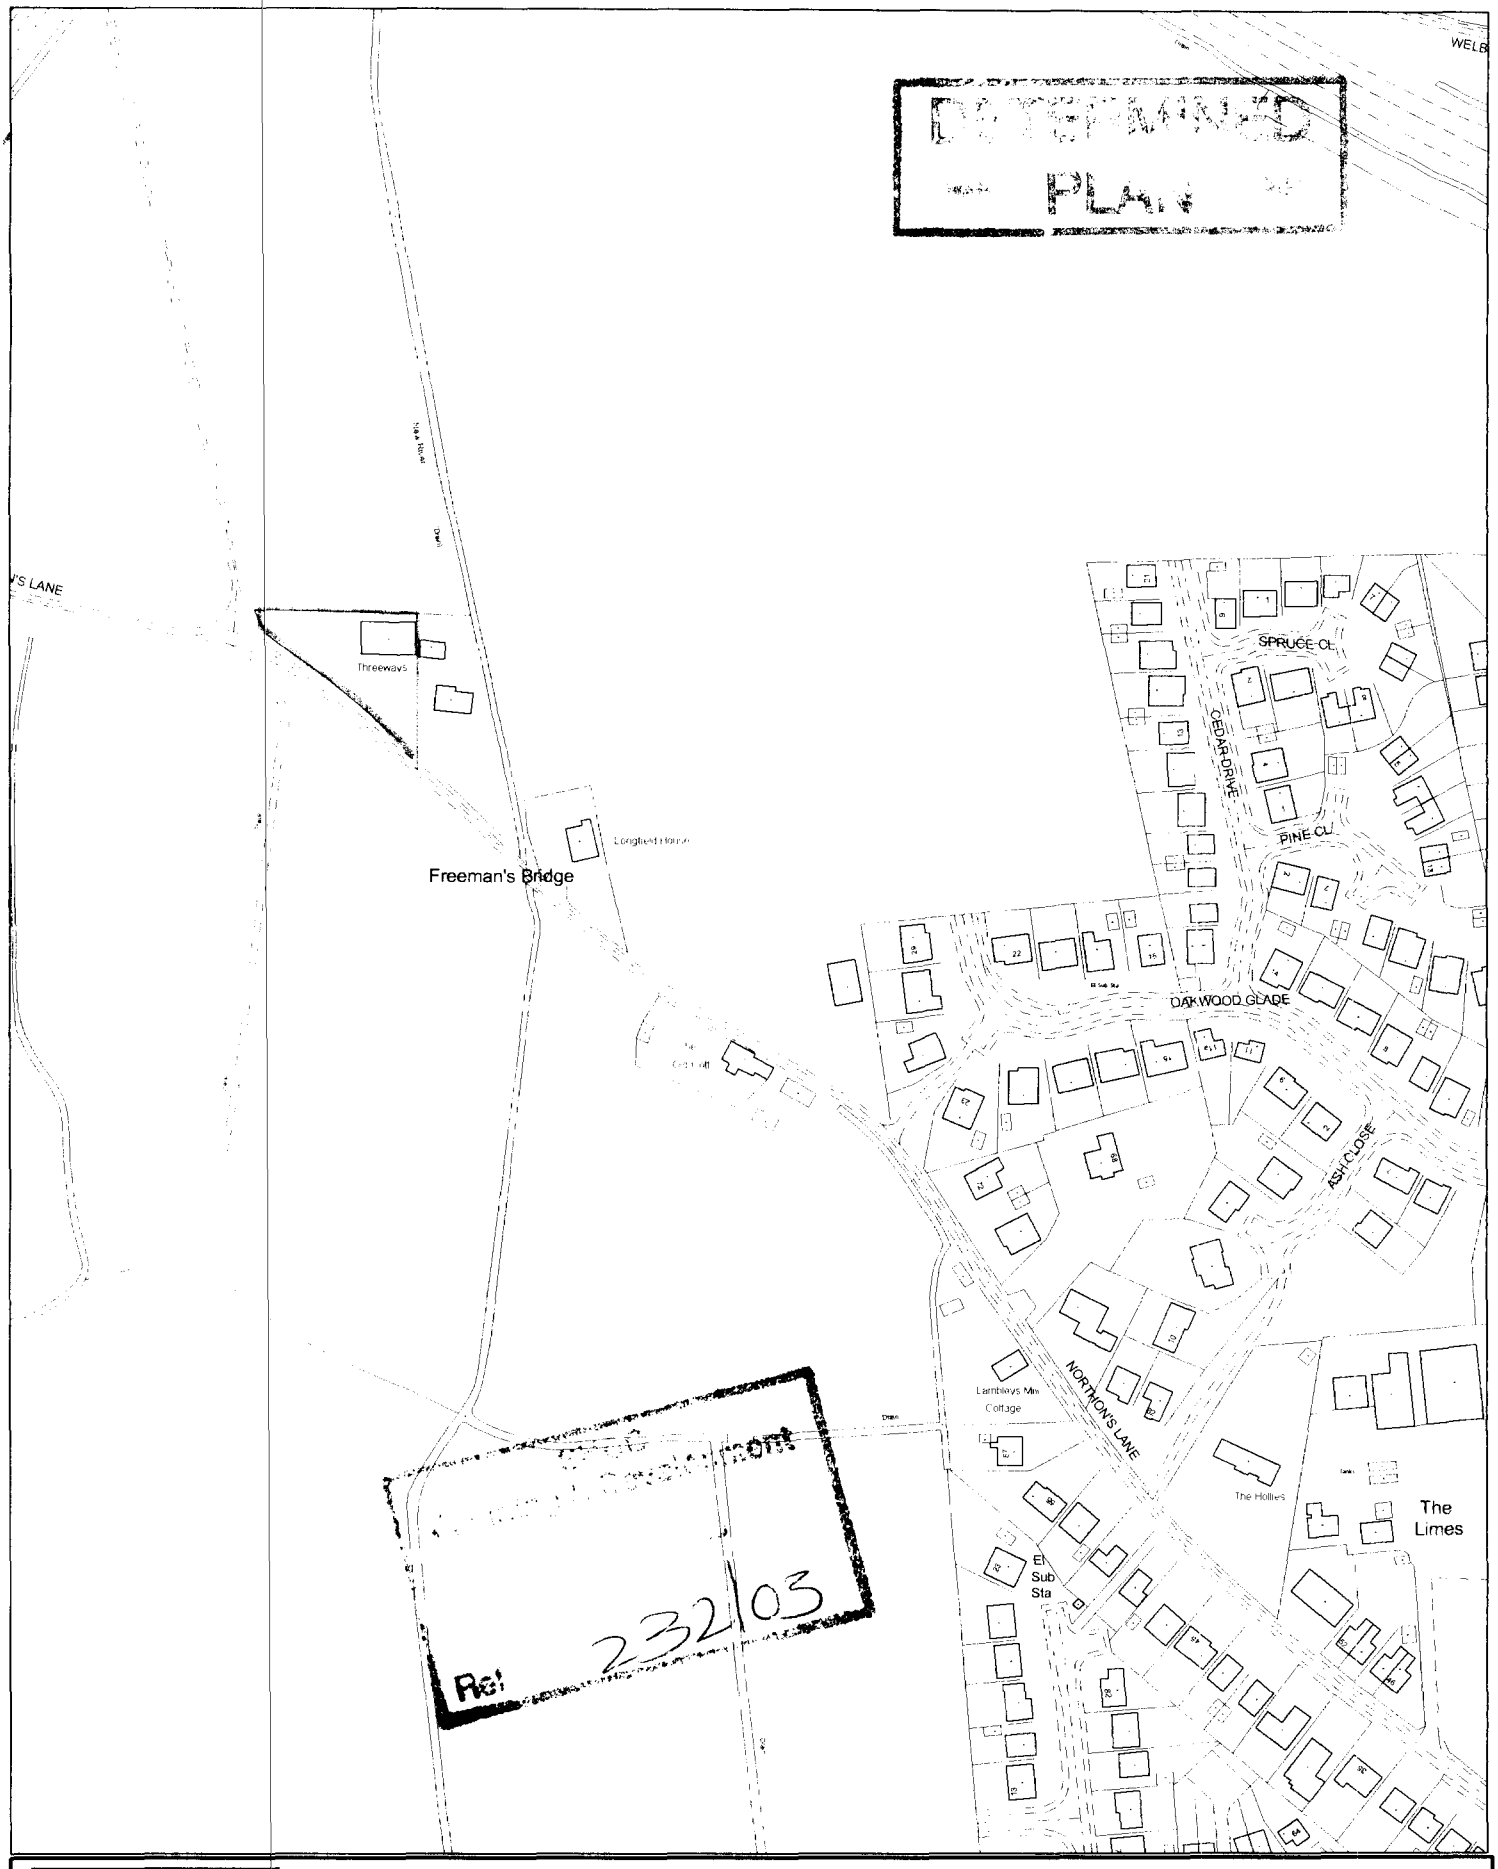



This copy has been produced specifically for the map return scheme purposes only. No further copies may be made.

Scale: 1:2500


This map is reproduced from Ordnance Survey material with permission of Ordnance Survey on behalf of Her Majesty's Stationery Office (c) Crown copyright. Unauthorised reproduction infringes Crown copyright and may lead to prosecution or civil proceedings. South Holland District Council LA079413 2003


[redacted]
Council Offices, Priory Road, Spalding,
Lincolnshire PE11 2XE

BLOCK PLAN THREEWAYS BARN, NORTHONS LANE, HOLBEACH

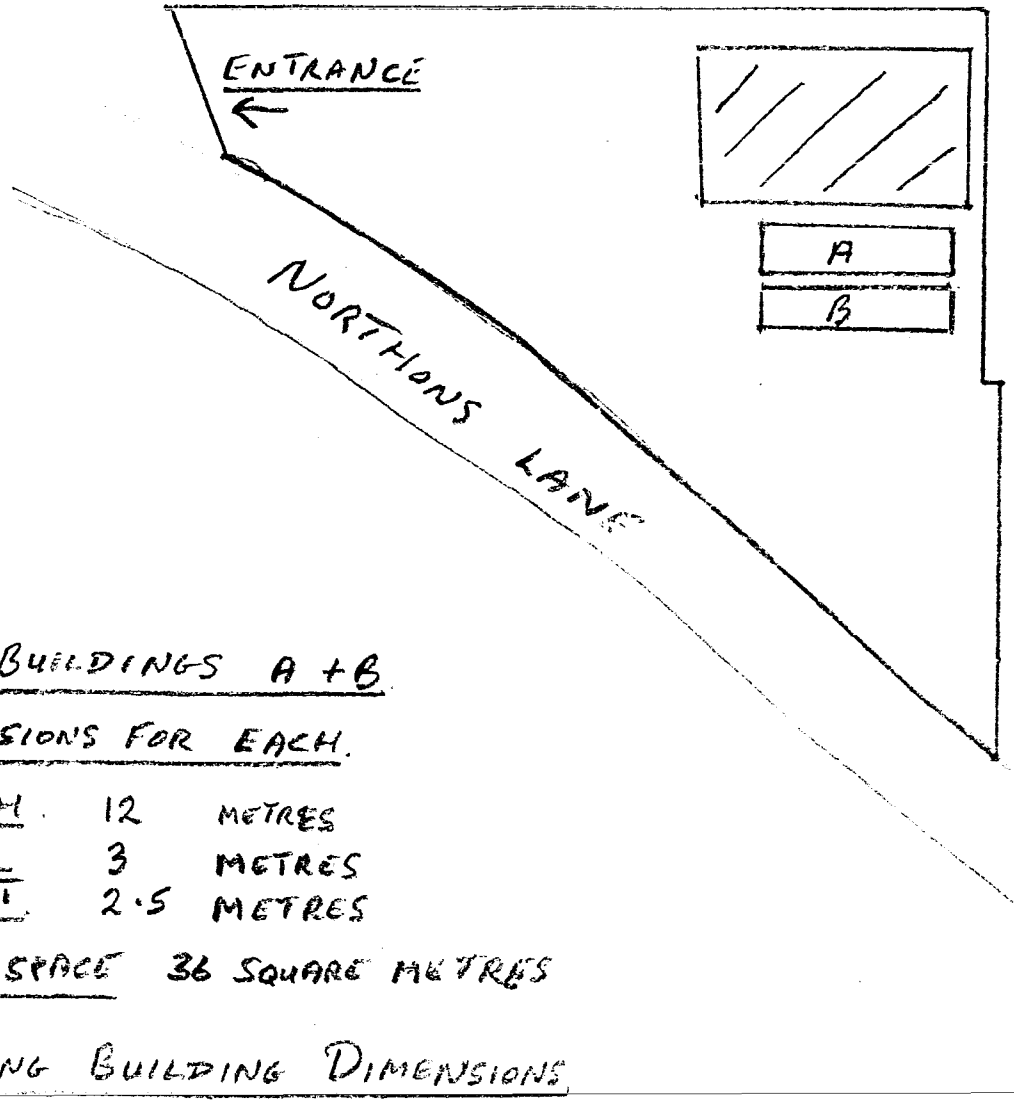



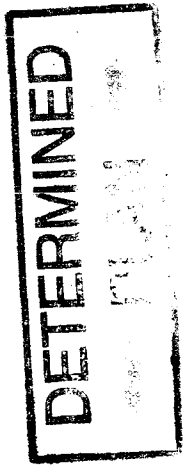

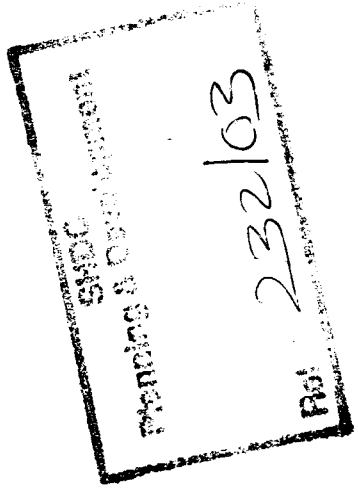

NEW BUILDINGS A + B

DIMENSIONS FOR EACH.

LENGTH	12	METRES
WIDTH	3	METRES
HEIGHT	2.5	METRES

FLOORSPACE 36 SQUARE METRES

EXISTING BUILDING DIMENSIONS

LENGTH	17	METRES
WIDTH	11	METRES
HEIGHT	5.5	METRES

FLOORSPACE 187 SQUARE METRES

SCALE

1/500




RE THREEWAYS BARN, NORTHONS LANE, HOLBEACH.

PORTABLE METAL STORAGE CONTAINER

LENGTH	12 METRES
WIDTH	3 METRES
HEIGHT	2.5 METRES.

SHDC
Planning & Development
10 MAR 2003
Ref 232/03

DETERMINED
PLAN

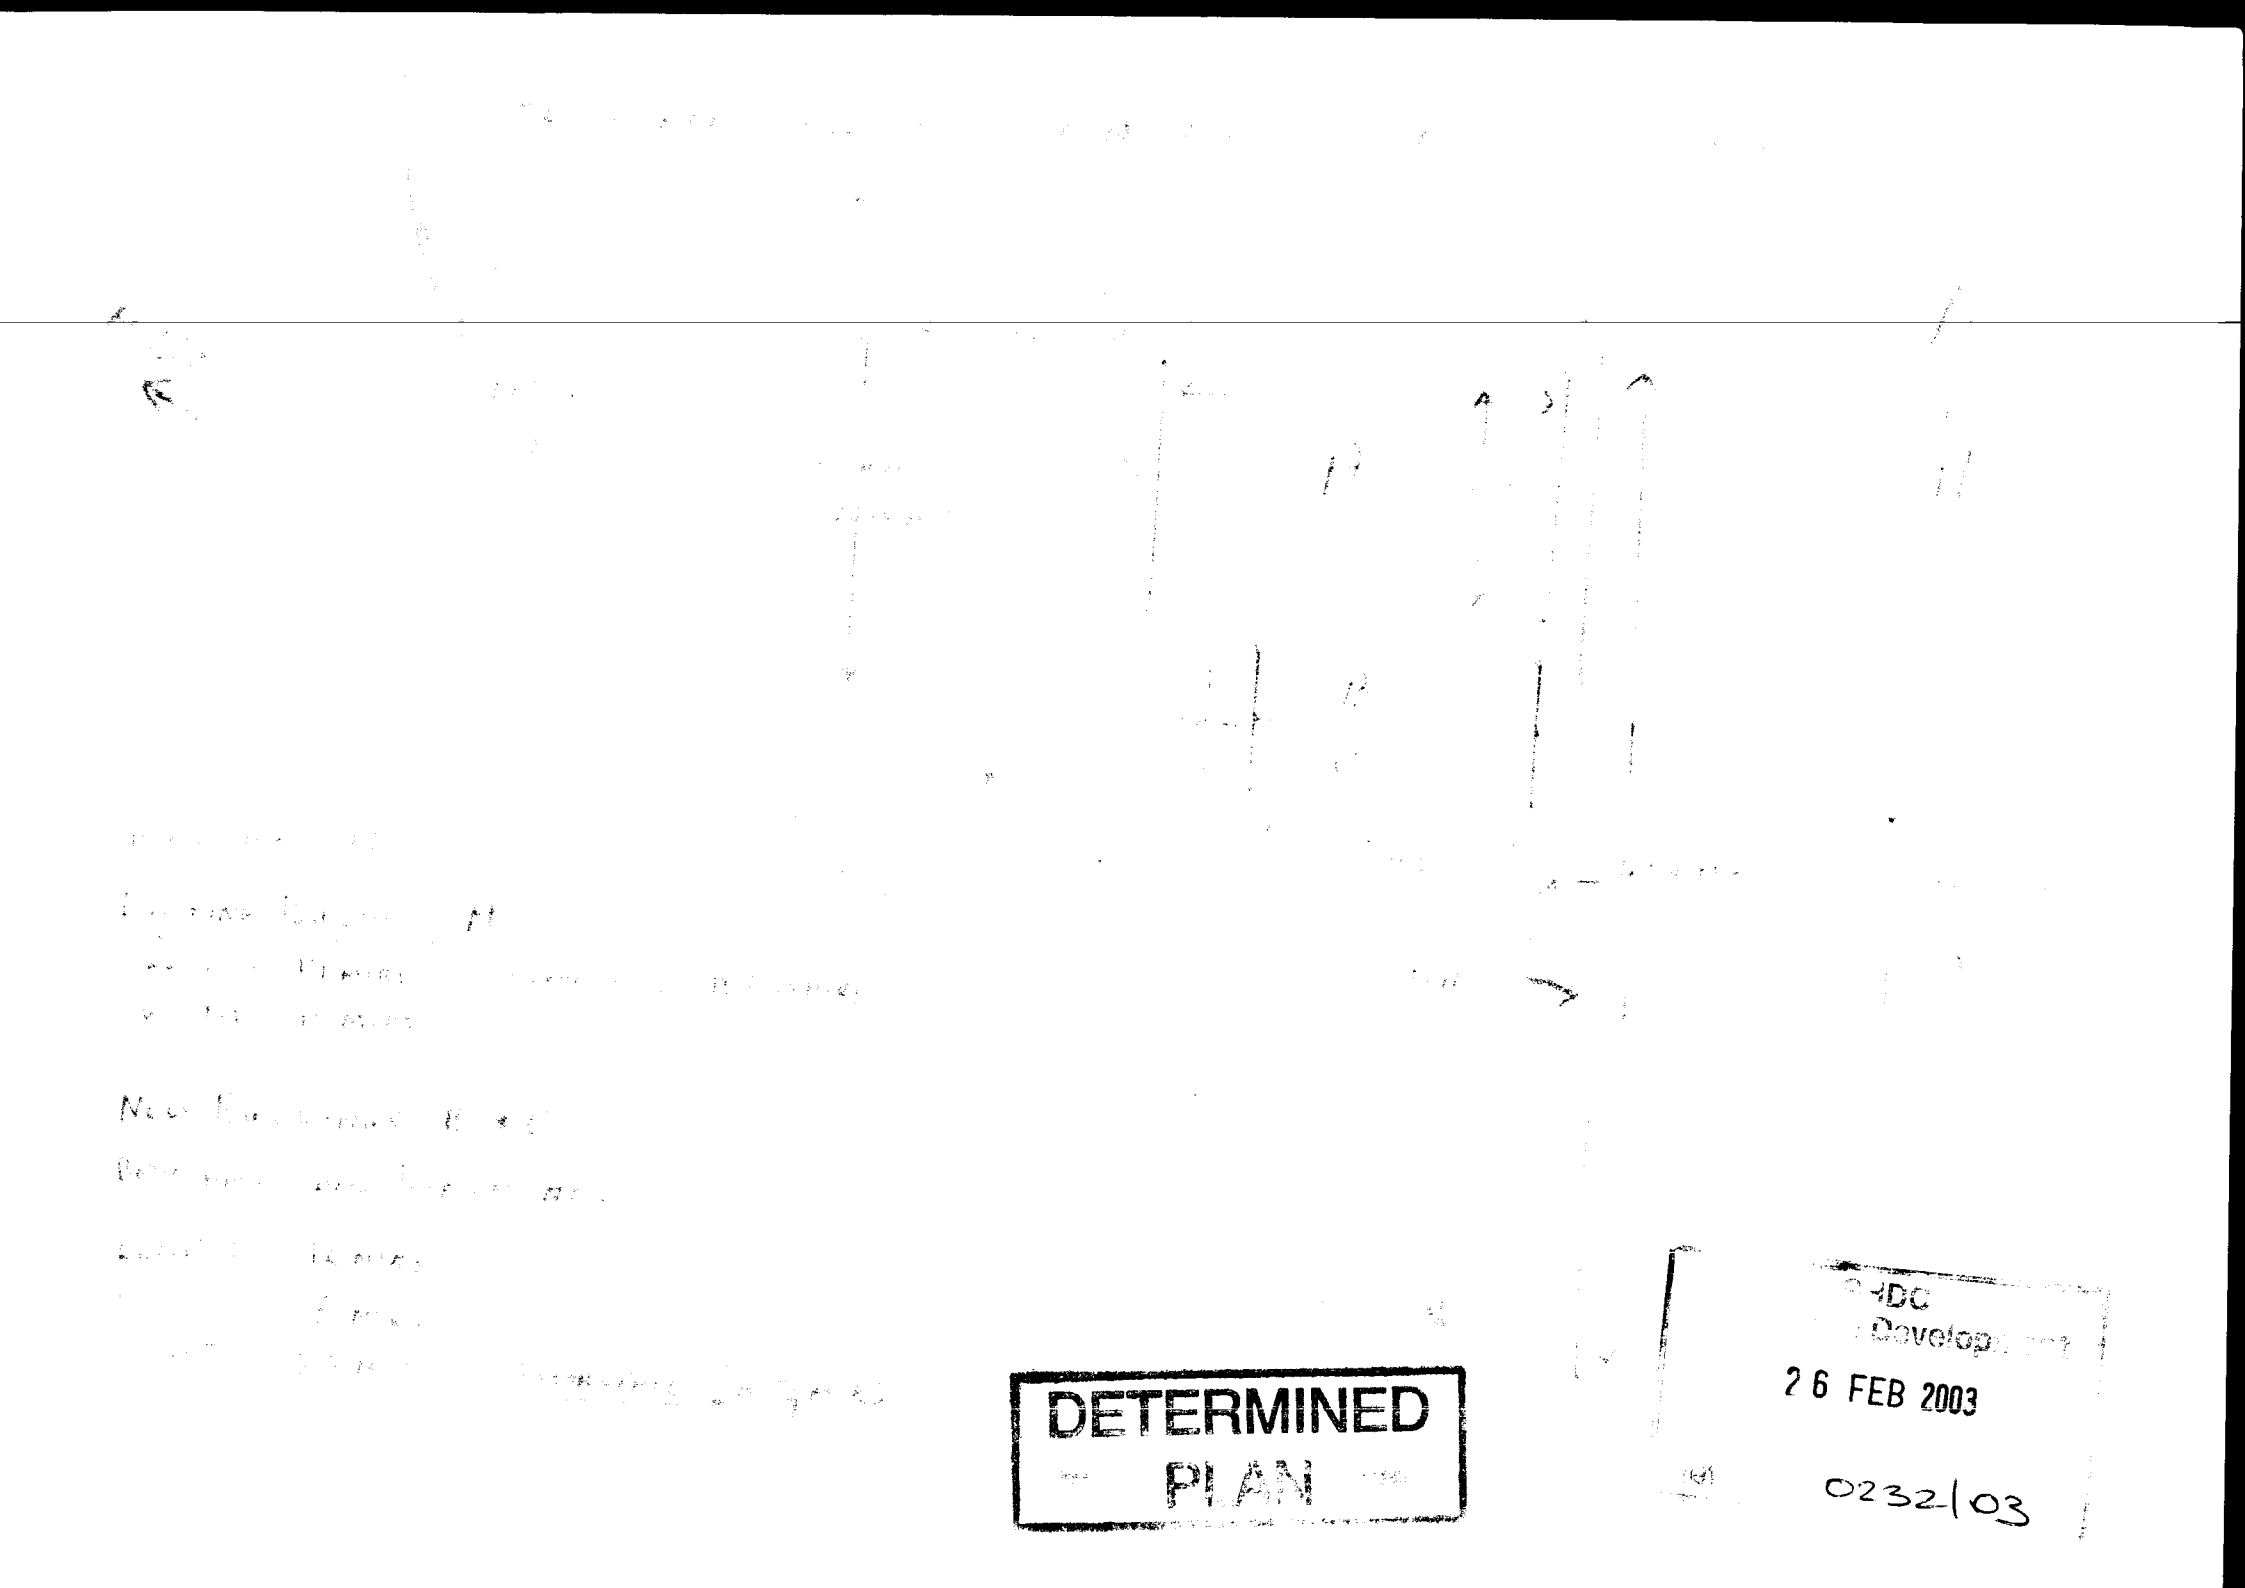

DETERMINED
PLAN

DC
Develop
26 FEB 2003
0232/03