
3 Barrington Gate

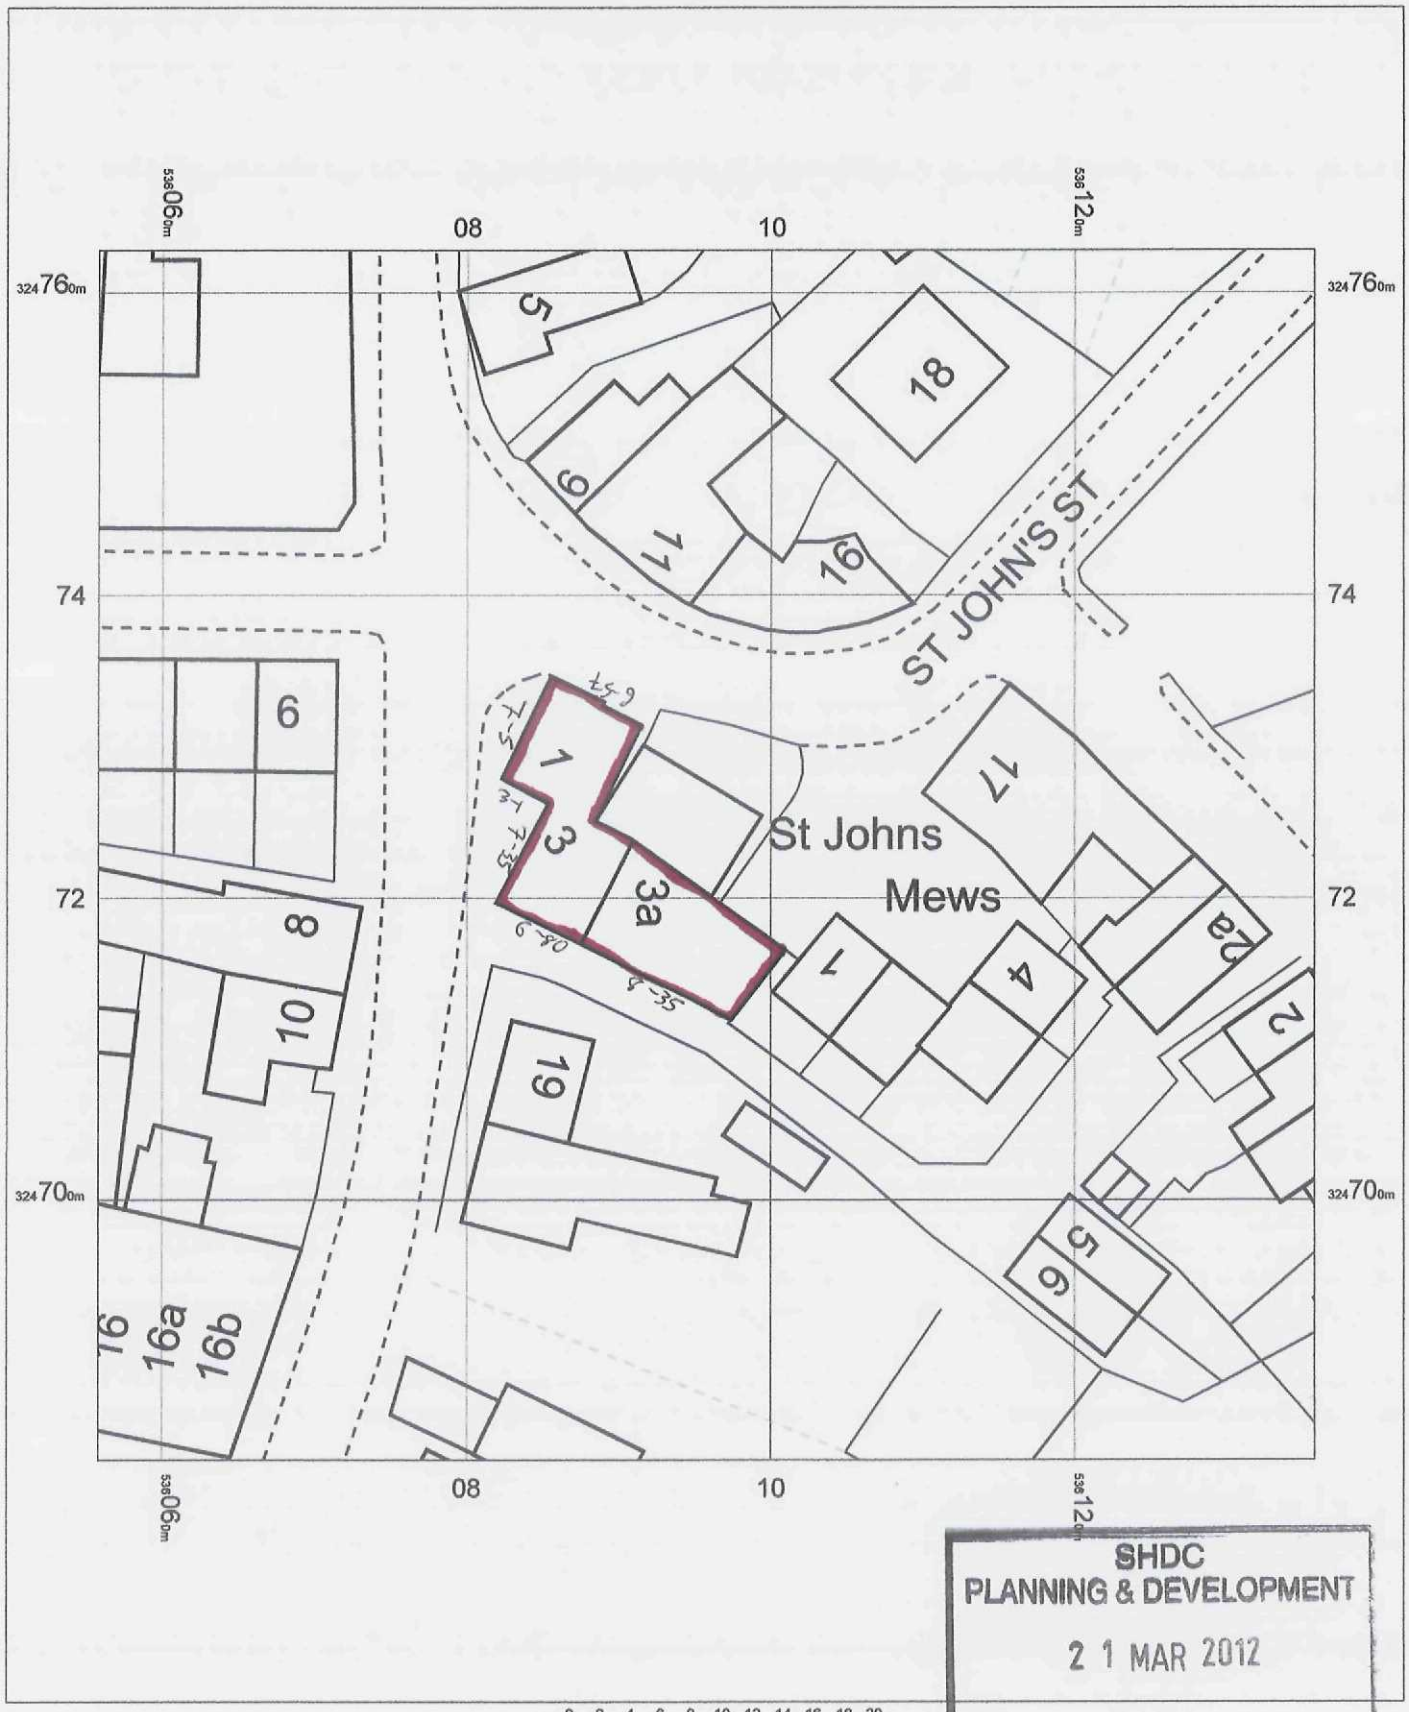

SHDC
PLANNING & DEVELOPMENT
2 1 MAR 2012
Ref. 0233-12

0 2 4 6 8 10 12 14 16 18 20
m

N

3 Barrington Gate
Holbeach
spalding
PE12 7DA

OS Mastermap
27 February 2012, ID: BLJT-00131248
www.planningapplicationmaps.co.uk

1:500 scale print at A4, Centre: 536096 E, 324723 N

©Crown Copyright. Licence no. 100019980

Mapping sourced from Ordnance Survey

bluejet mapping