
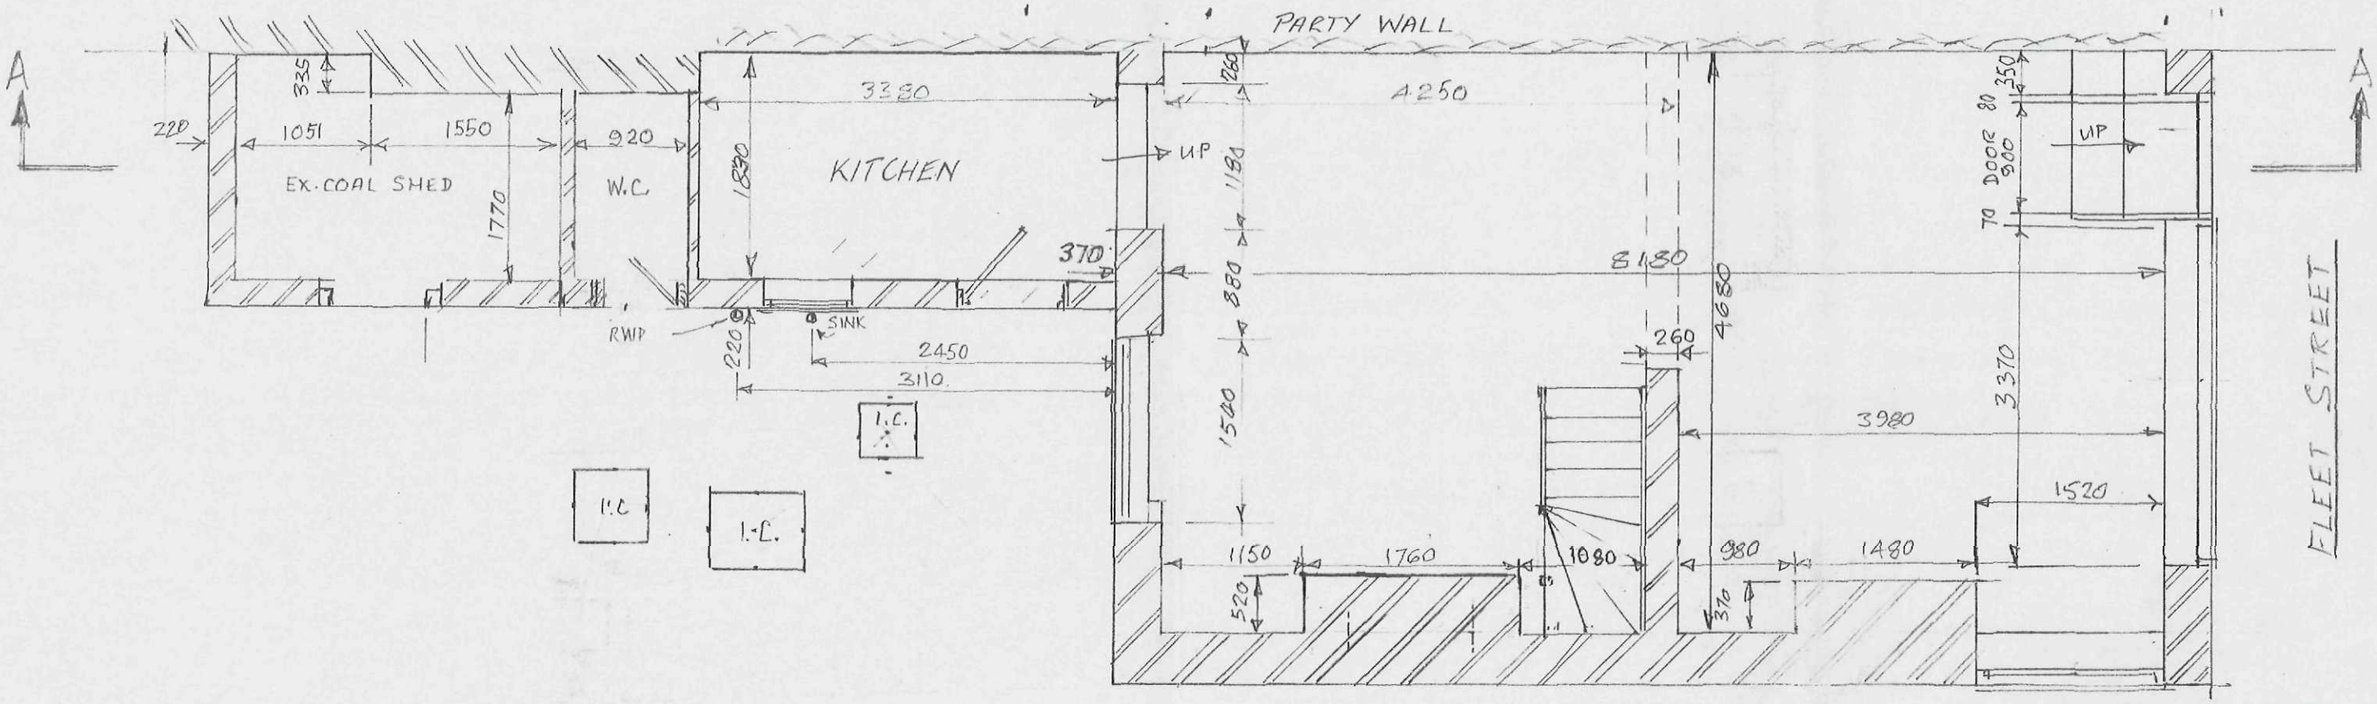


PLAN ON GROUND FLOOR

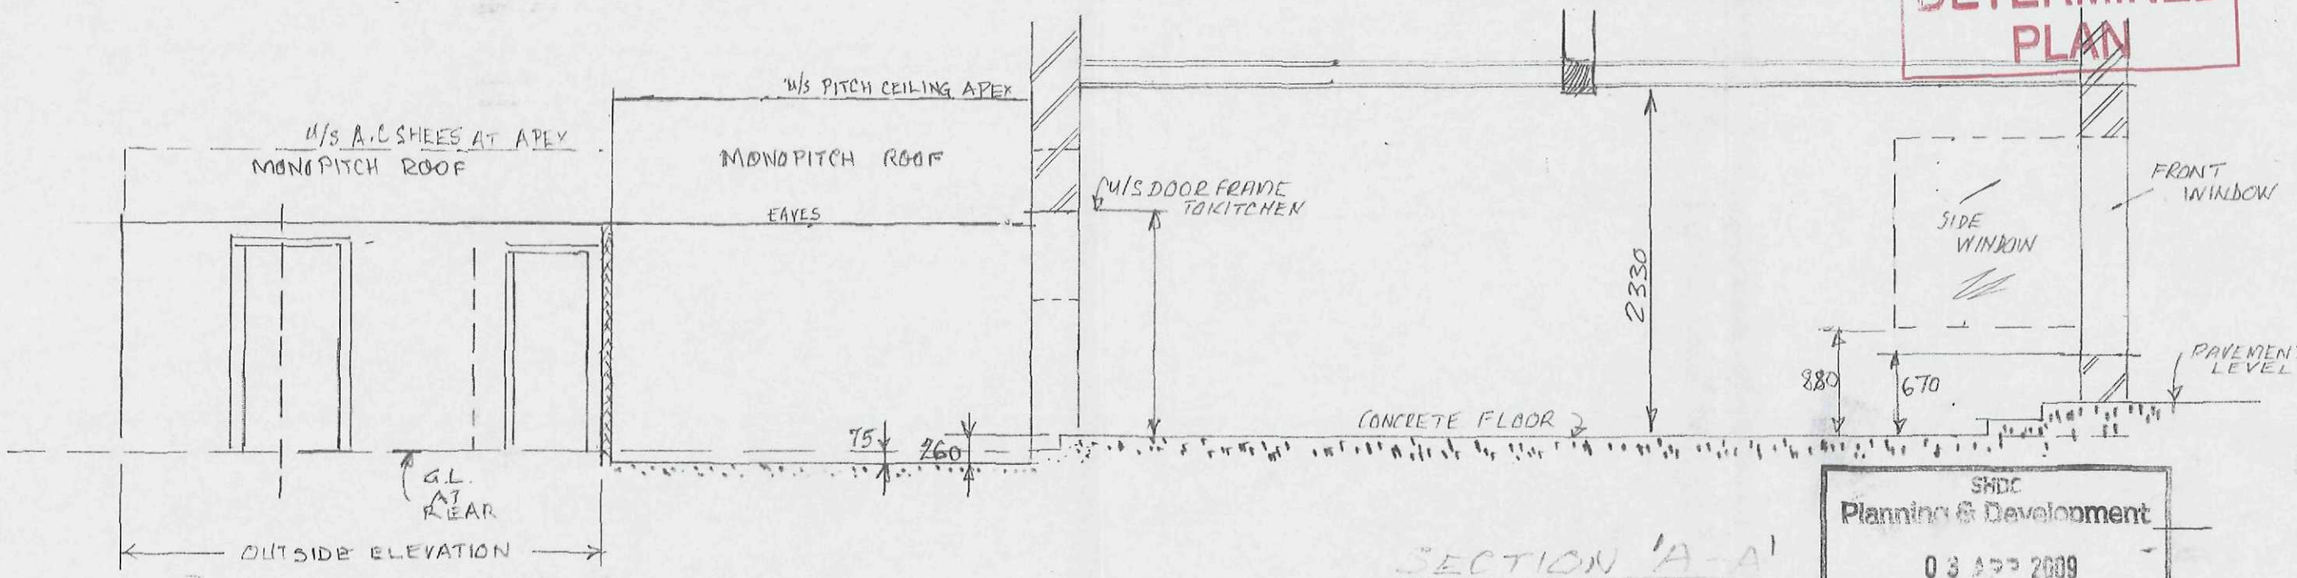

SECTION 'A-A'

GROUND FLOOR.

DETERMINED PLAN

SHDC
Planning & Development
03 SEP 2009
Ref: 0239/09

SURVEY OF 22 FLEET ST., HOLBEACH

SCALE 1:50 — 1/4 May 08 — DRG Nº C46/08/01