
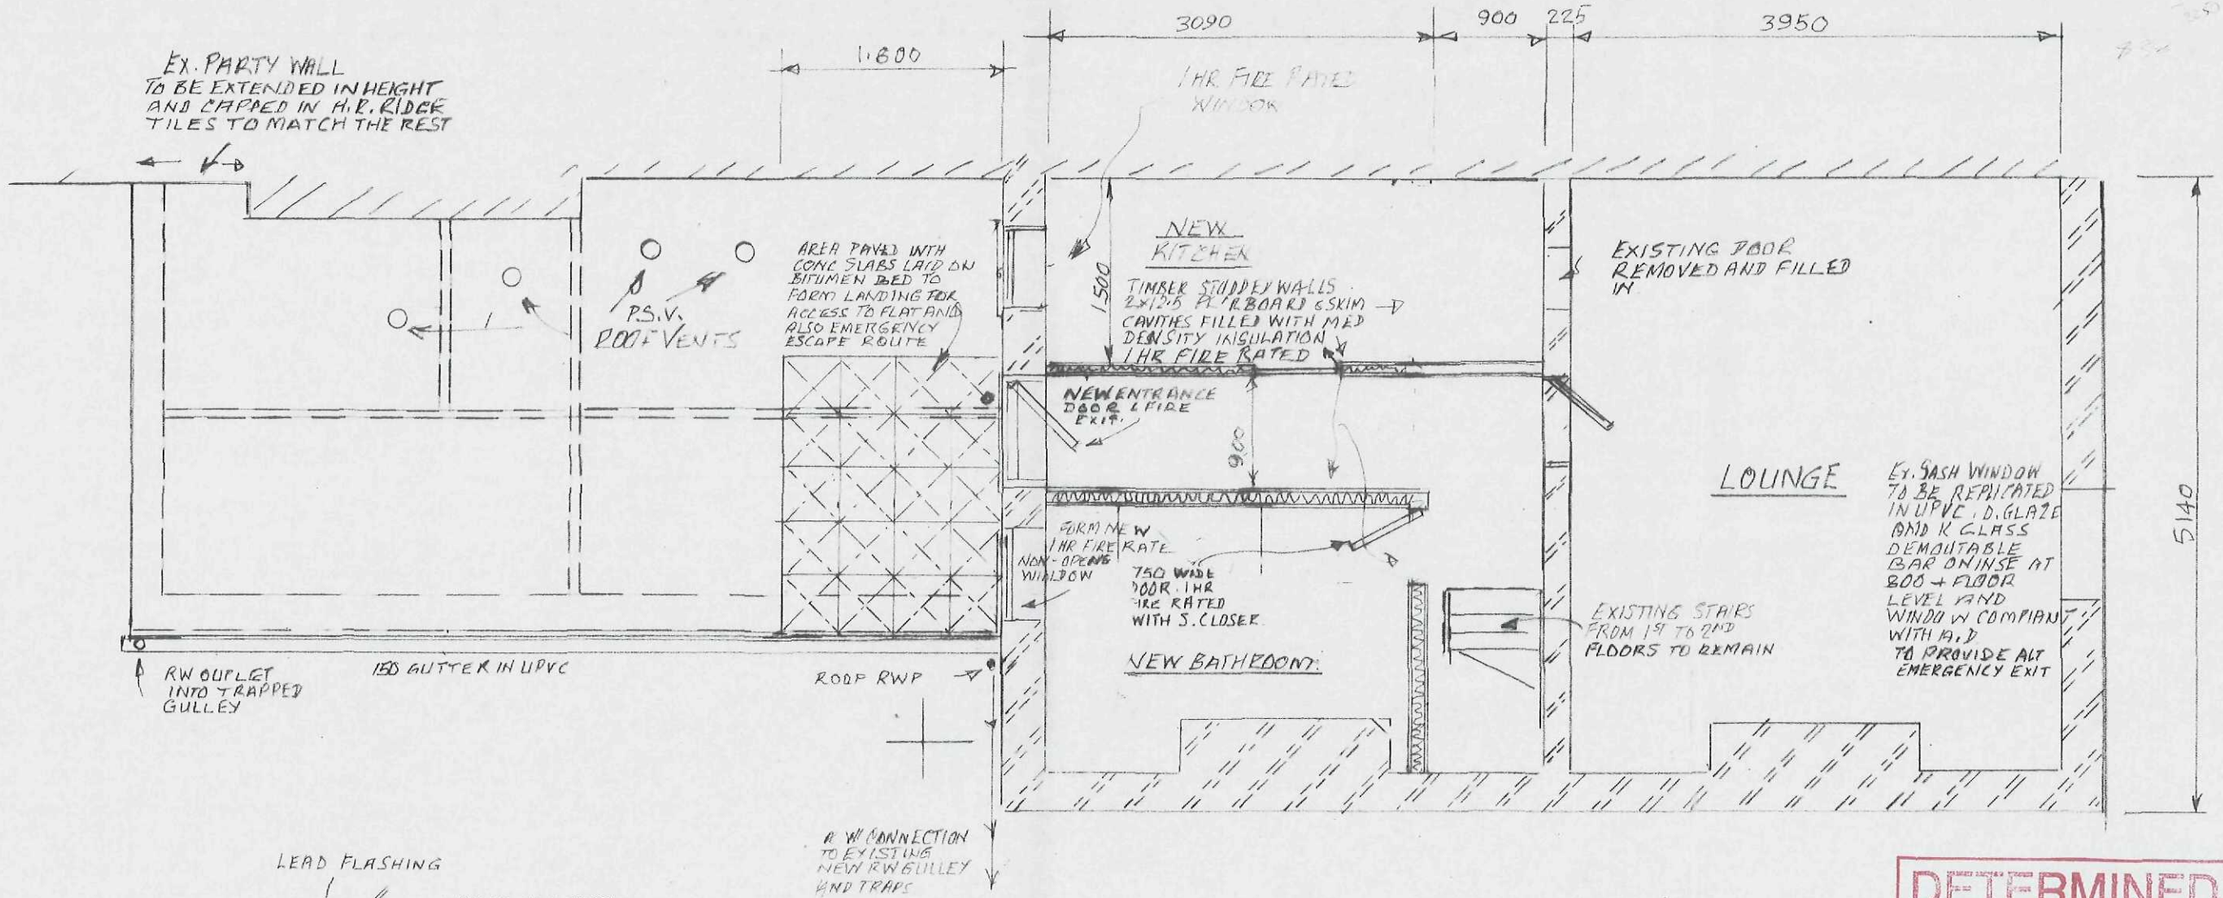


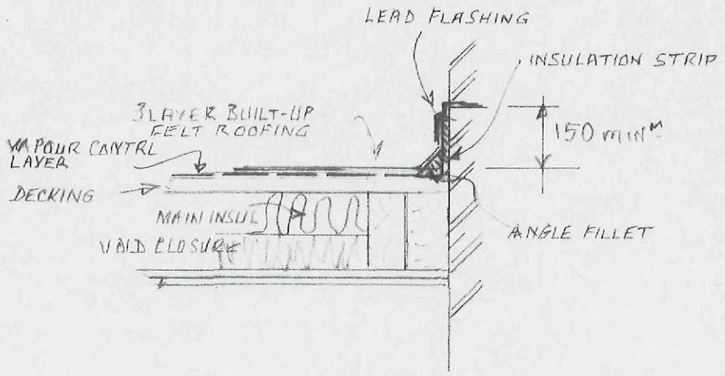

TYPICAL FLASHING TO EXISTING BUILDING

DETERMINED PLAN

SHDC Planning & Development 03 APR 2009 Ref: 0239/09

PLAN ON FIRST FLOOR OF FLAT & ROOF OF EXTENSION

REVISION B	DRG REVISED TO ALIGN WITH APPROVED DRG No C46/08/05E
REVISION A	AMENDMENTS TO KITCHEN BATHROOM LAYOUT TO PROV. SECURE EMERGENCY EXIT, OTHER MODS TO MEET B. REGS TYPICAL DETAIL OF FLASHING TO EXISTING BUILDING

CONVERSION & EXTENSION OF GROUND FLOOR OF EXISTING PREMISES INTO COFFEE SHOP, AND RENOVATION OF UPPER FLOORS ACCOMMODATION INTO FLAT
No 22 FLEET ST. HOLBEACH FOR MR & MRS T. P COX

WORKS AT FIRST FLOOR LEVEL OF FLAT SHOWING ROOF OF EXTENSION

SCALE 1:50

Oct/08

DRG No C46/08/13 ~~A~~ B