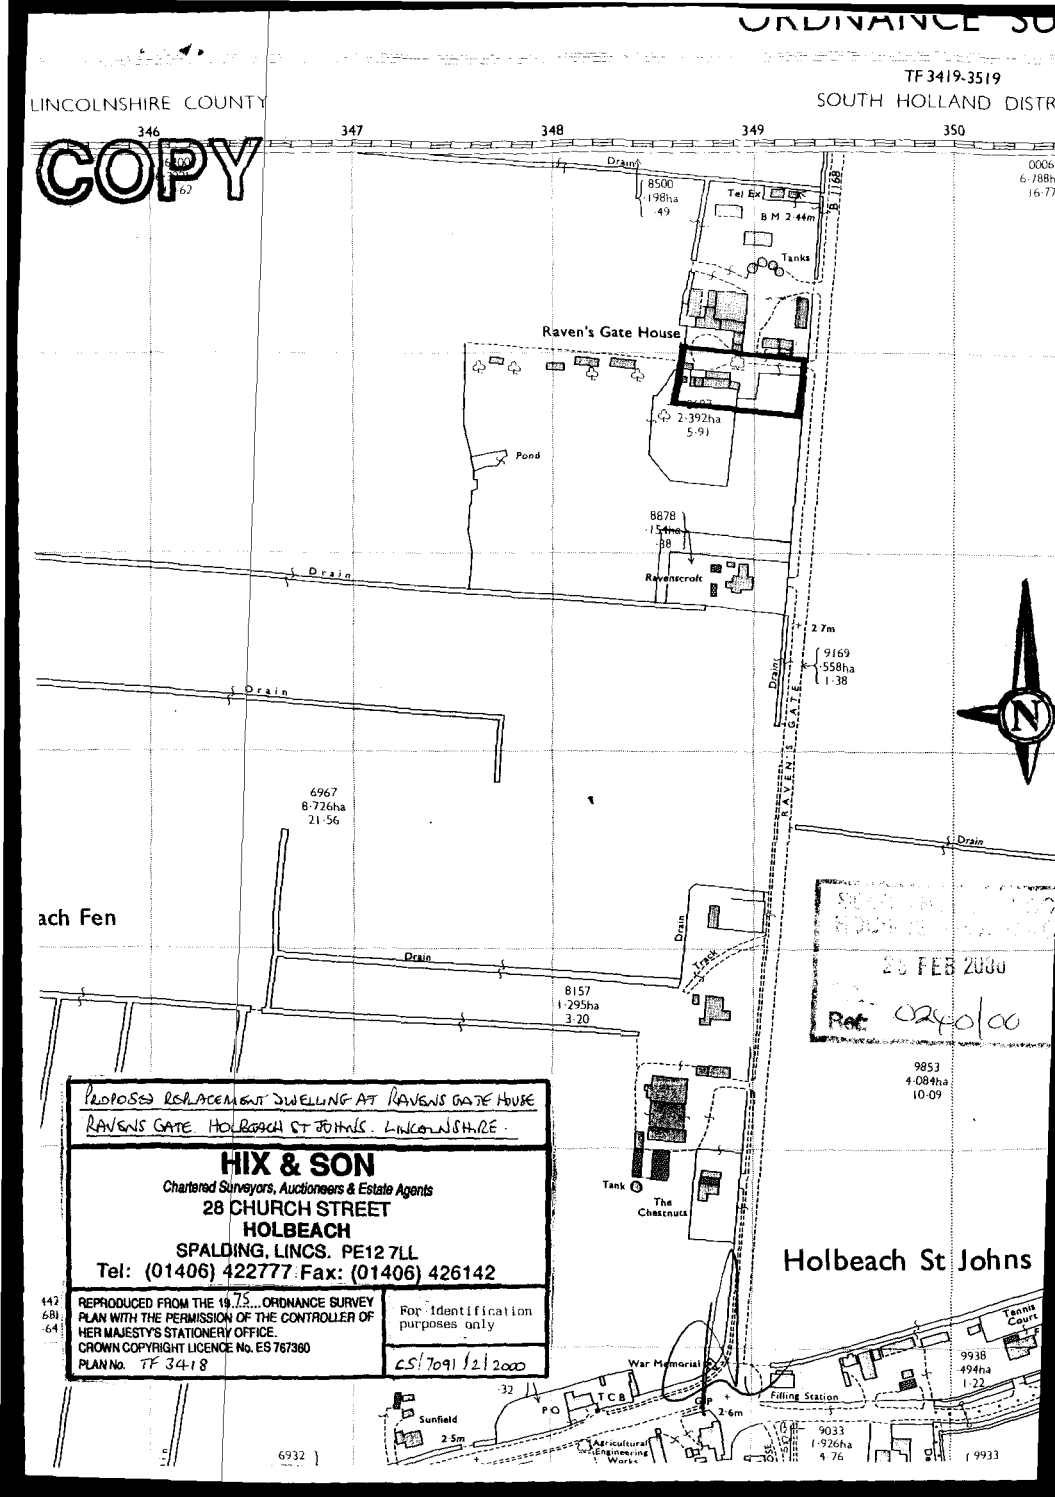

TF 3419-3519
LINCOLNSHIRE COUNTY
SOUTH HOLLAND DISTR
346
347
348
349
350
COPY
Drain
8500
198ha
·49
Tel Ex
B M 2·44m
Tanks
Raven's Gate House
2·392ha
5·91
Pond
8878
·154ha
·38
Ravenscroft
Drain
Drain
2·7m
9169
·558ha
1·38
RAVENS GATE
Drain
6967
8·726ha
21·56
ach Fen
Drain
Drain
Drain
8157
1·295ha
3·20
28 FEB 2000
Ref 0249/00
9853
4·084ha
10·09
PROPOSED REPLACEMENT DWELLING AT RAVENS GATE HOUSE
RAVENS GATE HOLBEACH ST JOHNS. LINCOLNSHIRE.
HIX & SON
Chartered Surveyors, Auctioneers & Estate Agents
28 CHURCH STREET
HOLBEACH
SPALDING, LINCS. PE12 7LL
Tel: (01406) 422777 Fax: (01406) 426142
REPRODUCED FROM THE 19..75... ORDNANCE SURVEY PLAN WITH THE PERMISSION OF THE CONTROLLER OF HER MAJESTY'S STATIONERY OFFICE.
CROWN COPYRIGHT LICENCE No. ES 767360
PLAN No. TF 3418
For identification purposes only
ES/7091/2/2000
Tank
The Chestnuts
Holbeach St Johns
Tennis Court
9938
·494ha
1·22
War Memorial
Filling Station
PO
TCB
2·6m
Sunfield
2·5m
Agricultural Engineering Works
9033
1·926ha
4·76
9933
6932