



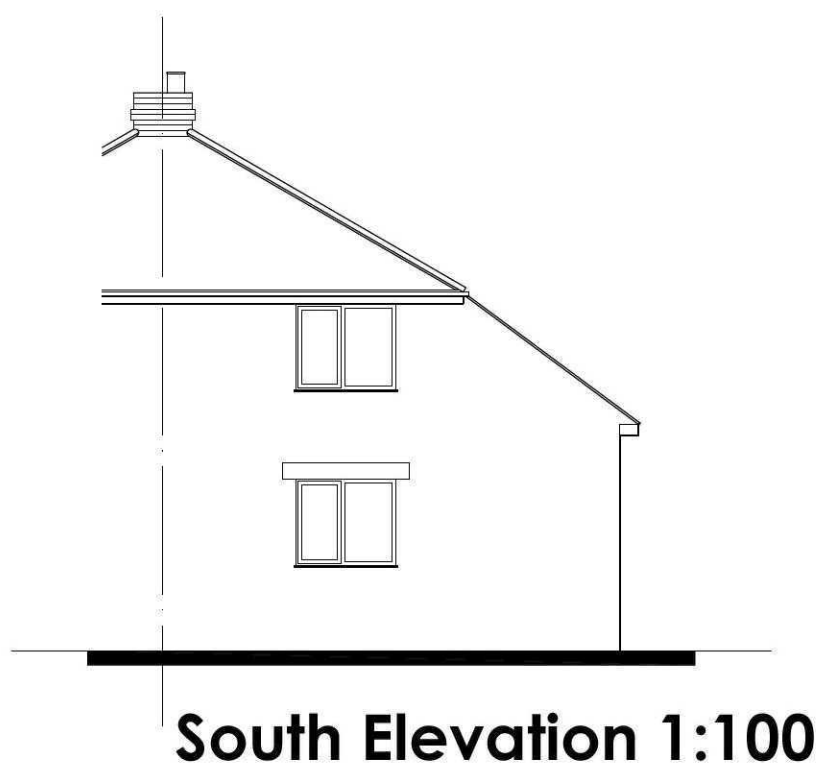


South Elevation 1:100

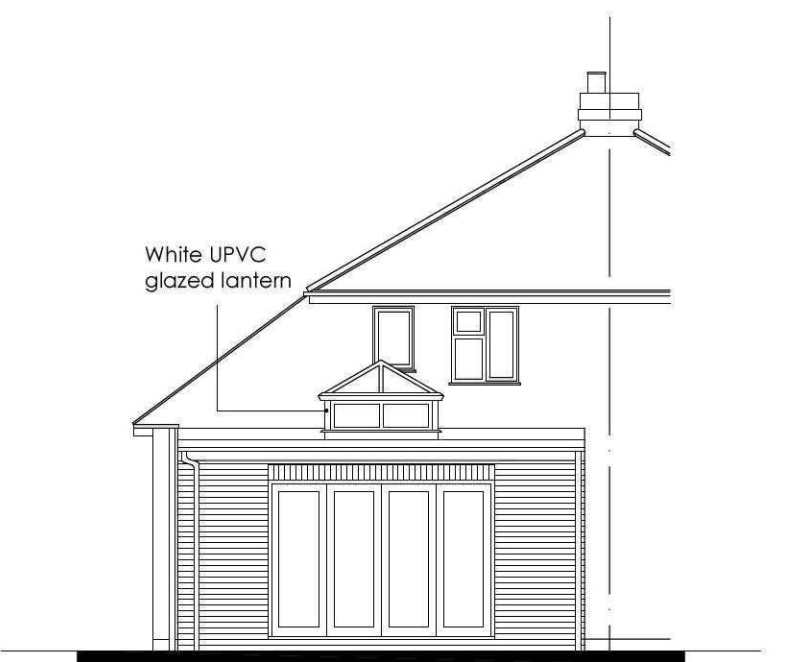


East Elevation 1:100



North Elevation 1:100

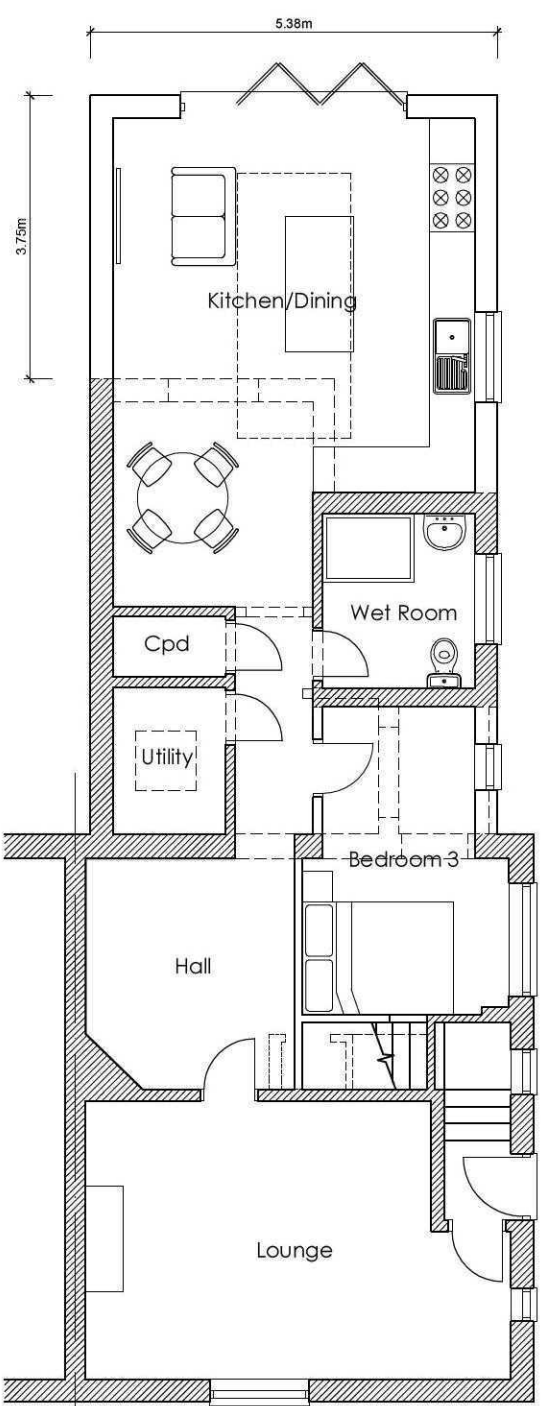


Ground Floor Plan 1:100

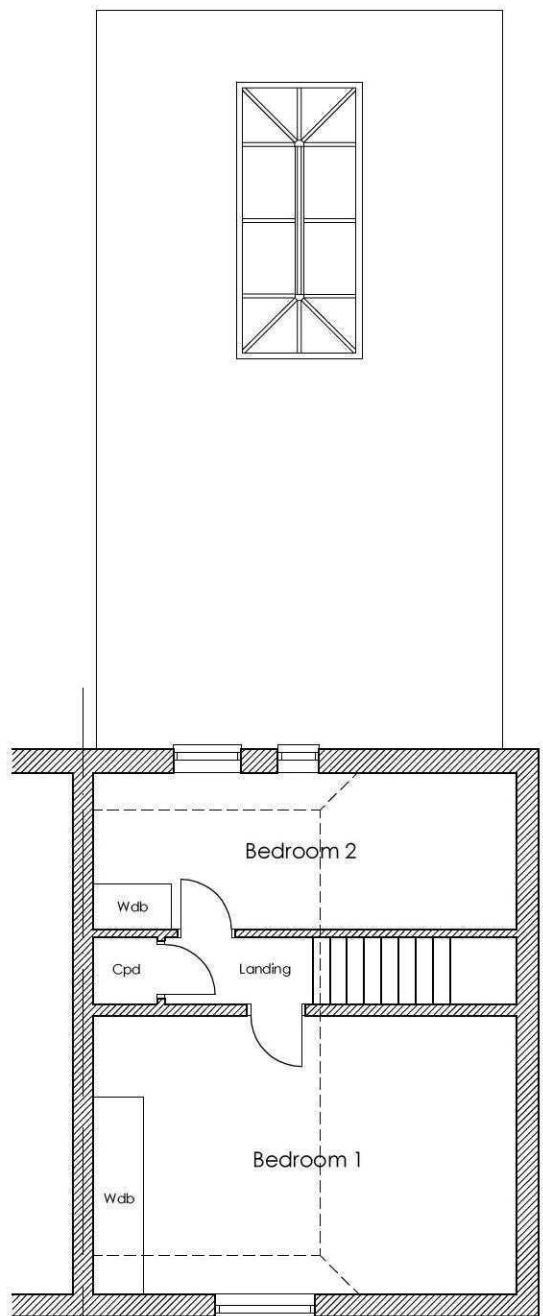

First Floor Plan 1:100



Site Layout 1:200

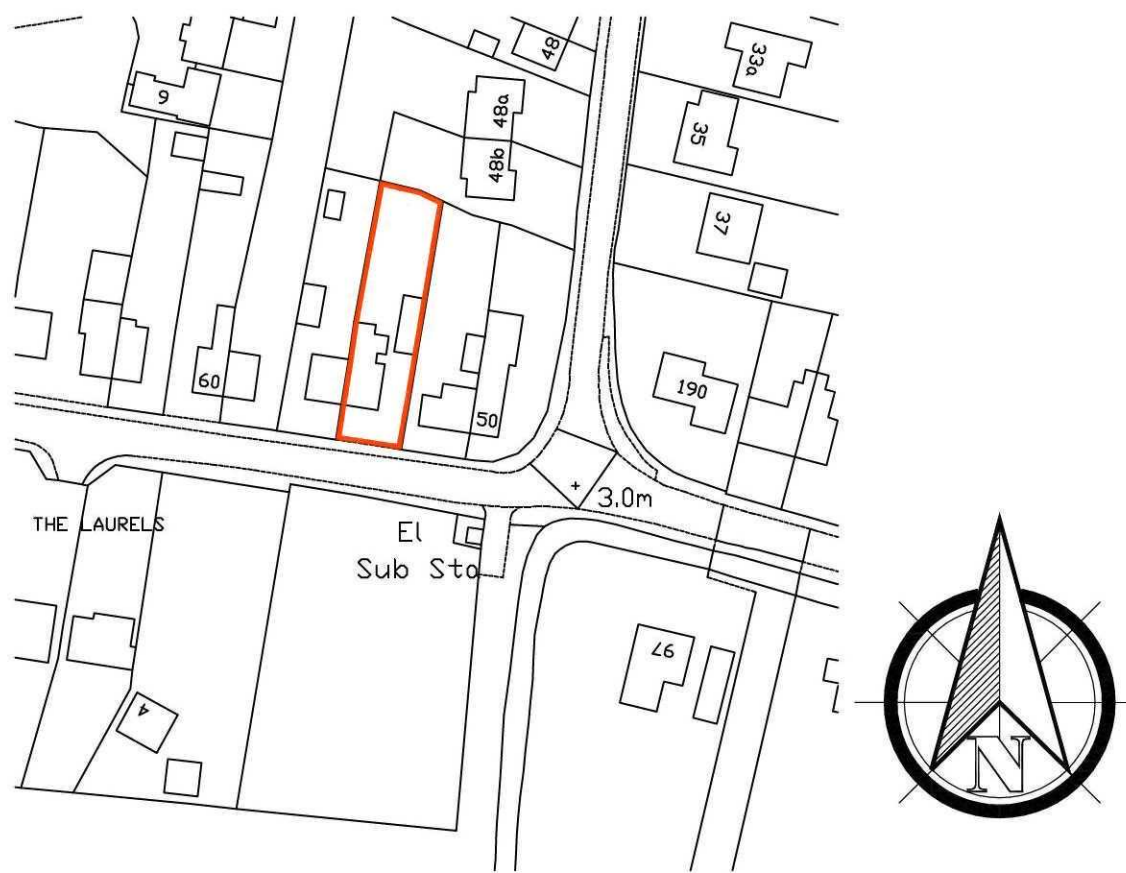

Location Plan 1:1250

REVISION	DATE	CLH	DESCRIPTION
A	13.03.2015	CLH	Dimensions added from the proposed extension to all boundaries.
CLIENT	Fusion Home Improvements		
PROJECT	Alterations & Extensions to 54 Wignals Gate, Holbeach		
DRAWING	Floor Plans, Elevations, Site Layout & Location Plan		

SCALE See Drawing @ A1 DRAWN CLH DATE 03.03.2015