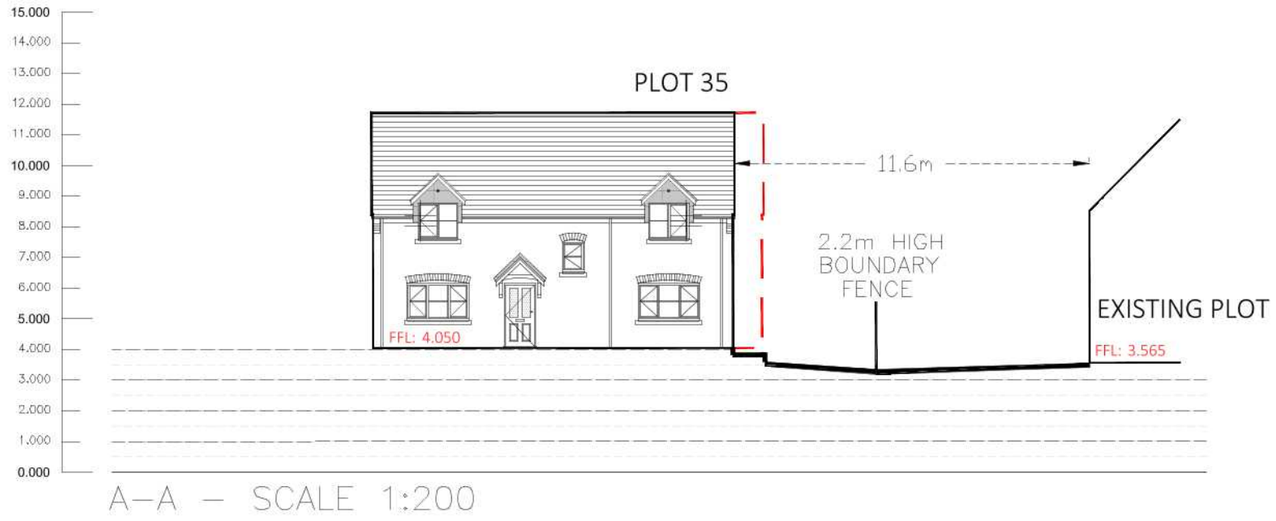
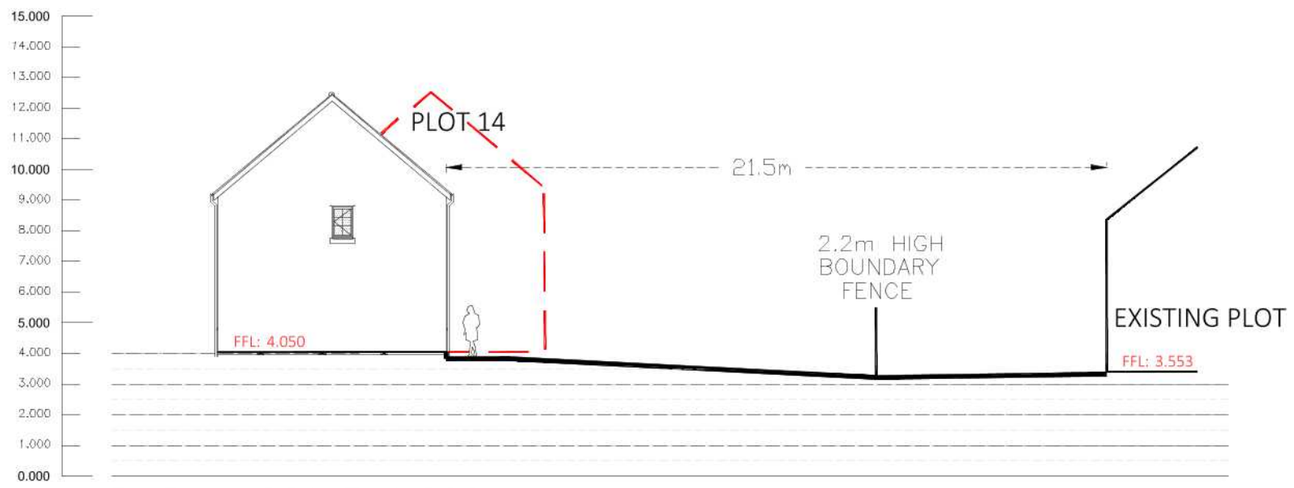
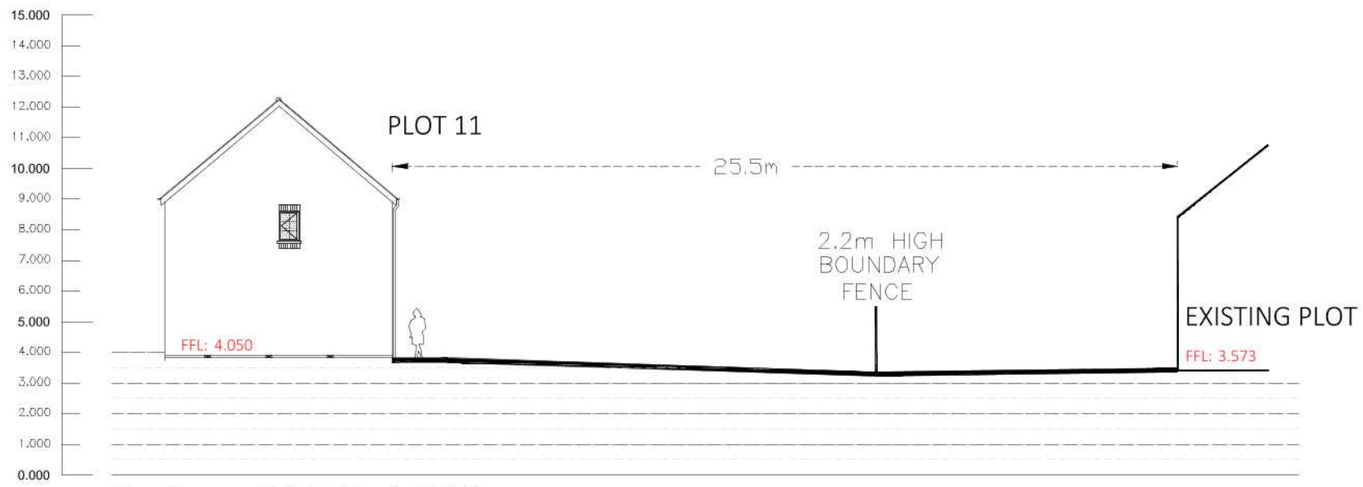


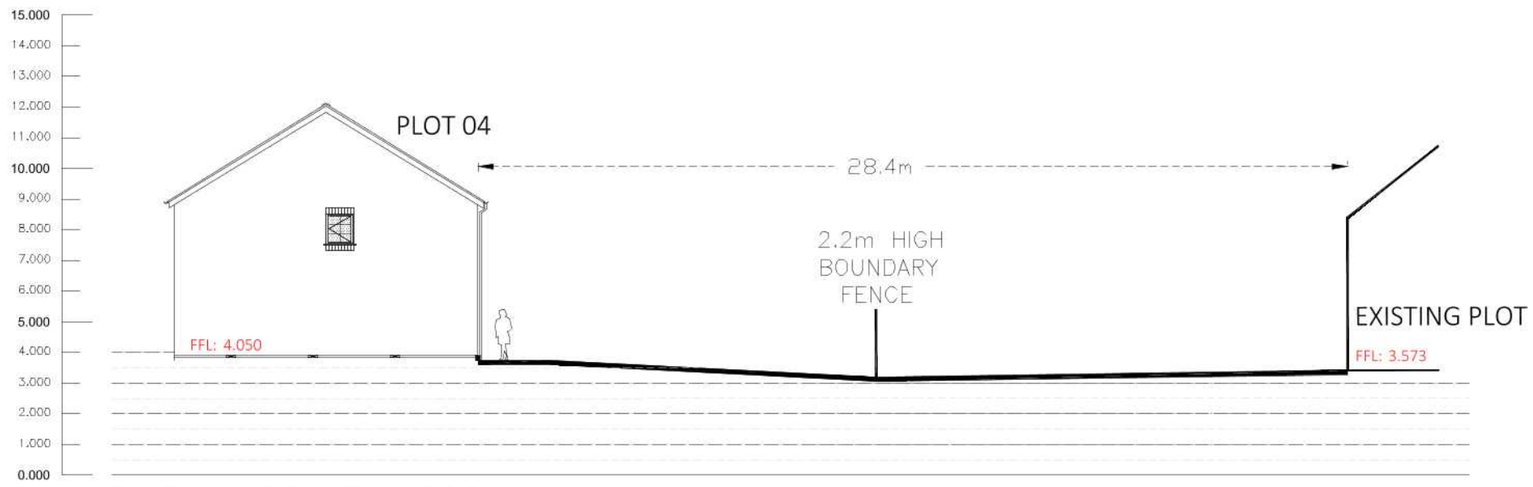

A–A – SCALE 1:200



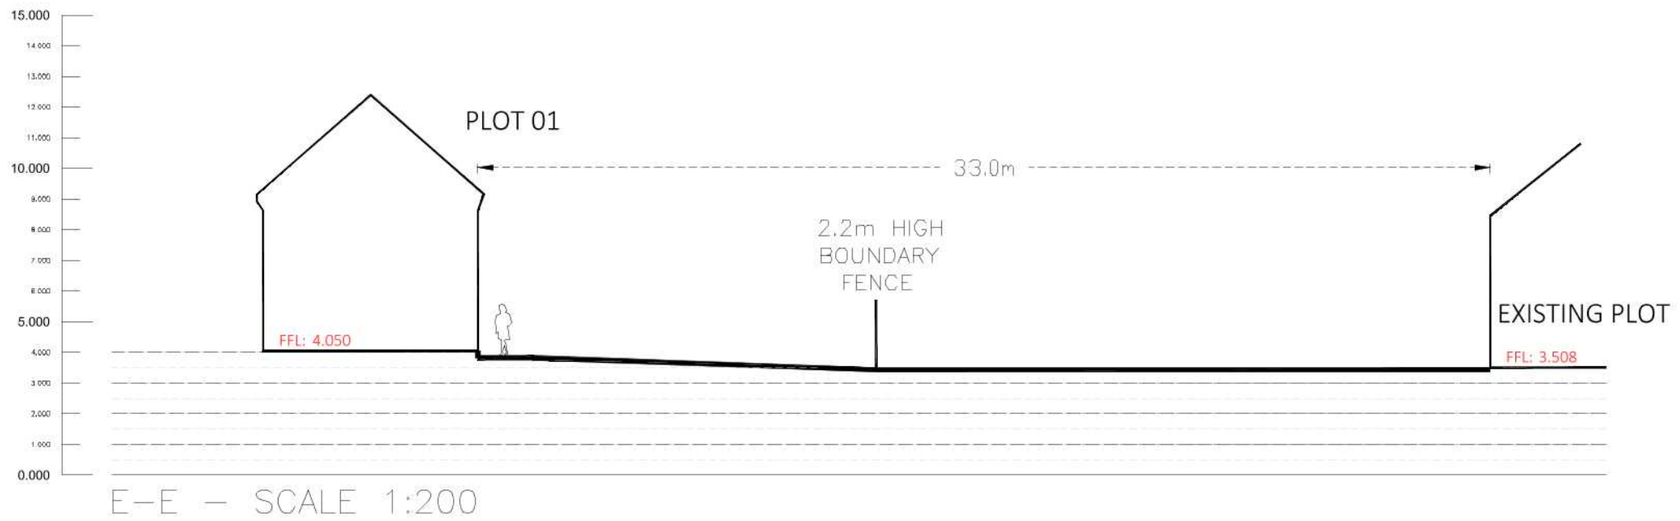

B–B – SCALE 1:200




C–C – SCALE 1:200




D–D – SCALE 1:200




E–E – SCALE 1:200

## NOTES

- For section lines see drawing no. HOL01_410

| REV | DESCRIPTION | DATE | BY |
|---|---|---|---|
| | | | |
| | | | |
| | | | |
| | | | |
| | | | |
| | | | |
| | | | |
| - | - | - | - |

**PROJECT TITLE:**

PROPOSED RESIDENTIAL DEVELOPMENT
NORTHON'S LANE
HOLBEACH
LINCOLNSHIRE

Build Spec Two

**DRAWING TITLE:**

SITE CROSS SECTIONS

**DRAWING SCALE:**

1:200 - @ A1

| DRAWN BY: | CHECKED BY: |
|---|---|
| EG | EG |
| **DRAWING STATUS:** | **DRAWING DATE:** |
| FOR APPROVAL | 14.02.2020 |
| **DRAWING NUMBER:** | **DRAWING REVISION:** |
| 800.50 | - |

**CIVIL ENGINEERING DEPARTMENT**

Jelson HOMES

JELSON LTD
370 LOUGHBOROUGH ROAD
LEICESTER
LE4 5PR
Tel: 0116 2661541 - Fax: 0116 2664589 - Web: www.jelson.co.uk