

NOTES


- For section lines see drawing no. HOL01_410

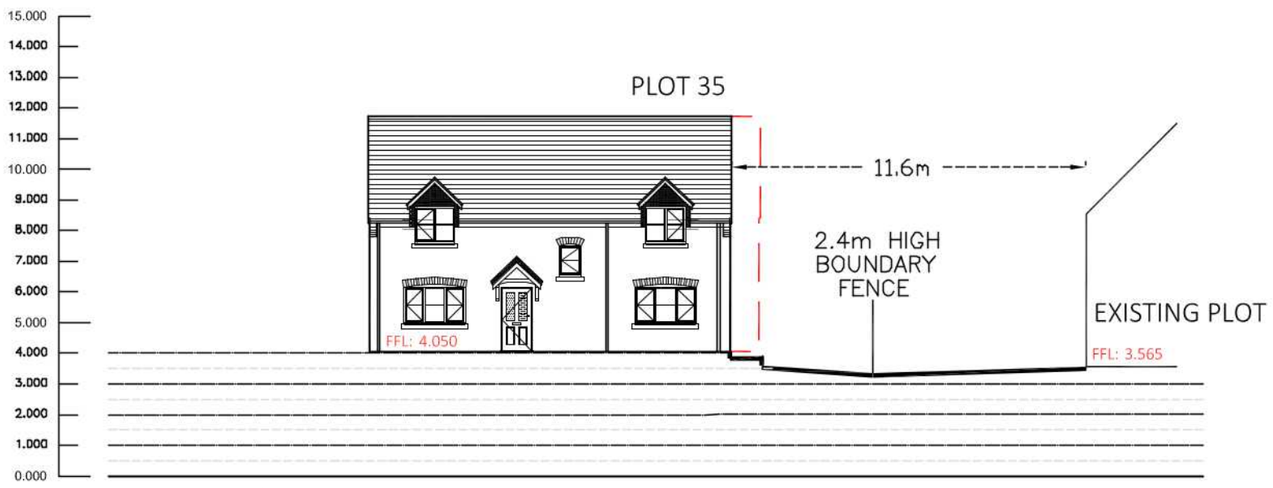


A–A – SCALE 1:200

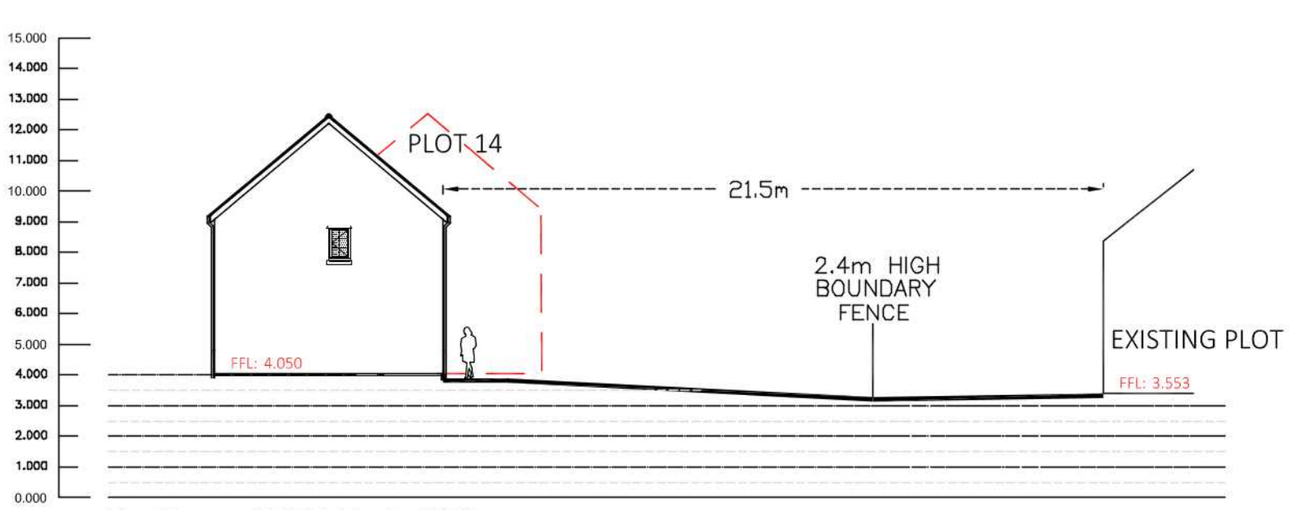


B–B – SCALE 1:200

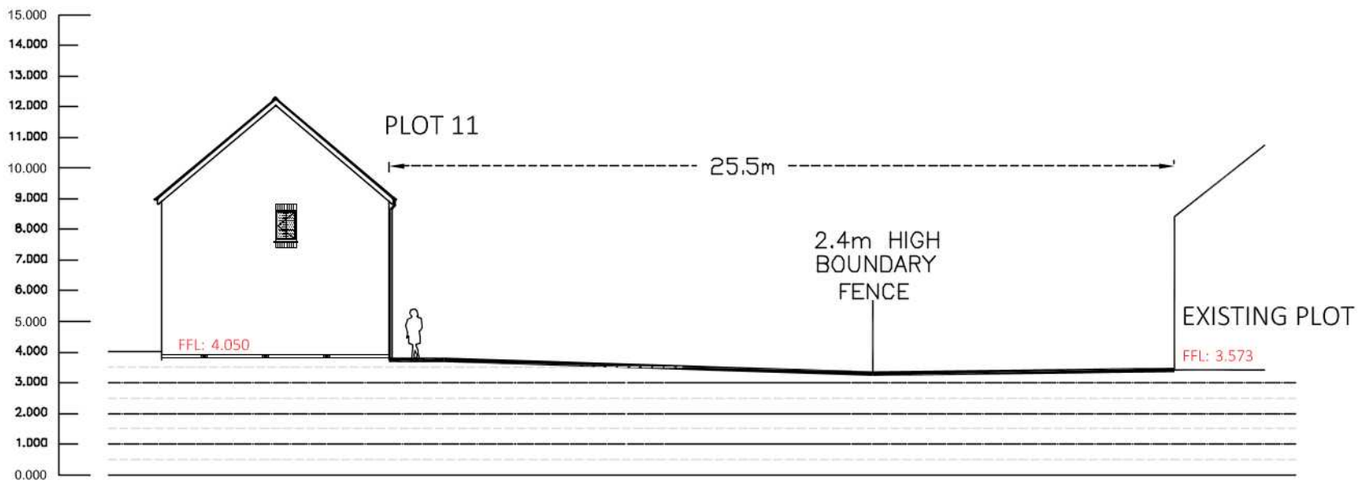

C–C – SCALE 1:200

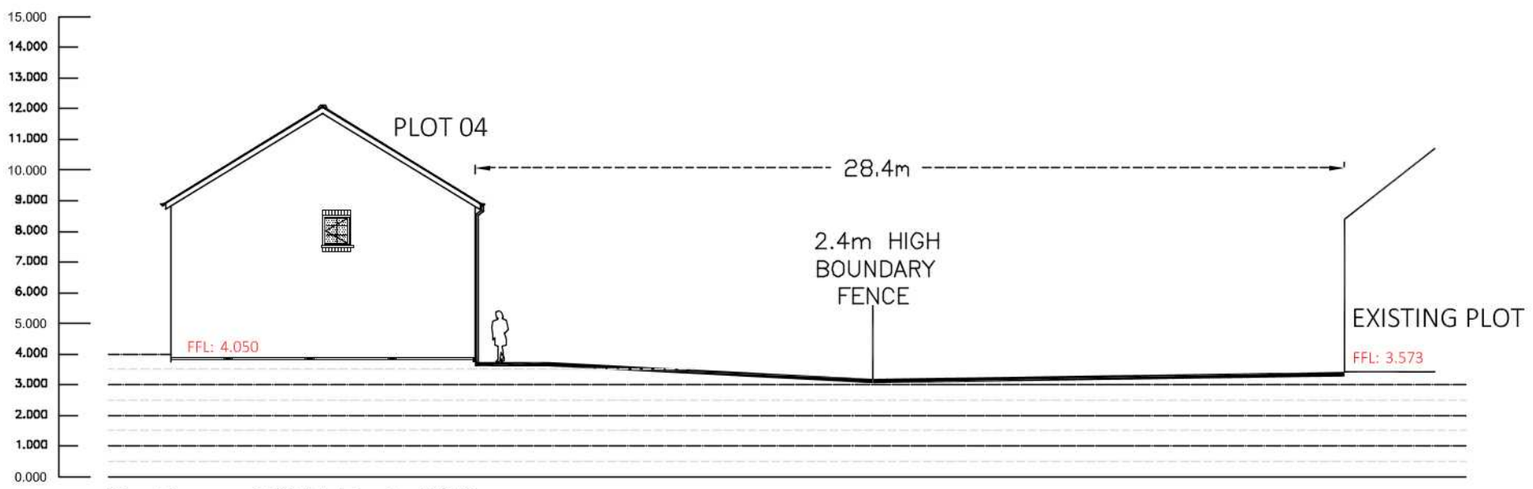

D–D – SCALE 1:200

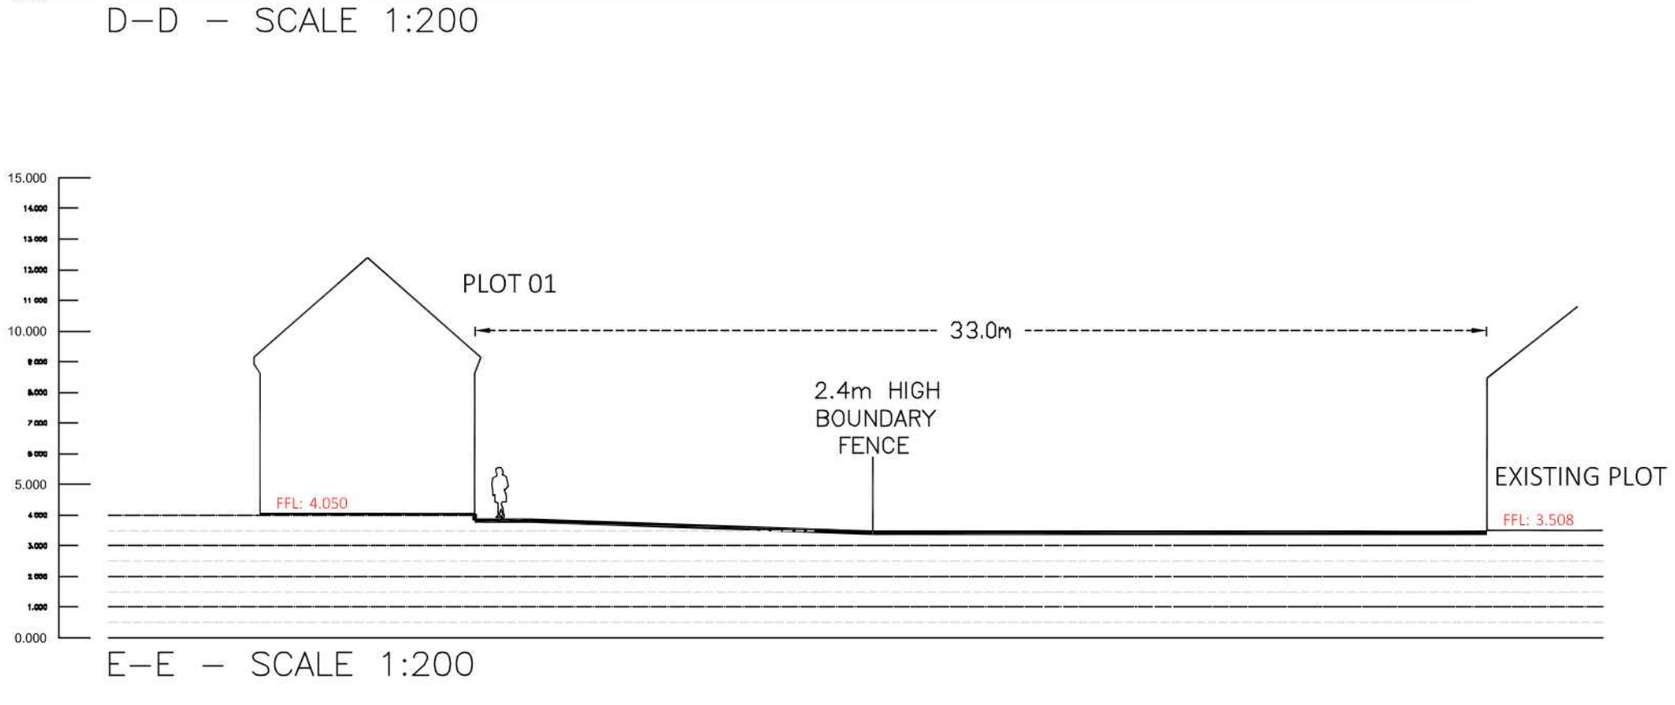

E–E – SCALE 1:200

REV	DESCRIPTION	DATE	BY
A	FENCE HEIGHT AMENDED TO 2.4m	02/06/2020	SPM

PROJECT TITLE:

PROPOSED RESIDENTIAL DEVELOPMENT
NORTHON'S LANE
HOLBEACH
LINCOLNSHIRE

Build Spec Two

DRAWING TITLE:

SITE CROSS SECTIONS

DRAWING SCALE:

1:200 - @ A1

DRAWN BY:	CHECKED BY:
EG	EG
DRAWING STATUS:	**DRAWING DATE:**
FOR APPROVAL	14.02.2020
DRAWING NUMBER:	**DRAWING REVISION:**
800.50	A

CIVIL ENGINEERING DEPARTMENT

Jelson HOMES

JELSON LTD
370 LOUGHBOROUGH ROAD
LEICESTER
LE4 5PR
Tel: 0116 2661541 - Fax: 0116 2664589 - Web: www.jelson.co.uk