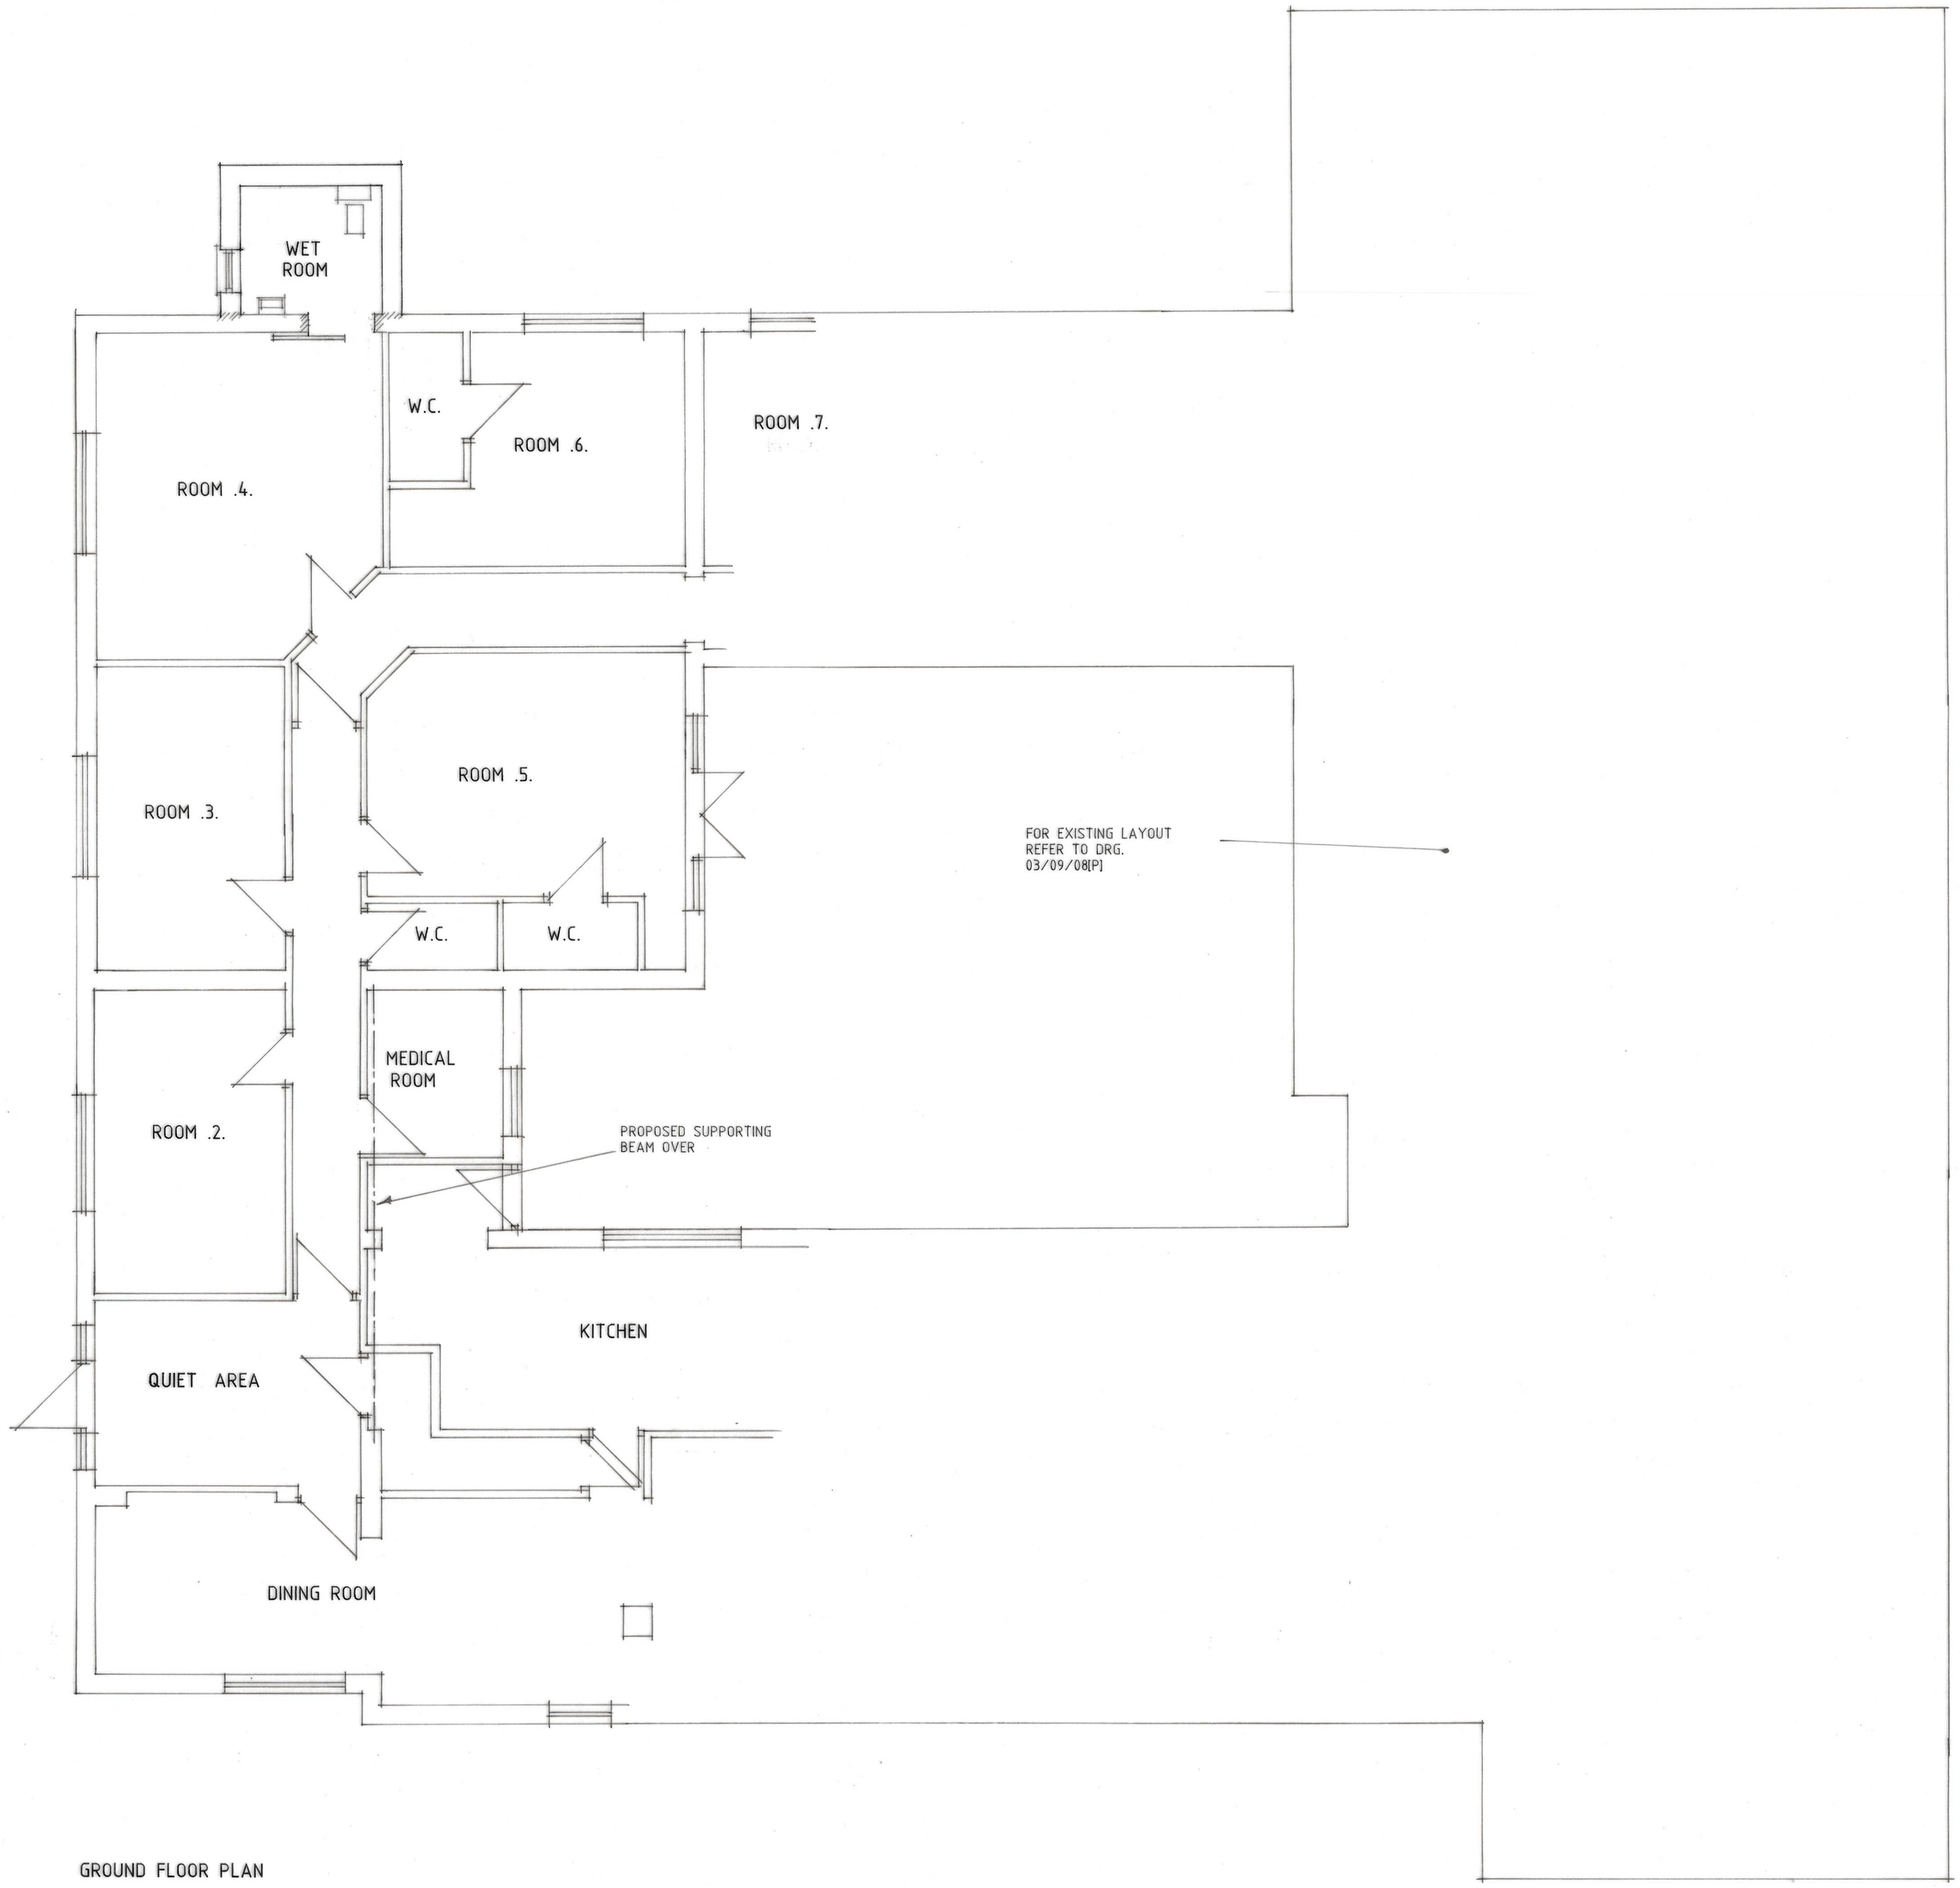


GROUND FLOOR PLAN

B - ALTS - 26.2.21
A - ALTS - 6.1.21

Status DESIGN
CONSULTANTS IN ARCHITECTURE & PLANNING

PROPOSED FIRST FLOOR EXTENSION PLUS EXTENSION TO ROOM .4. AT MAYFIELD RESIDENTIAL HOME, FLEET STREET, HOLBEACH FOR

MR. S. WALDEN.

PROPOSED GROUND FLOOR PLAN

1:50 | SD20-038/1
DEC-20 | B.GILHAM.

2 Edinburgh Walk, Holbeach,
Spalding, Lincs. PE12 7AP
Tel. 01406 424363 Fax. 01406 490702