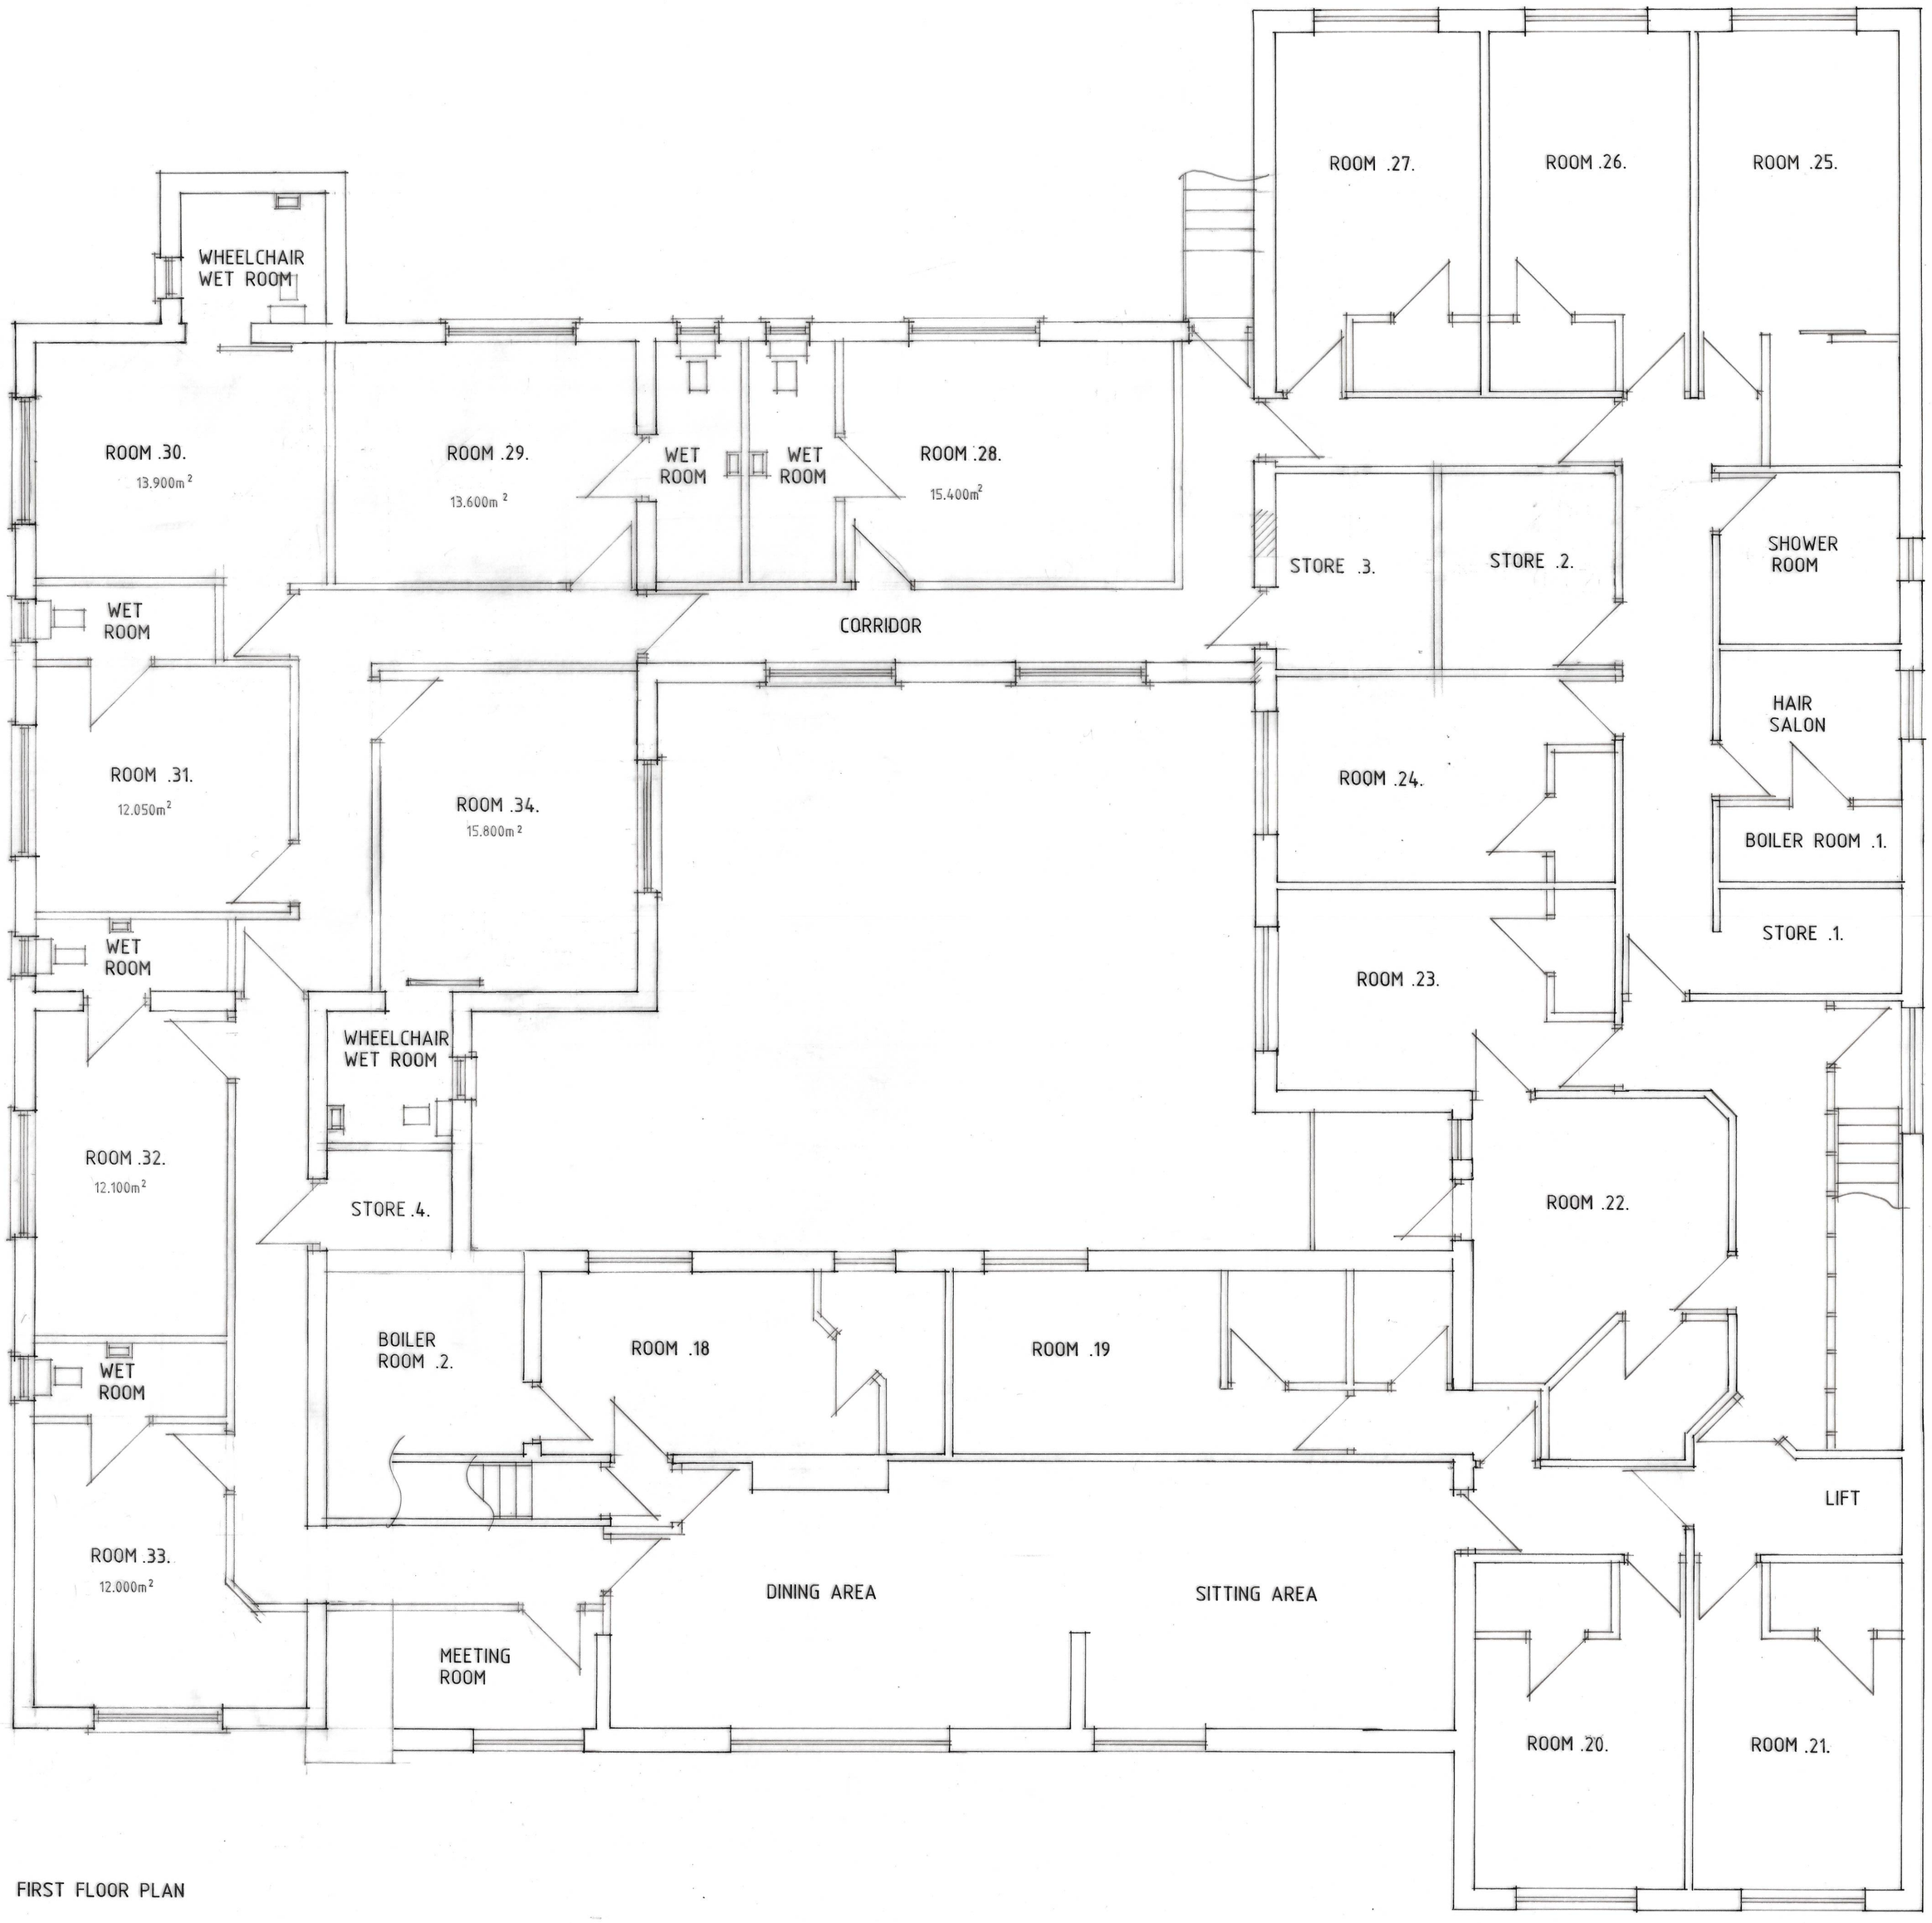


FIRST FLOOR PLAN

NOTE

FLOOR AREAS BASED UPON ORIGINAL DRAWINGS

B - ALTS - 26.2.21
A - ALTS - 11.1.21

Status DESIGN
CONSULTANTS IN ARCHITECTURE & PLANNING

PROPOSED FIRST FLOOR EXTENSION PLUS EXTENSION TO ROOM .4. AT MAYFIELD RESIDENTIAL HOME, FLEET STREET, HOLBEACH FOR

MR. S. WALDEN.

PROPOSED FIRST FLOOR PLAN

1:50	SD20-038/2
DEC-20	B.GILHAM.

2 Edinburgh Walk, Holbeach,
Spalding, Lincs. PE12 7AP
Tel: 01406 424343 Fax: 01406 490702