
DO NOT SCALE FROM THIS DRAWING.
CHECK ALL DIMENSIONS ON SITE AND
REPORT ANY DISCREPANCIES TO ARCHITECT.

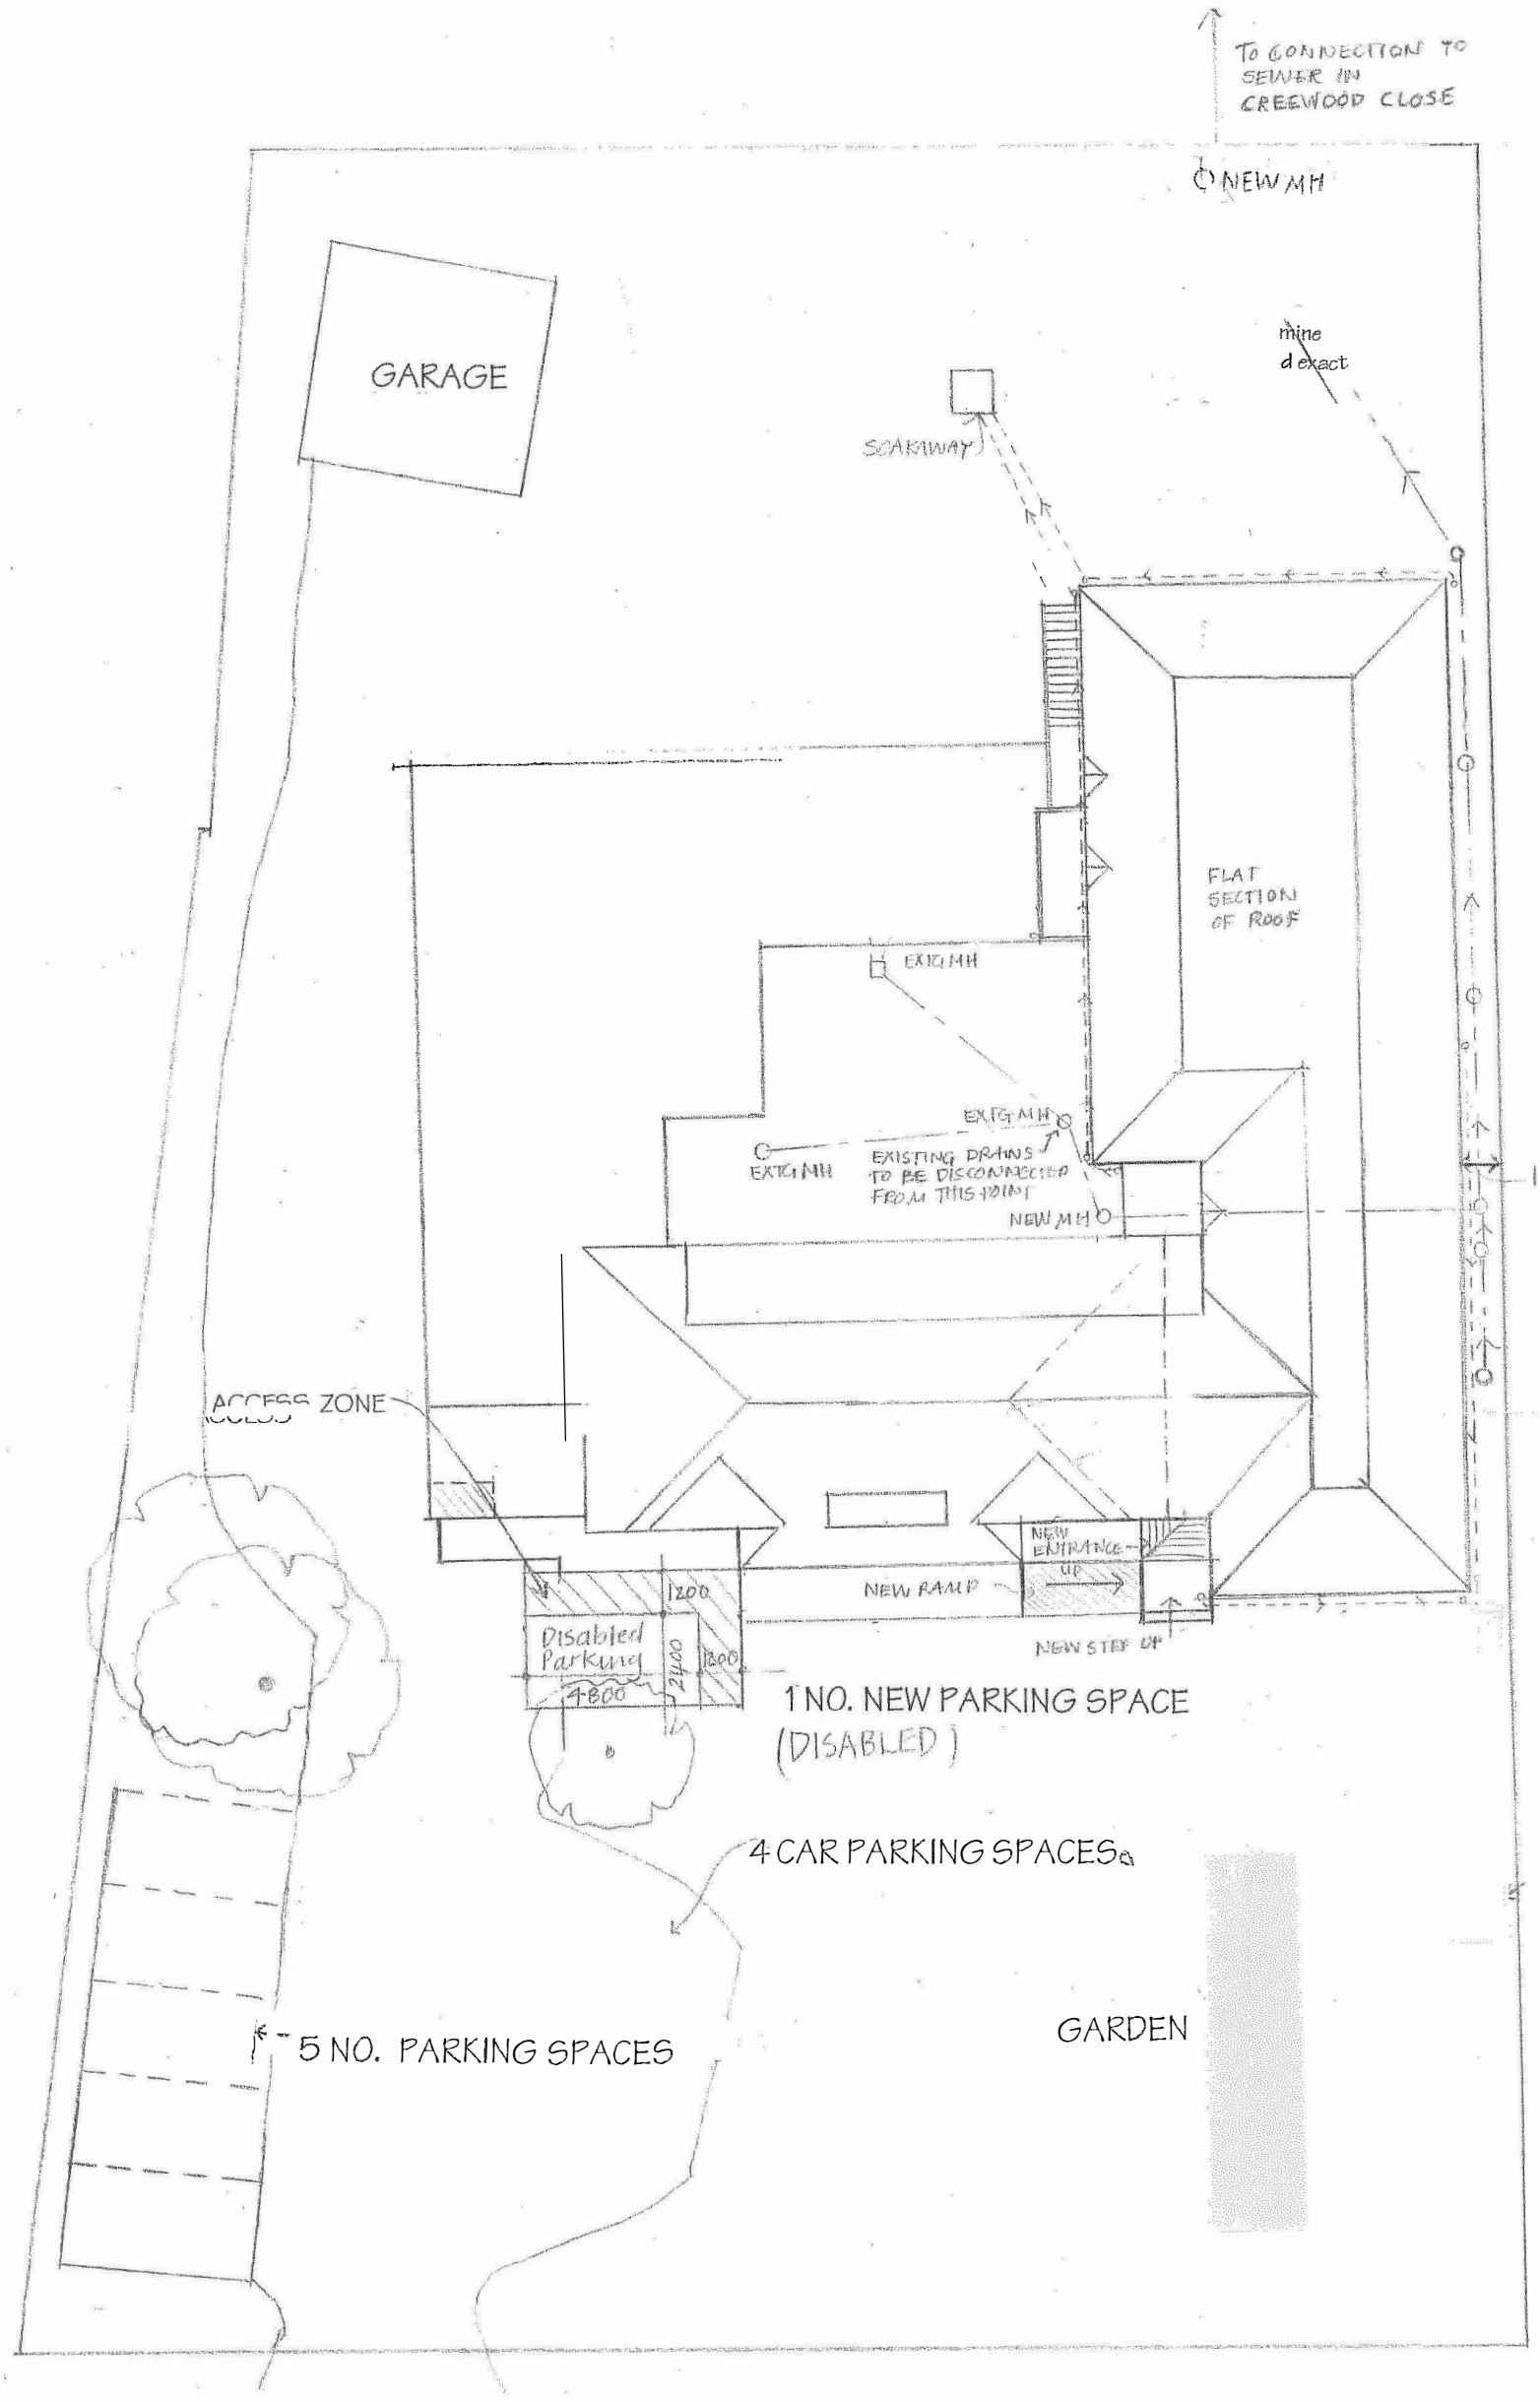

EXISTING BLOCK PLAN,
MAYFIELD RESIDENTIAL HOME,
FLEET STREET, HOLBEACH
FOR, MR S. WALDEN
Block Plan - scale 1:200 Dwg. no.
03/09/07 Rev L (JULY 2006)