


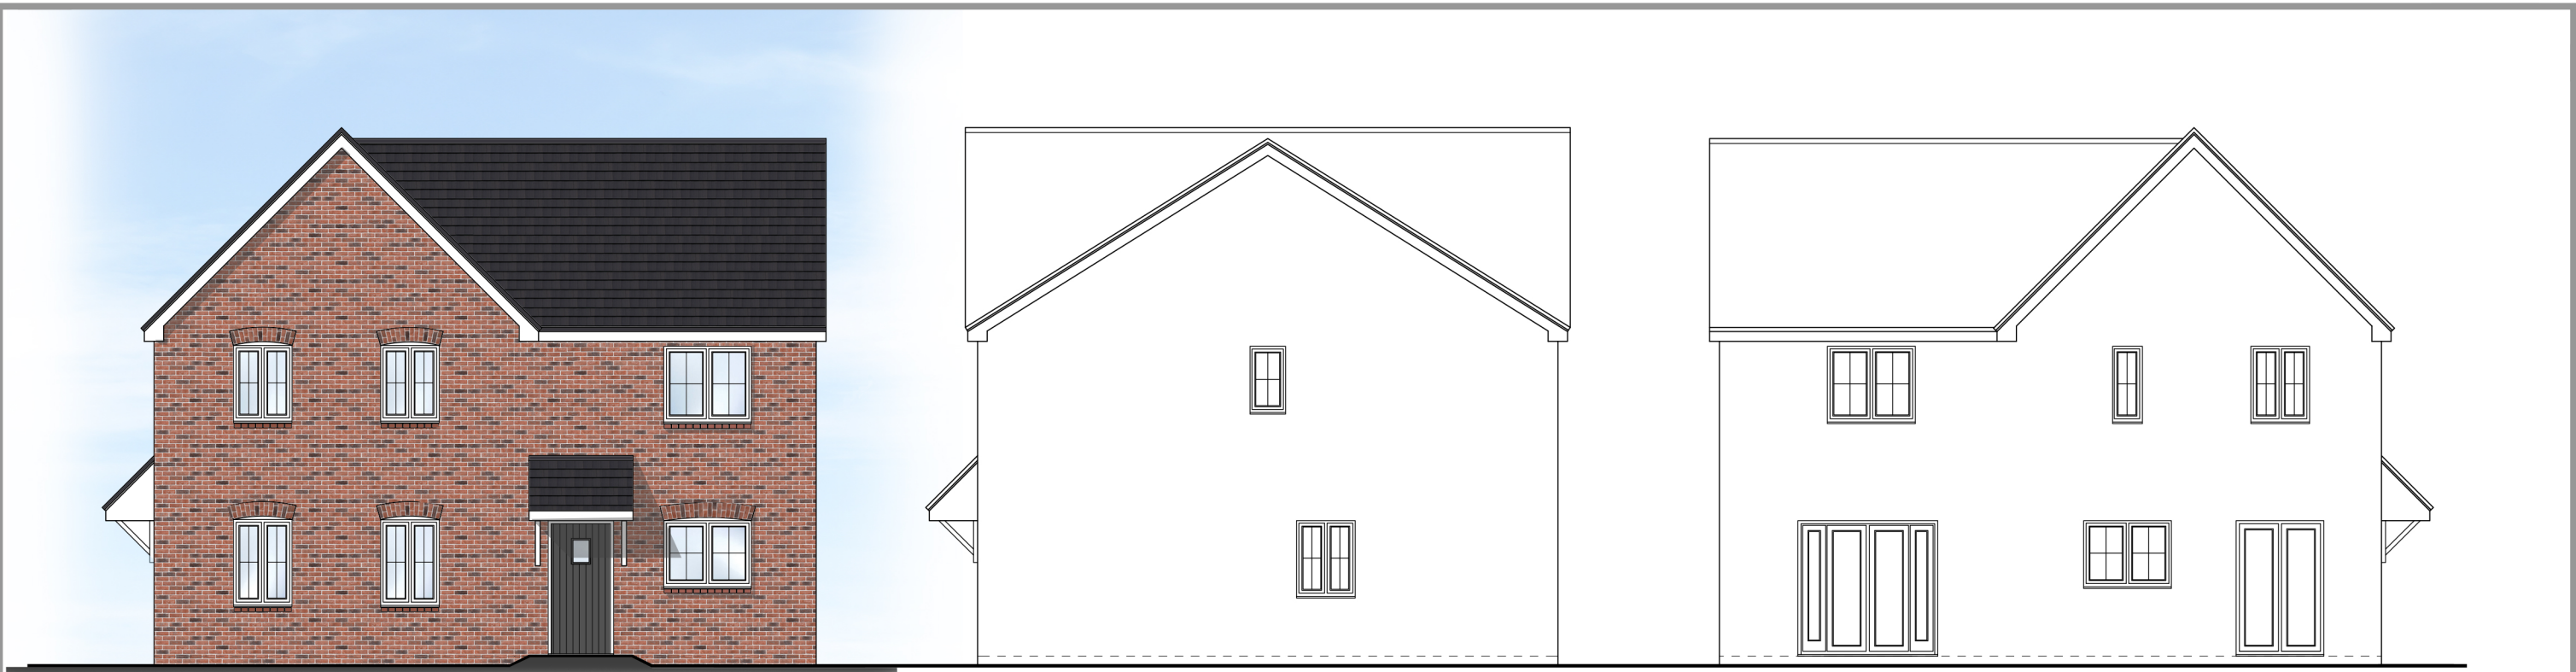


Front Elevation

Type 6

Side Elevation (Right)


Rear Elevation

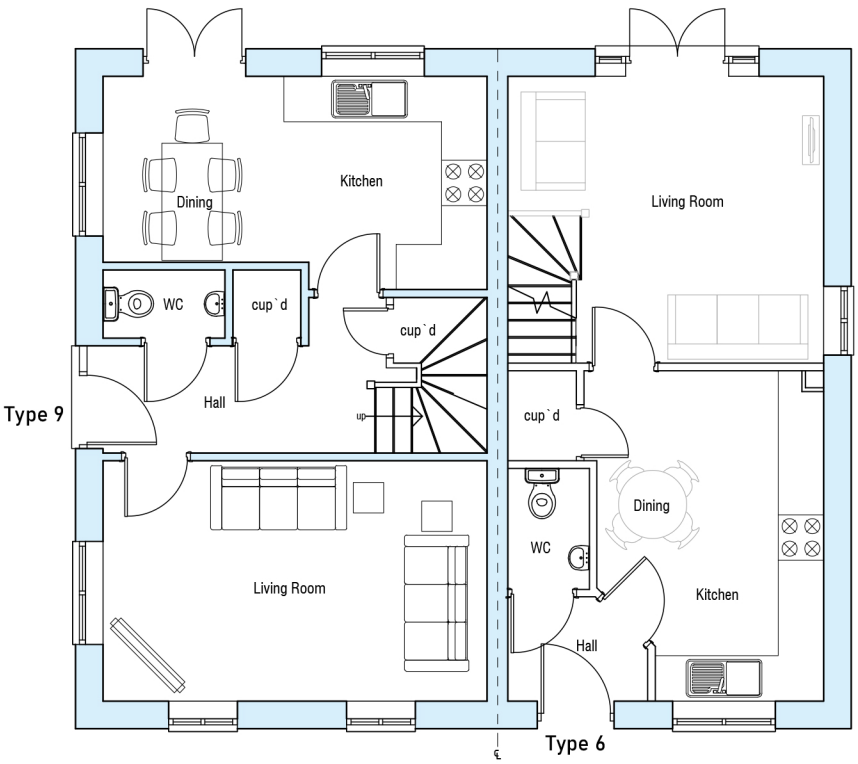

Type 9

Type 6

Ground Floor Layout
Type 9 & Type 6

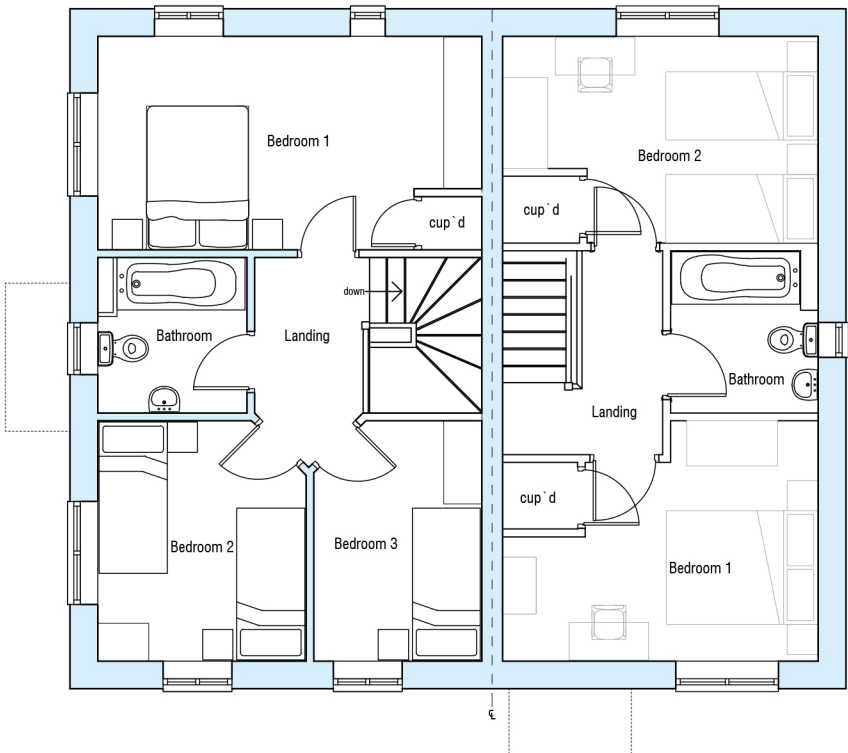

First Floor Layout
Type 9 & Type 6



Side Elevation

Type 9

Types 6 & 9 - Damgate

T6T9-01 - Plans & Elevations

1:100@A3

FEB 26